


Starbucks Heathrow North

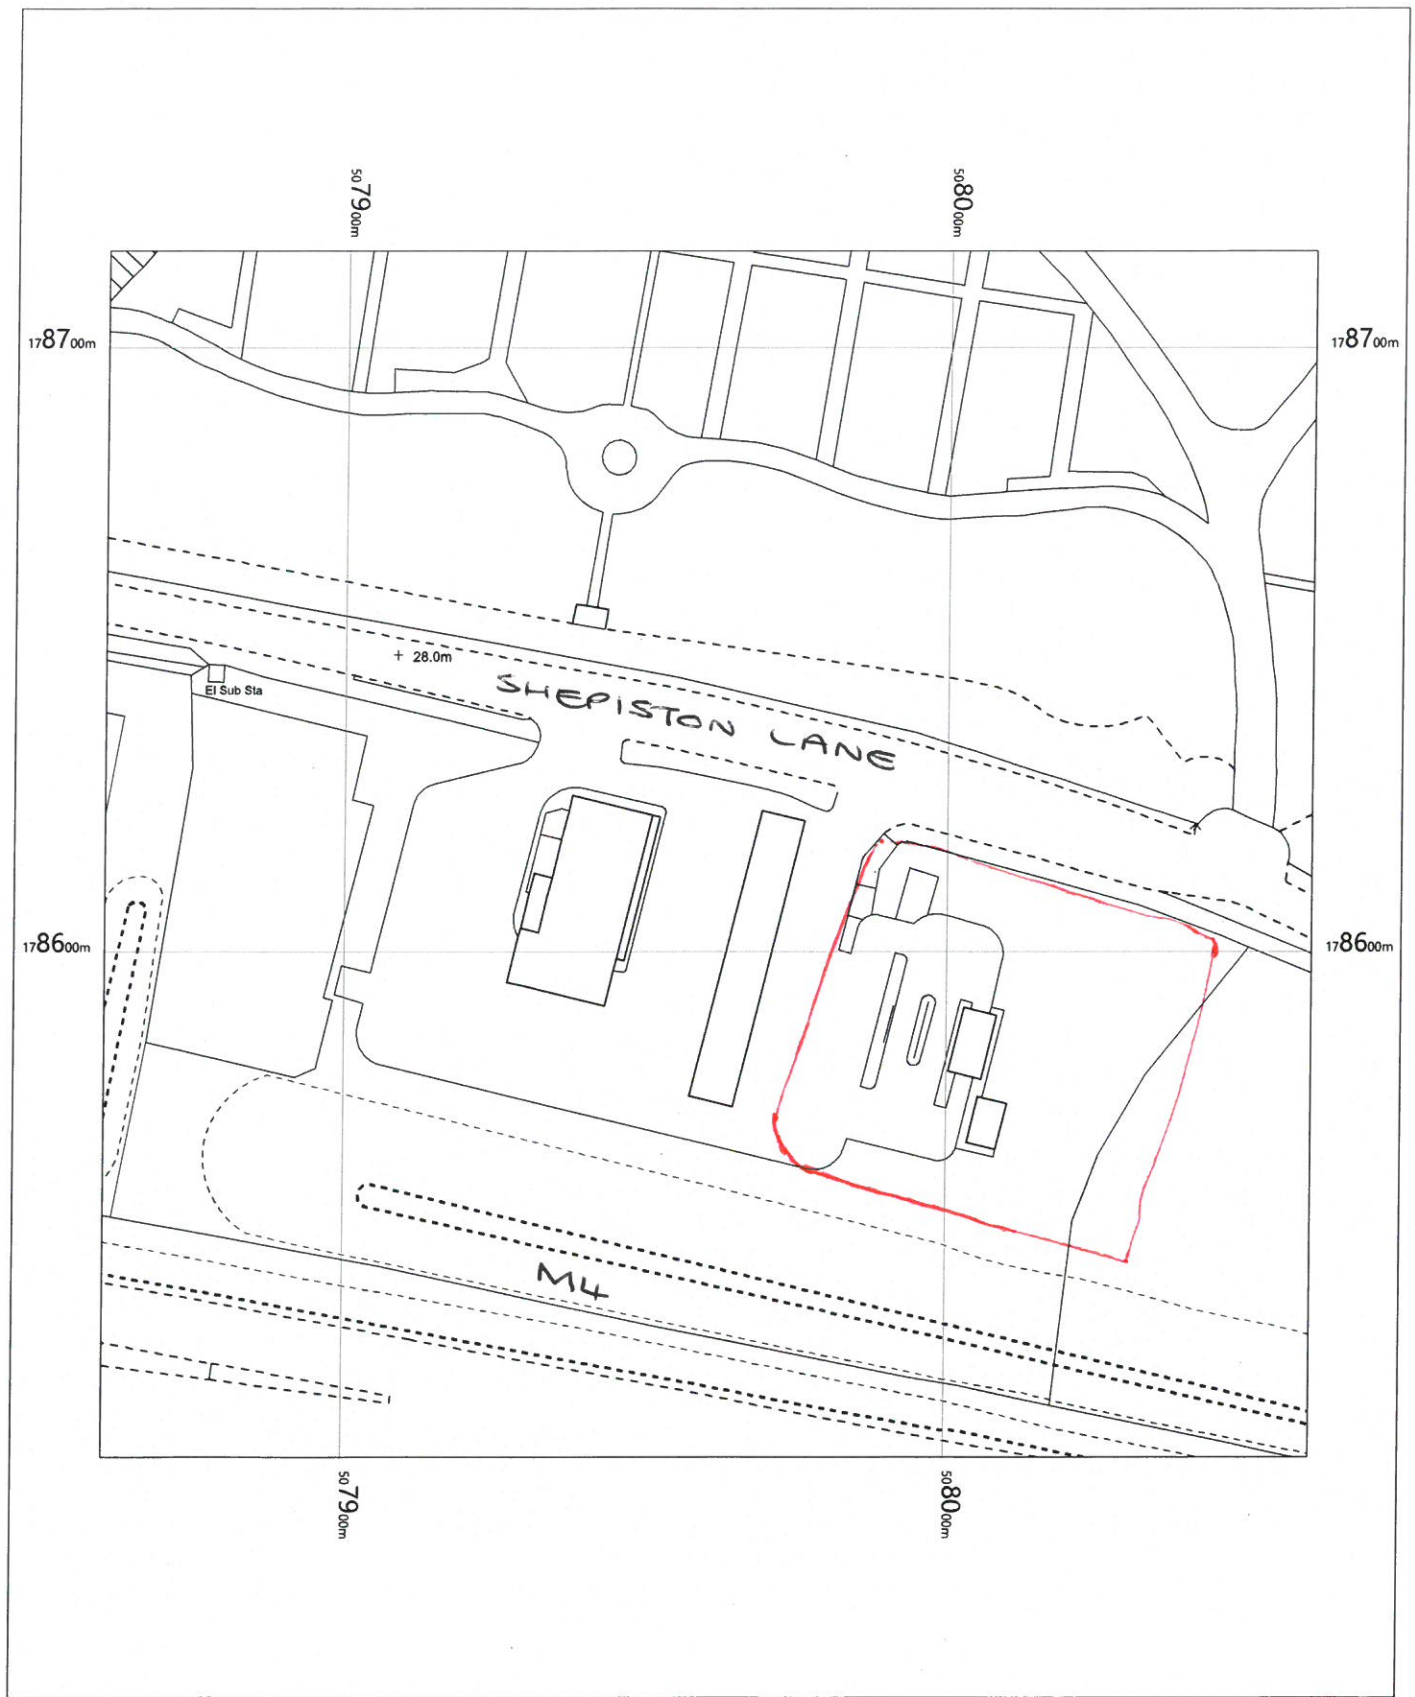


Shepiston Lane
Hayes
UB3 1LL

OS MasterMap 1250/2500/10000 scale
Wednesday, December 9, 2020, ID: BW1-00924304
maps.blackwell.co.uk

1:1250 scale print at A4, Centre: 507960 E, 178616 N

©Crown Copyright Ordnance Survey. Licence no. 100041041

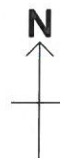

**BLACKWELL'S
MAPPING SERVICES**
PERSONAL & PROFESSIONAL MAPPING
www.blackwellmapping.co.uk

TEL: 0800 151 2612
maps@blackwell.co.uk