



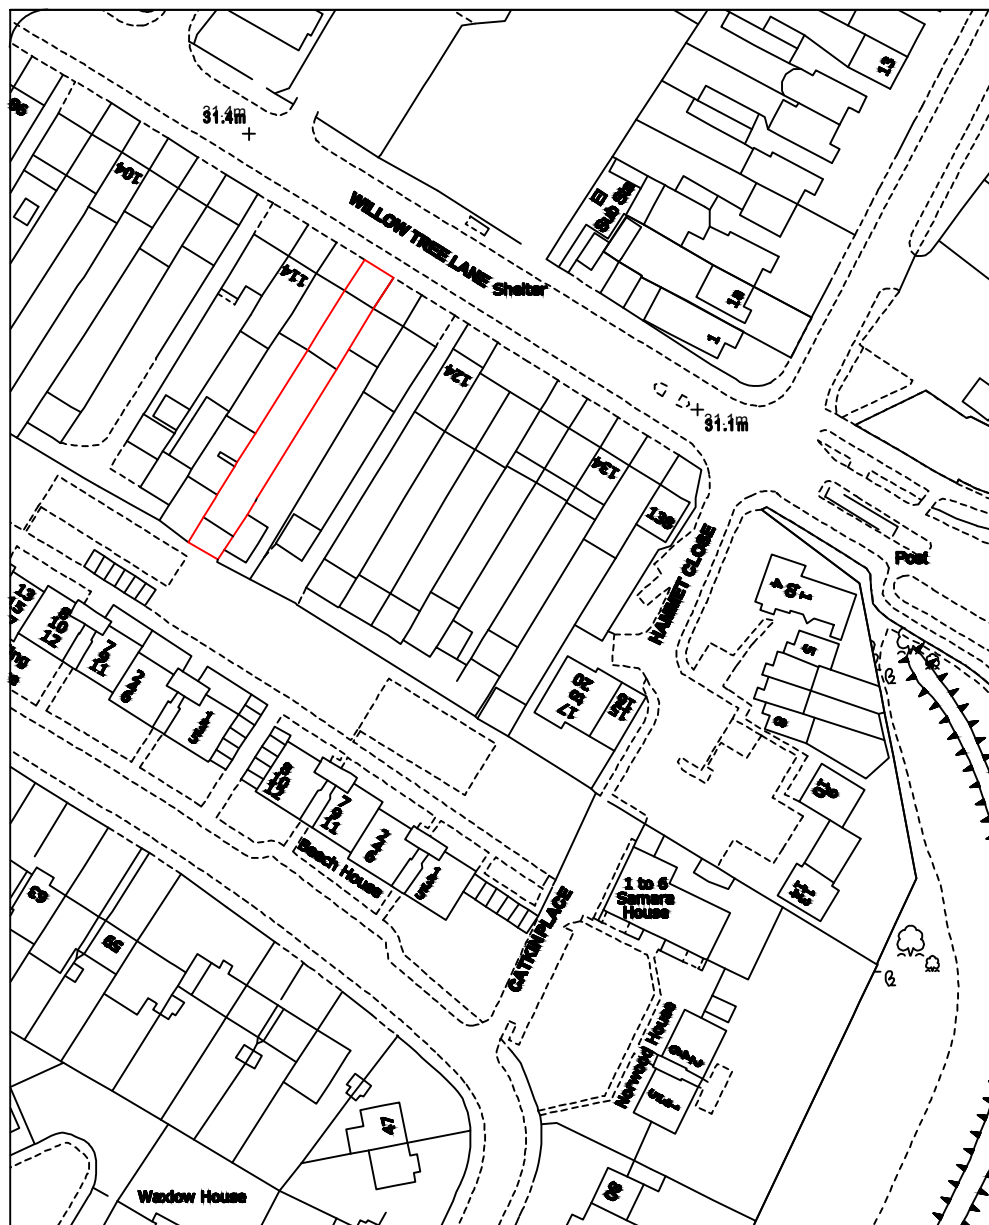

SITE LOCATION PLAN SCALE 1:1250

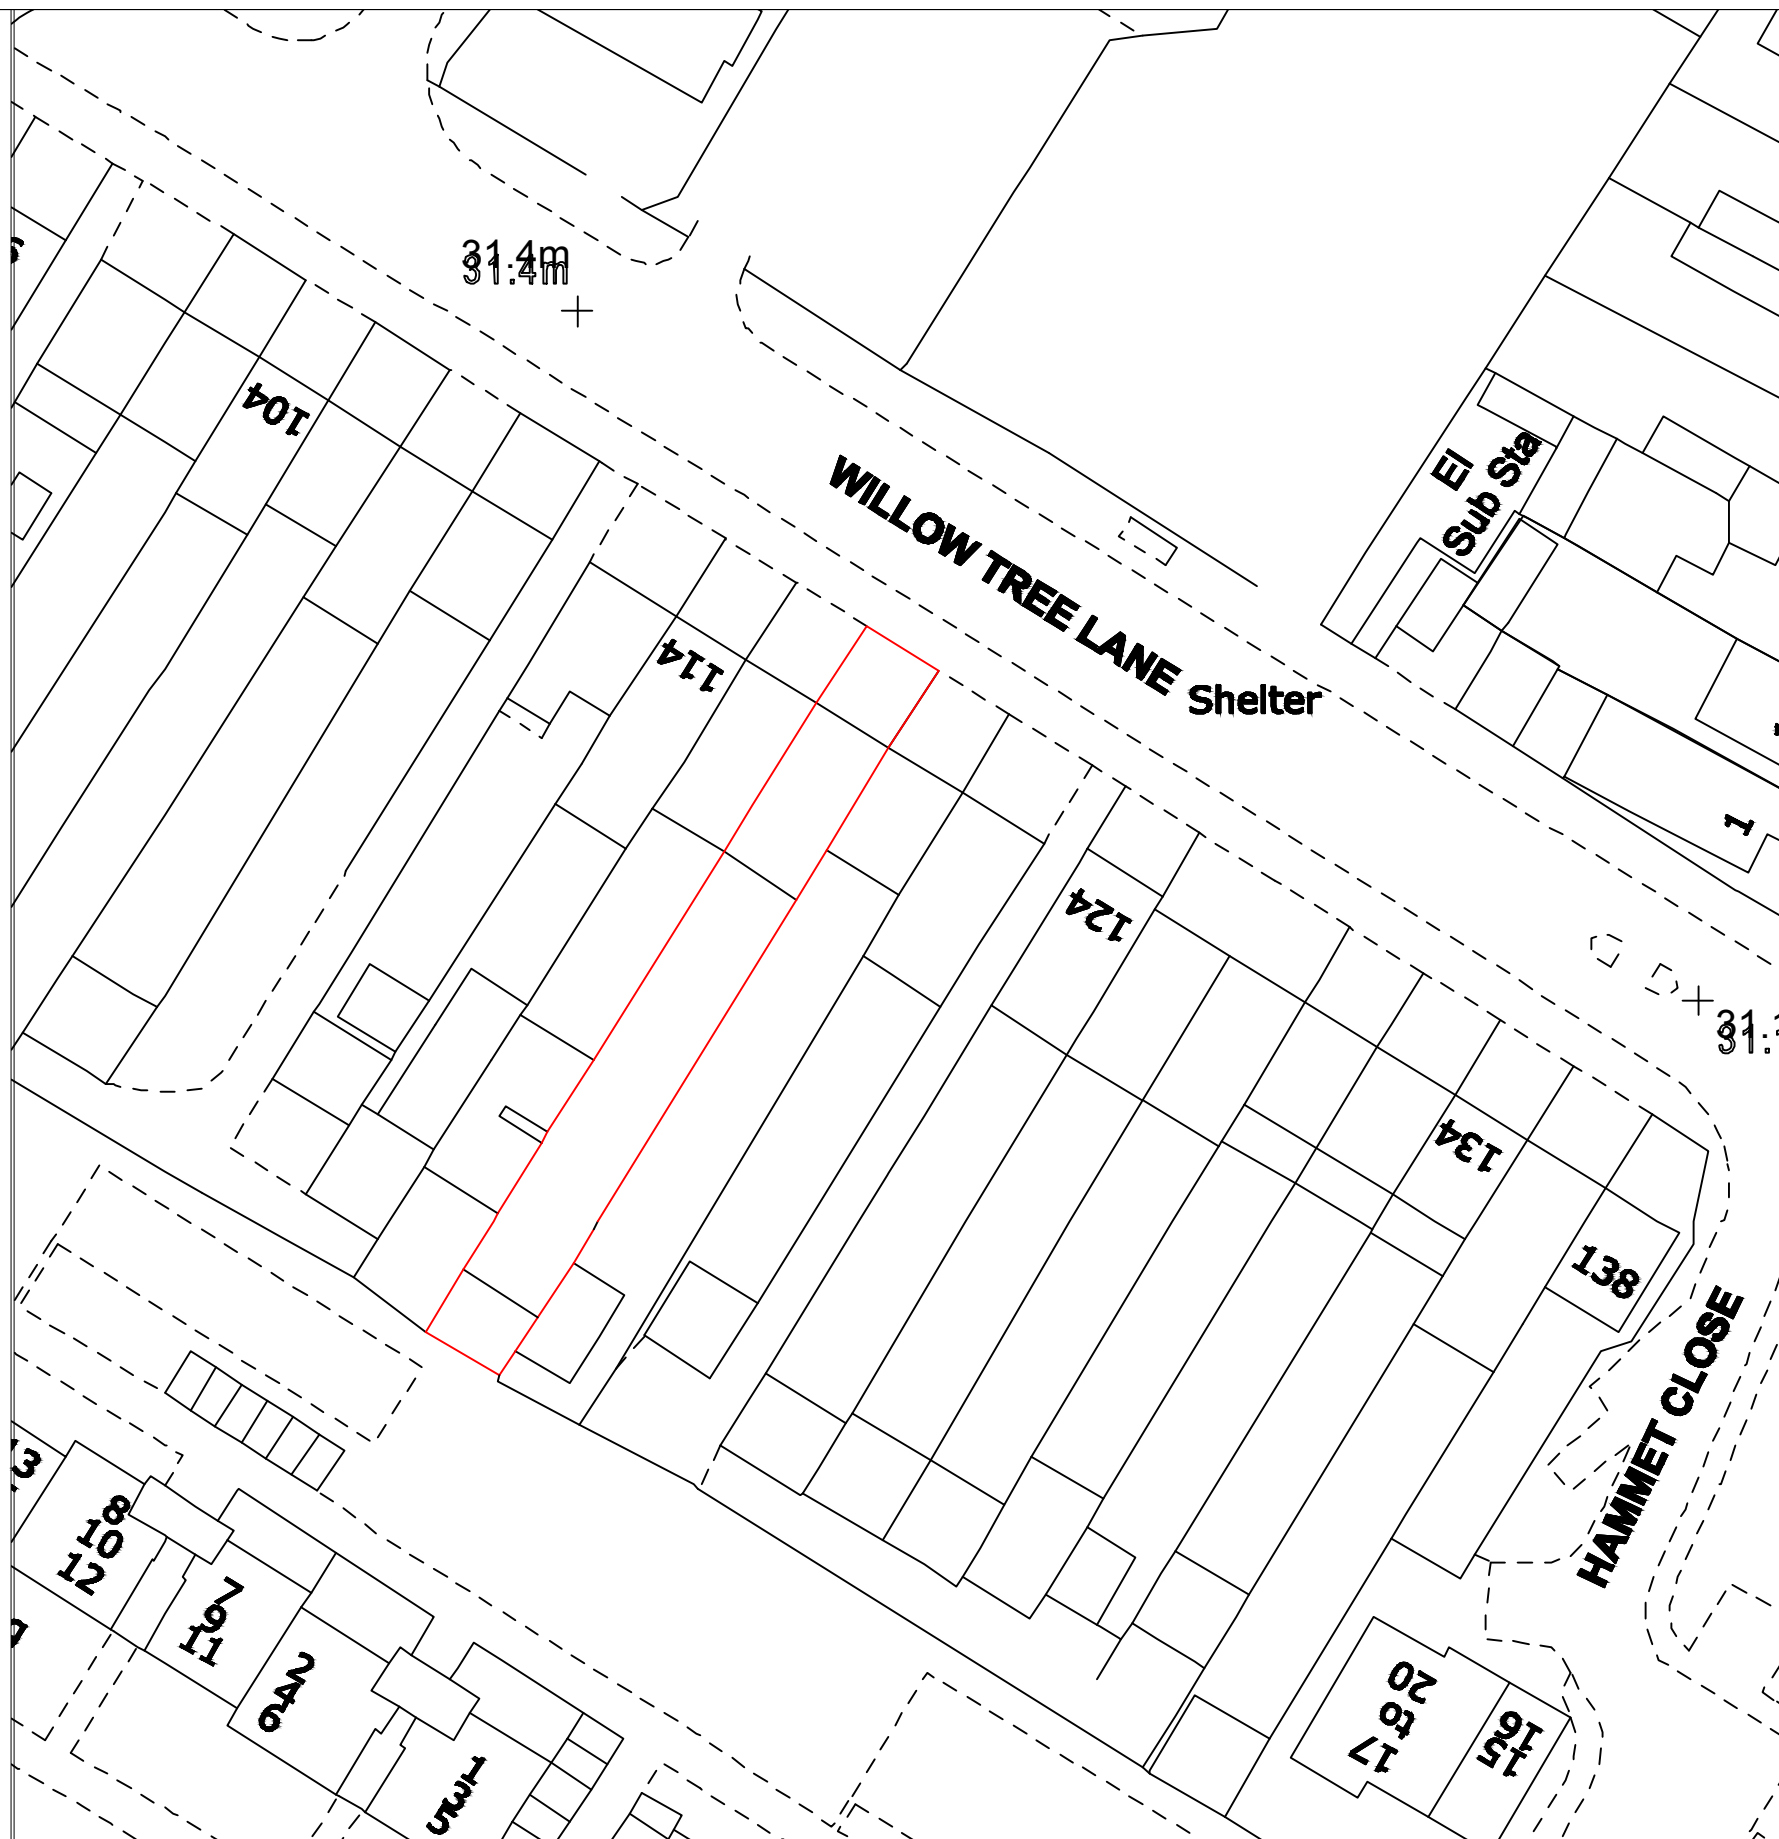

EXISTING BLOCK PLAN SCALE 1:500


A3

13 Architectural
Consultants Ltd


Urban Design
Town Planning Consultants
Building Surveyors
Architecture
Property Development
Cost Consultants
Party Wall Surveyors

8 COPLOW AVENUE LEICESTER LE5 5WA
13DRAWINGS@GMAIL.COM 07412502035

PROJECT 118 WILLOW TREE LANE HAYES LONDON	SCALE AS ANOTATED	DRAWN FO	CHECKED FO
	DATE 23-06-2021	STATUS PLANNING	
	DRAWING No. 001	REVISION	

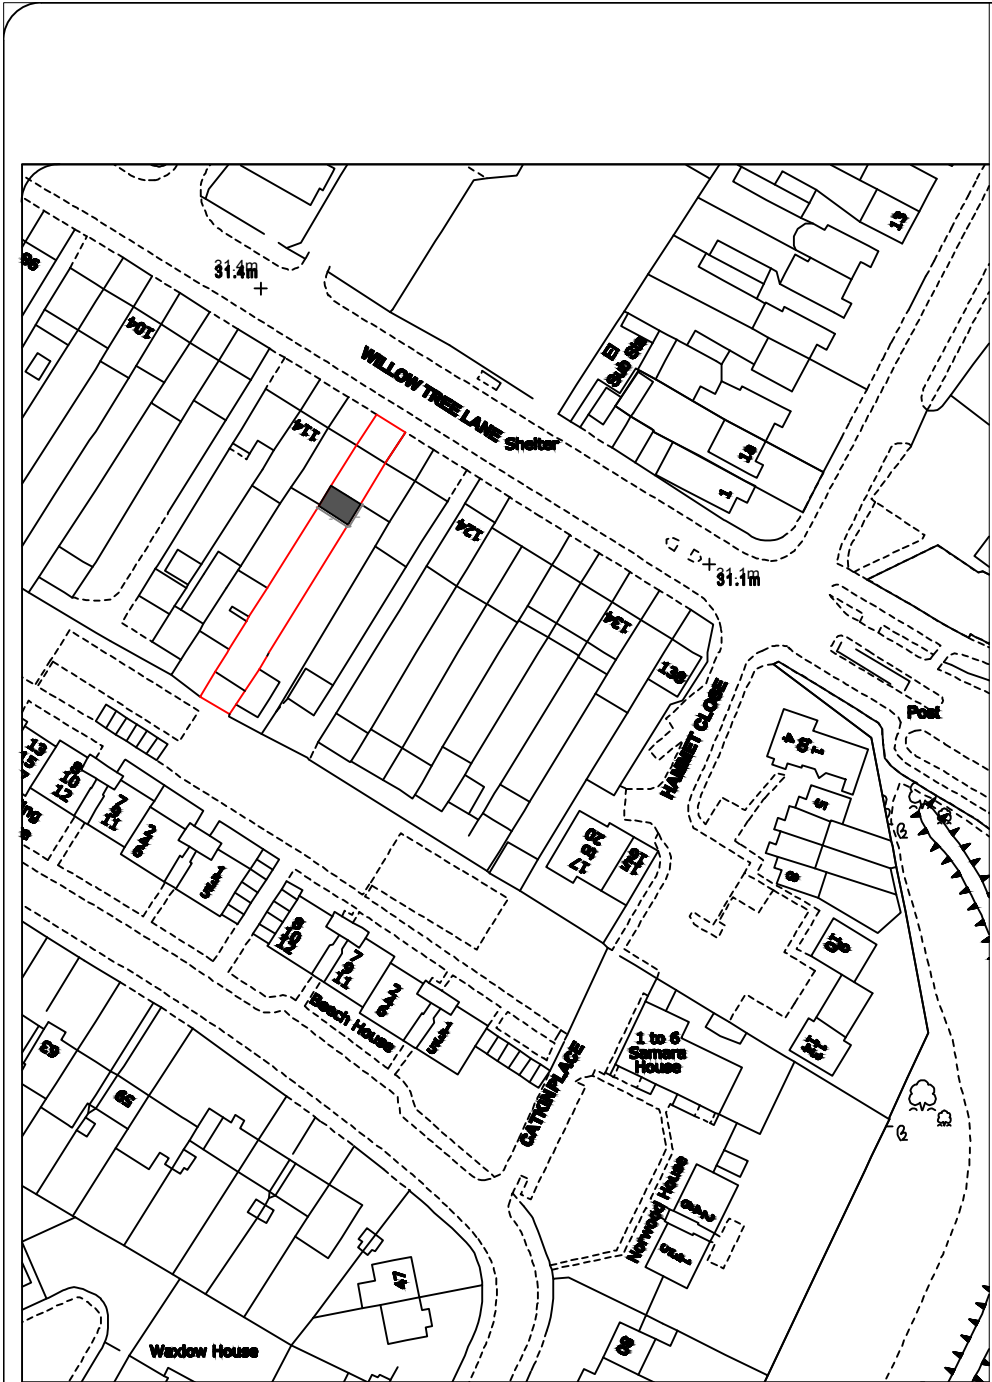

SITE LOCATION PLAN SCALE 1:1250

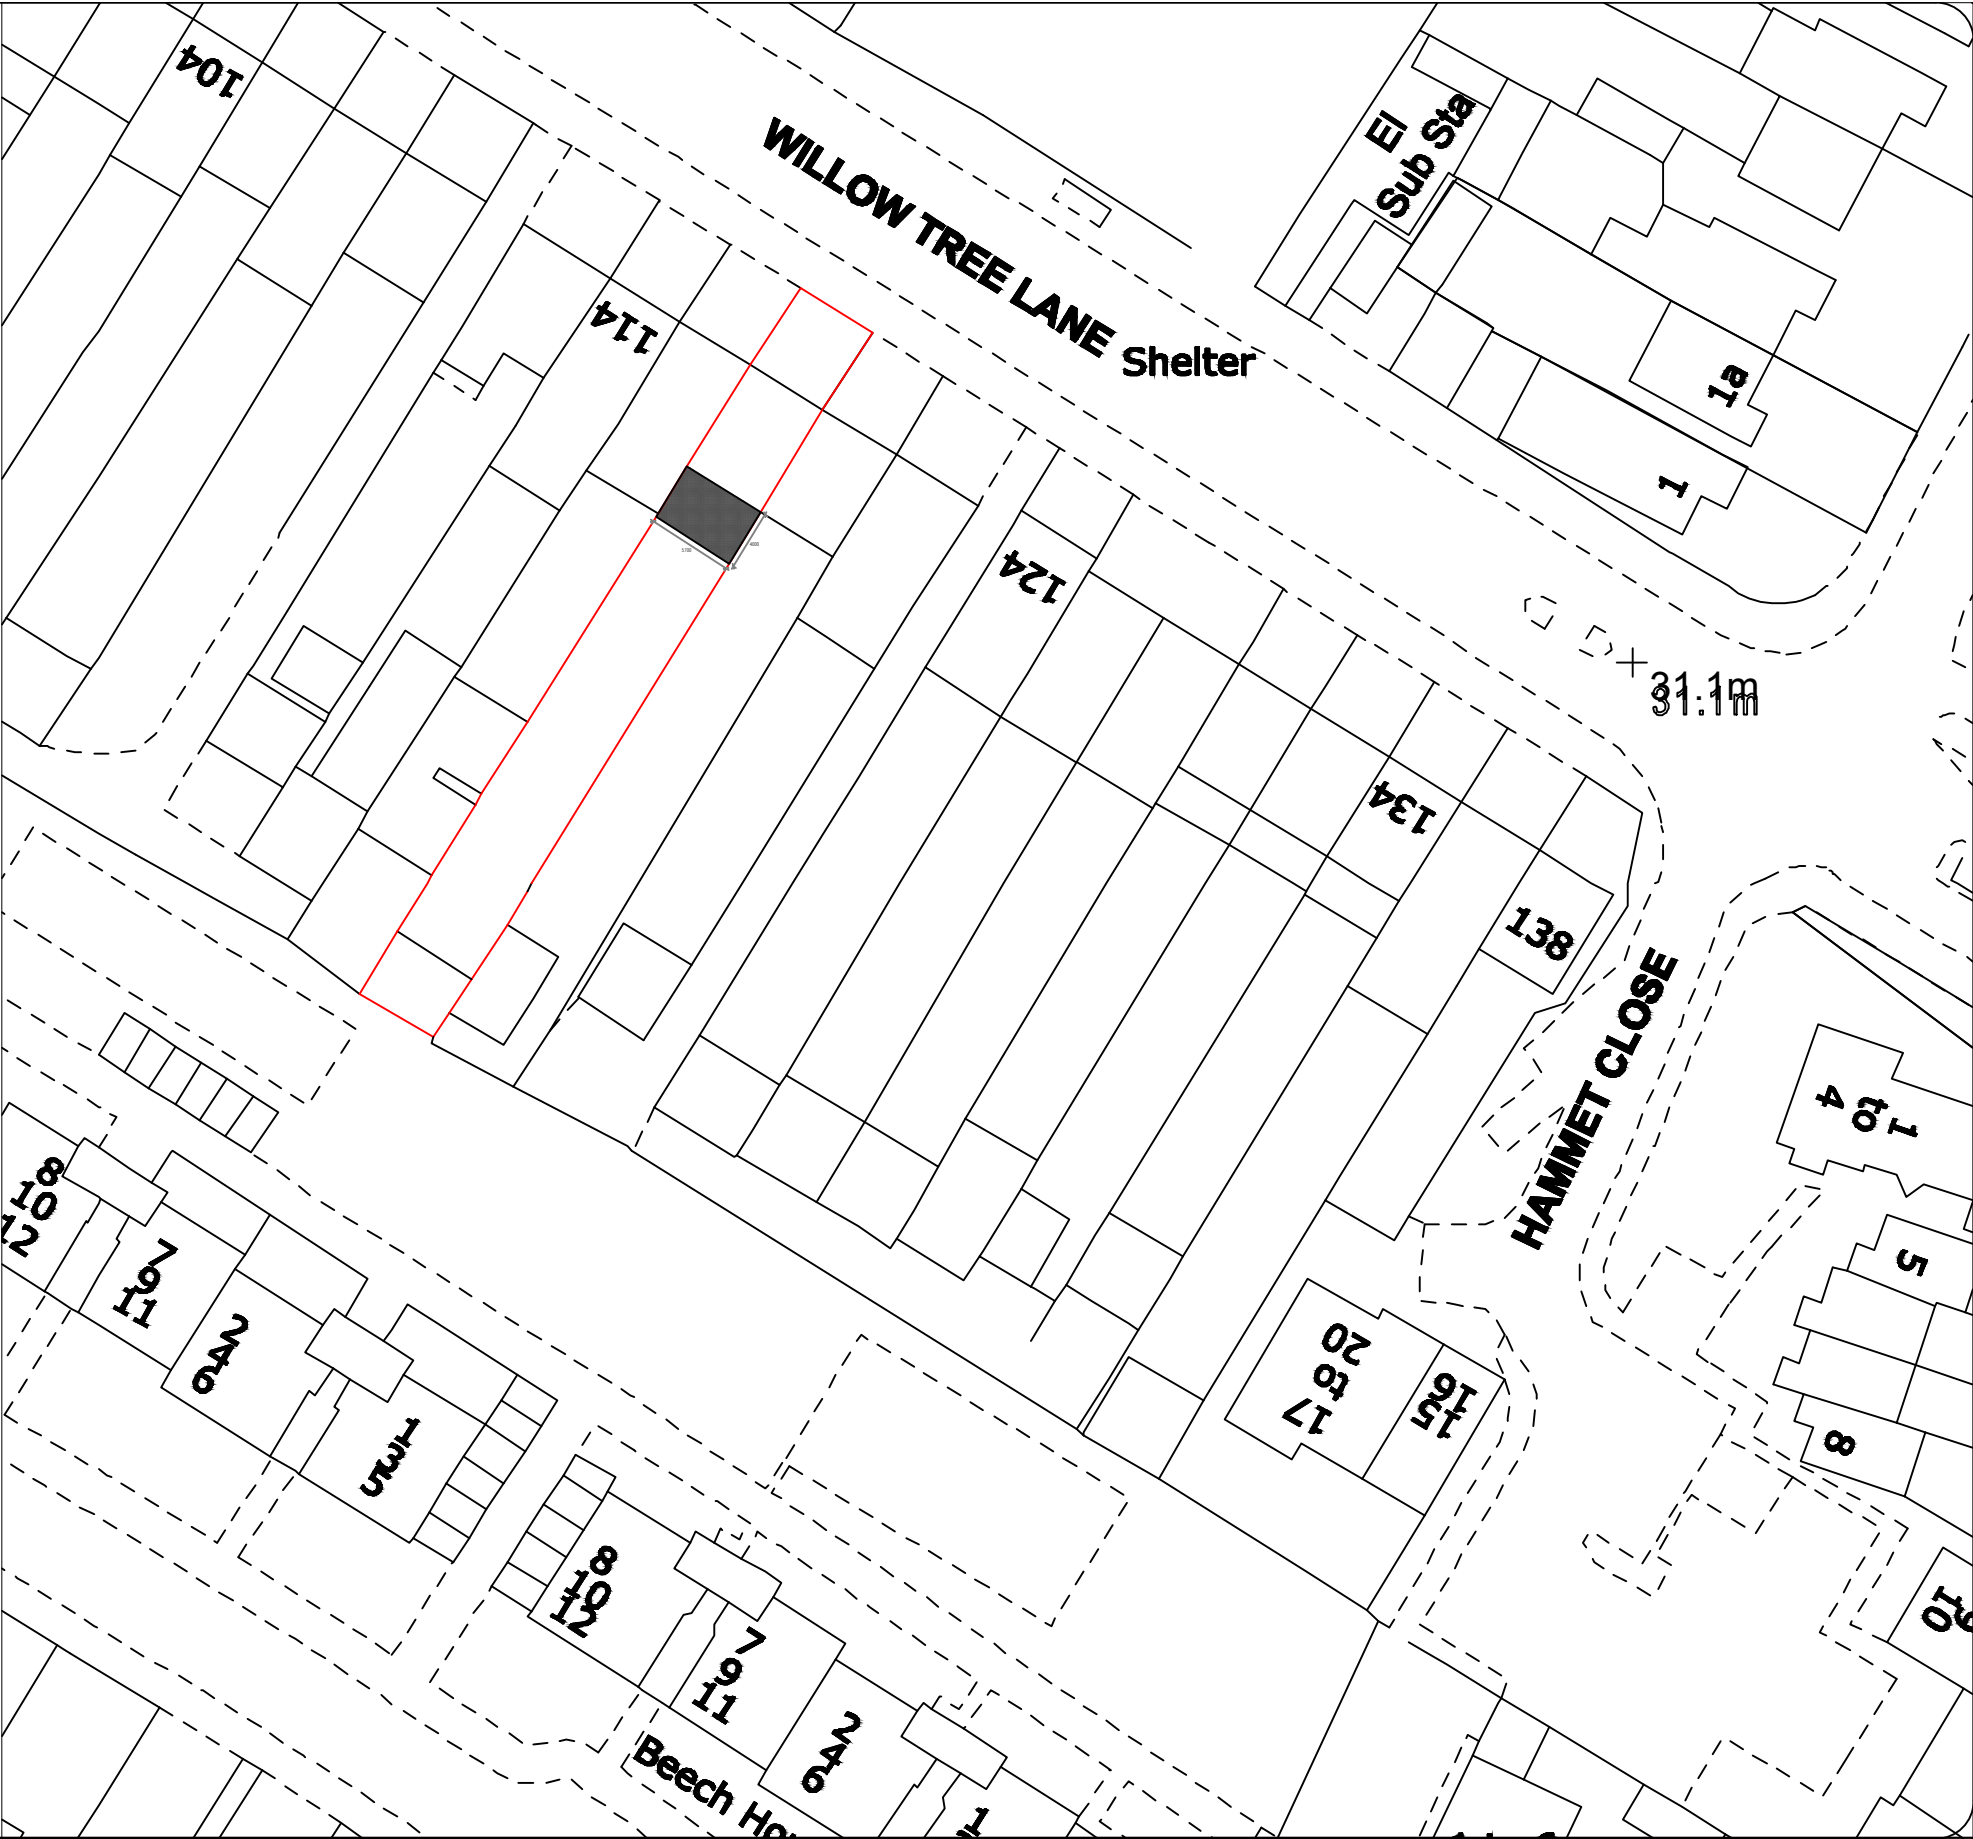

PROPOSED BLOCK PLAN SCALE 1:500

A3

13 Architectural
Consultants Ltd

Urban Design
Town Planning Consultants
Building Surveyors
Architecture
Property Development
Cost Consultants
Party Wall Surveyors

8 COPLOW AVENUE LEICESTER LE5 5WA
13DRAWINGS@GMAIL.COM 07412502035

PROJECT 118 WILLOW TREE LANE HAYES LONDON	SCALE AS ANOTATED	DRAWN FO	CHECKED FO
	DATE 23-06-2021	STATUS PLANNING	
	DRAWING No. 002	REVISION	