


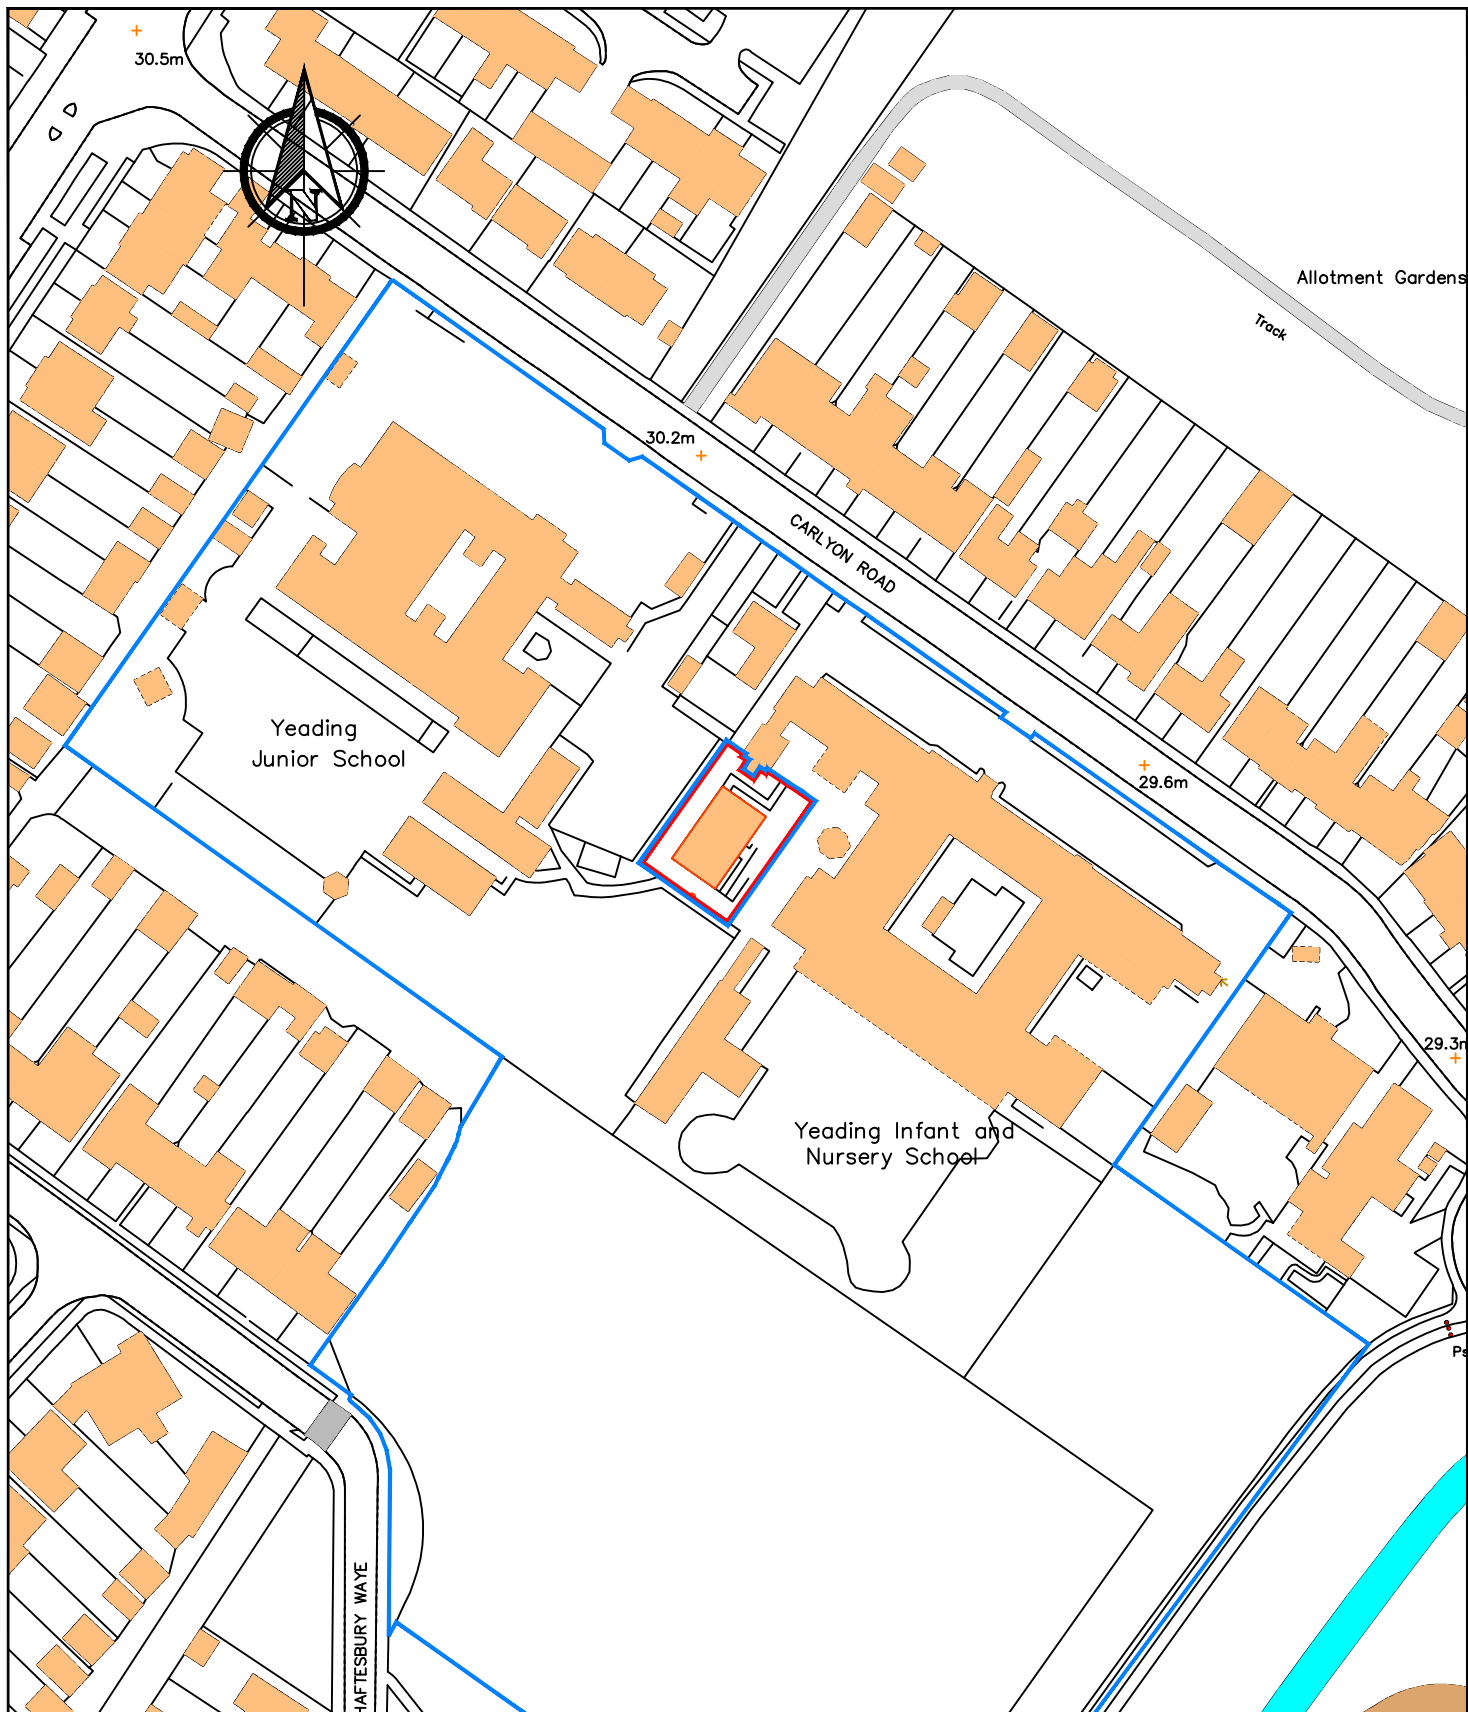


**HILLINGDON**  
LONDON

RESIDENTS SERVICES, CAPITAL PROGRAMME & WORKS TEAM  
2E/10, CIVIC CENTRE, UXBRIDGE, UB8 1UW  
Tel: 01895 250 111  
Fax: 01895 277 224

NOTES: - DO NOT SCALE FROM THIS DRAWING. The Contractor must verify all dimensions at the site before setting out, commencing work, or making any shop drawings. Any discrepancies must be reported to the Contract Administrator before proceeding.

| Rev | Revision notes                         | Initials | Date |
|-----|----------------------------------------|----------|------|
| 1   | Project                                | DB       |      |
| 2   | Yeadon Infants School                  |          |      |
| 3   | Modular Classrooms Relocation          |          |      |
| 4   | Carlyon Road, Hayes, Middlesex UB4 0NR |          |      |
| 5   | Description                            |          |      |
| 6   | SITE LOCATION PLAN                     |          |      |
| 7   | Scale                                  |          |      |
| 8   | 1:1250@A4                              |          |      |
| 9   | Date                                   |          |      |
| 10  | MARCH 2020                             |          |      |
| 11  | Drawing No.                            |          |      |
| 12  | 2020/D304/P/01                         |          |      |
| 13  | Rev.                                   |          |      |