A1

Do Not Scale

The creative content/information contained herein is confidential. It is the intellectual property of Property Techtonics . and any use and/or reproduction is expressly prohibited without our prior written consent.

Please note: All dimensions shown have been provided in good faith but Property Techtonics will not accept any responsibility for any incorrect measurements. therefore prior to any work being carried out, contractors should carry out thier own site survey. If in doubt please consult with the site manager/ engineers before proceeding.

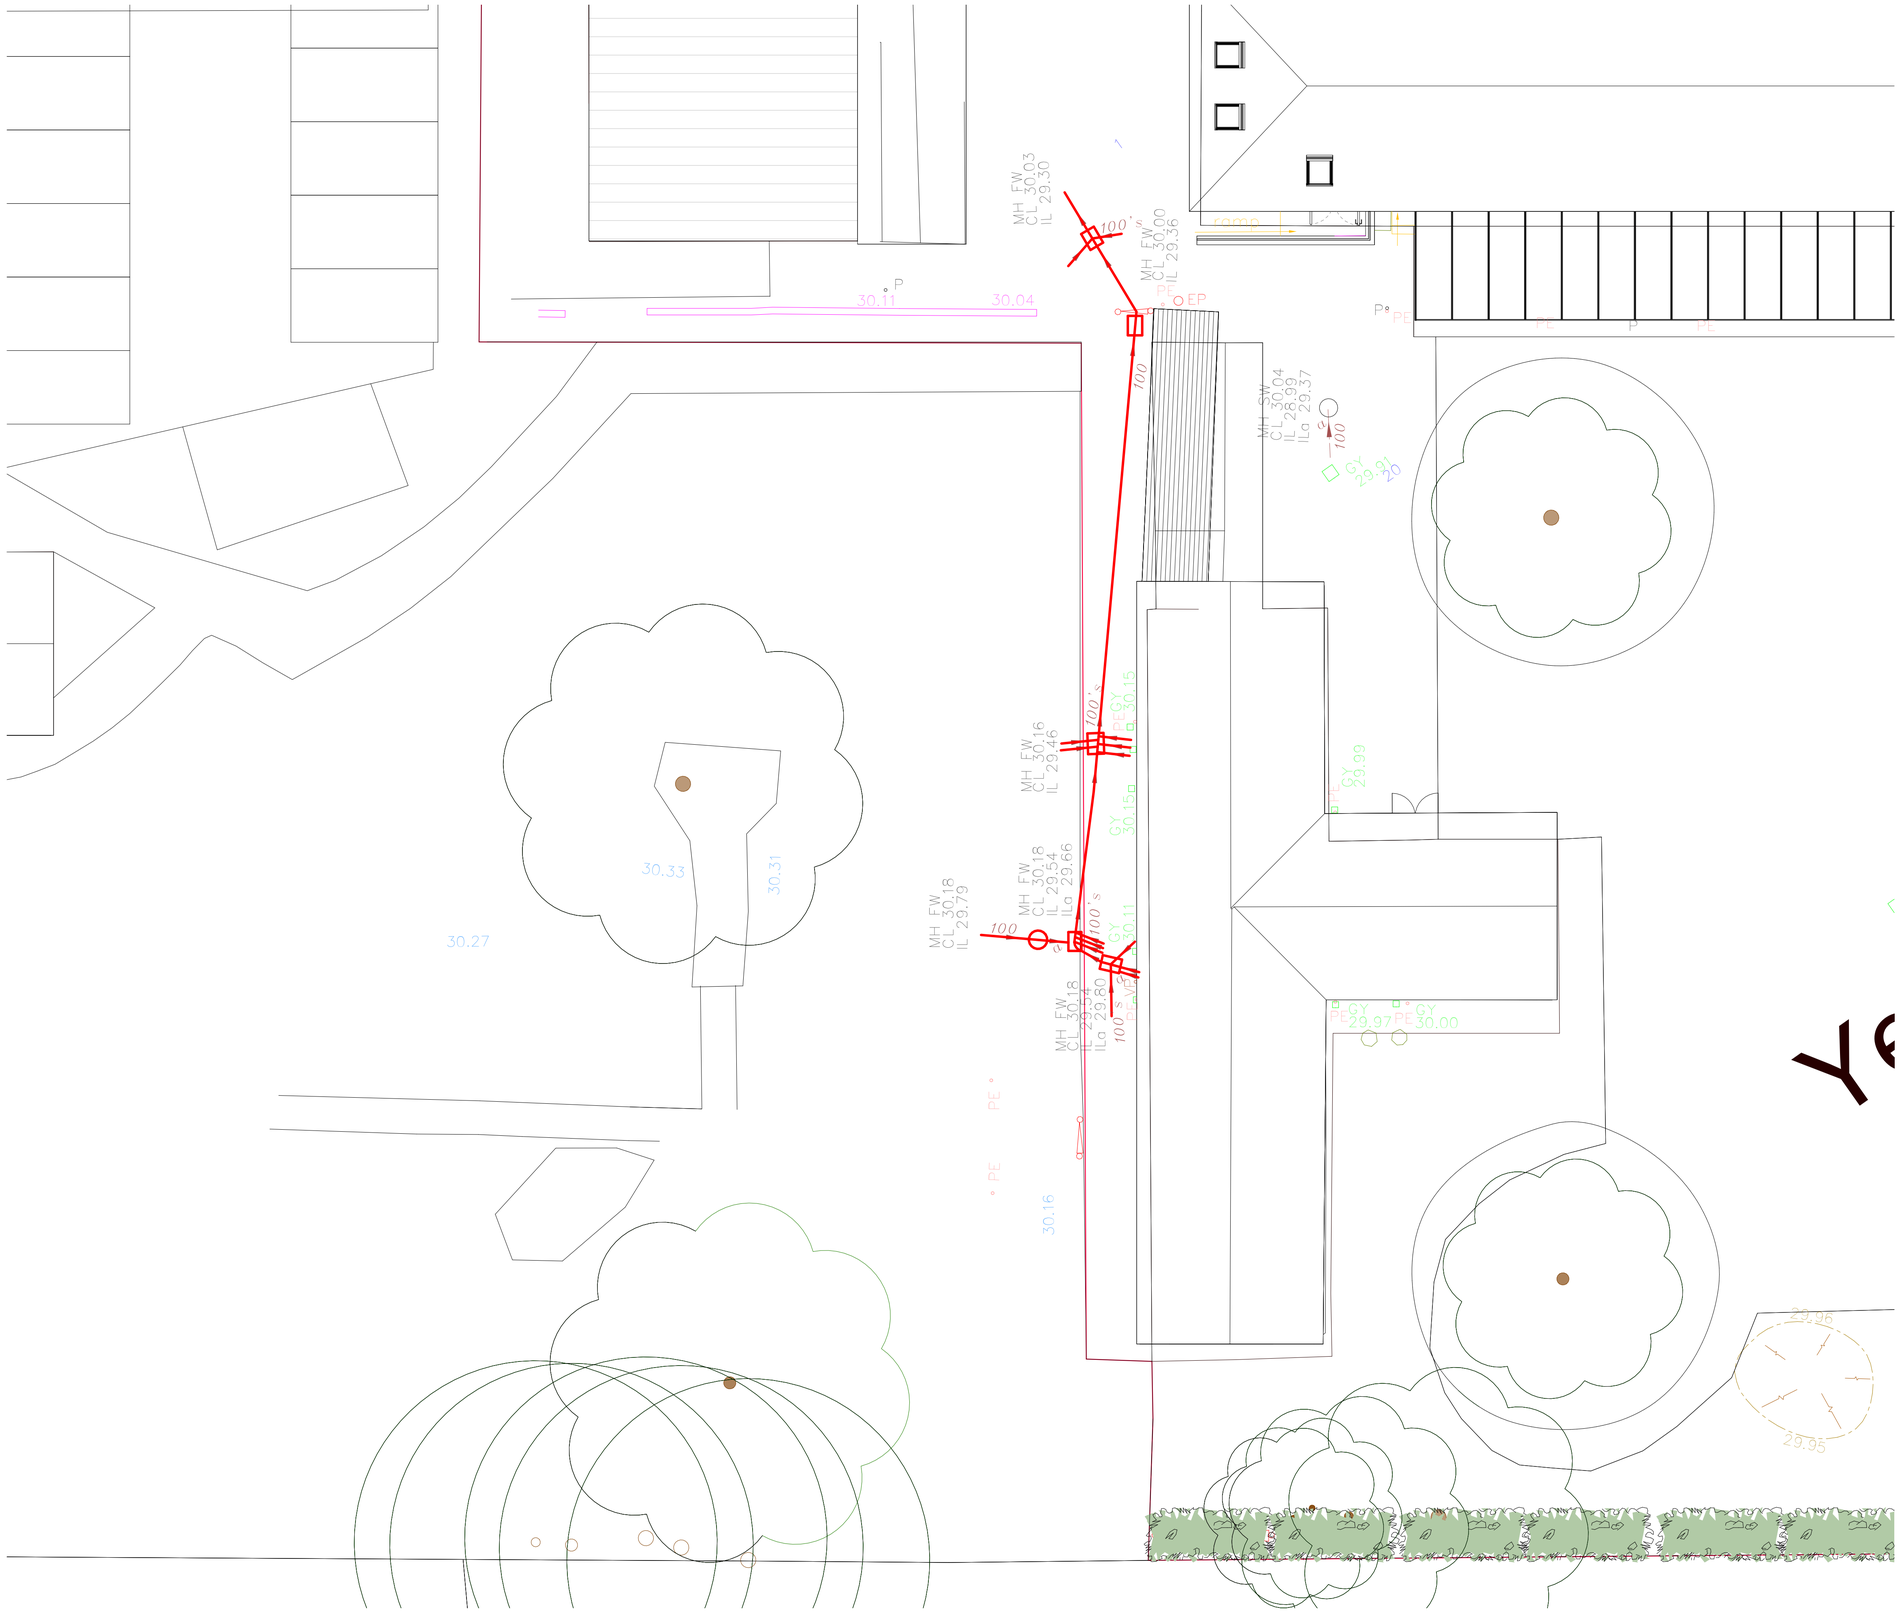

Status
PLANNING

Client
London Borough of Hillingdon

Project Title
Yeading Infant and Nursery School, Middlesex, UB4 0NR.

Drawing Title
Existing Drainage A1

Project No.
2023_003

Drawing No.
002-SI-XX-00-DR-I-P21

Rev

Drawing Date

Scale at A1
1 : 100

Created By
Rakesh Mistry

Property Tectonics Ltd
Hatfield

2nd Floor, Titan Court,
3 Bishops Square
Hatfield, AL10 9NA
Telephone: 01707 243408
Email: Hatfield@Property-Tectonics.co.uk

14/11/2023 07:31:36