



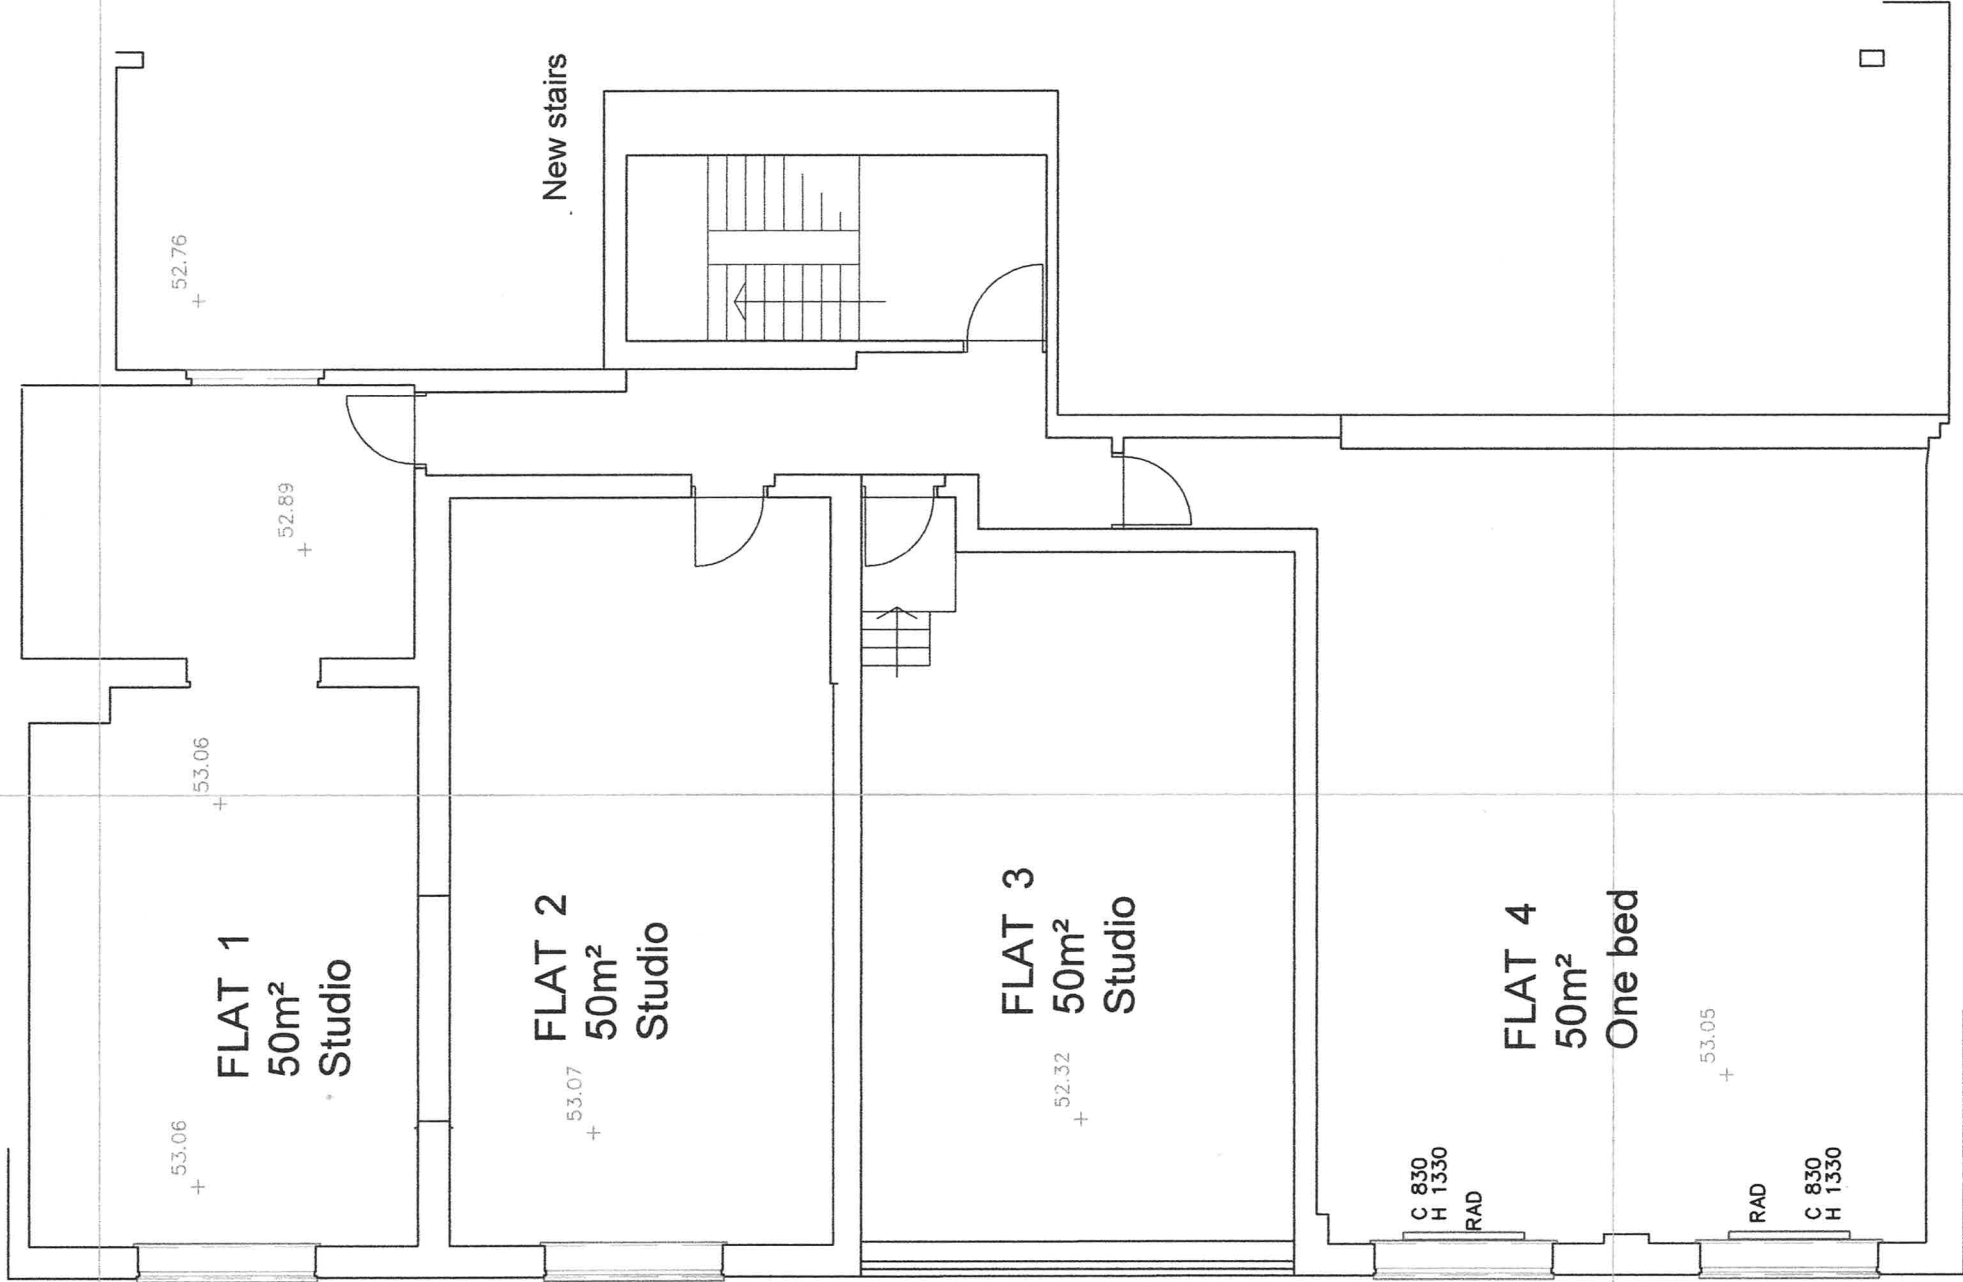

FIRST FLOOR

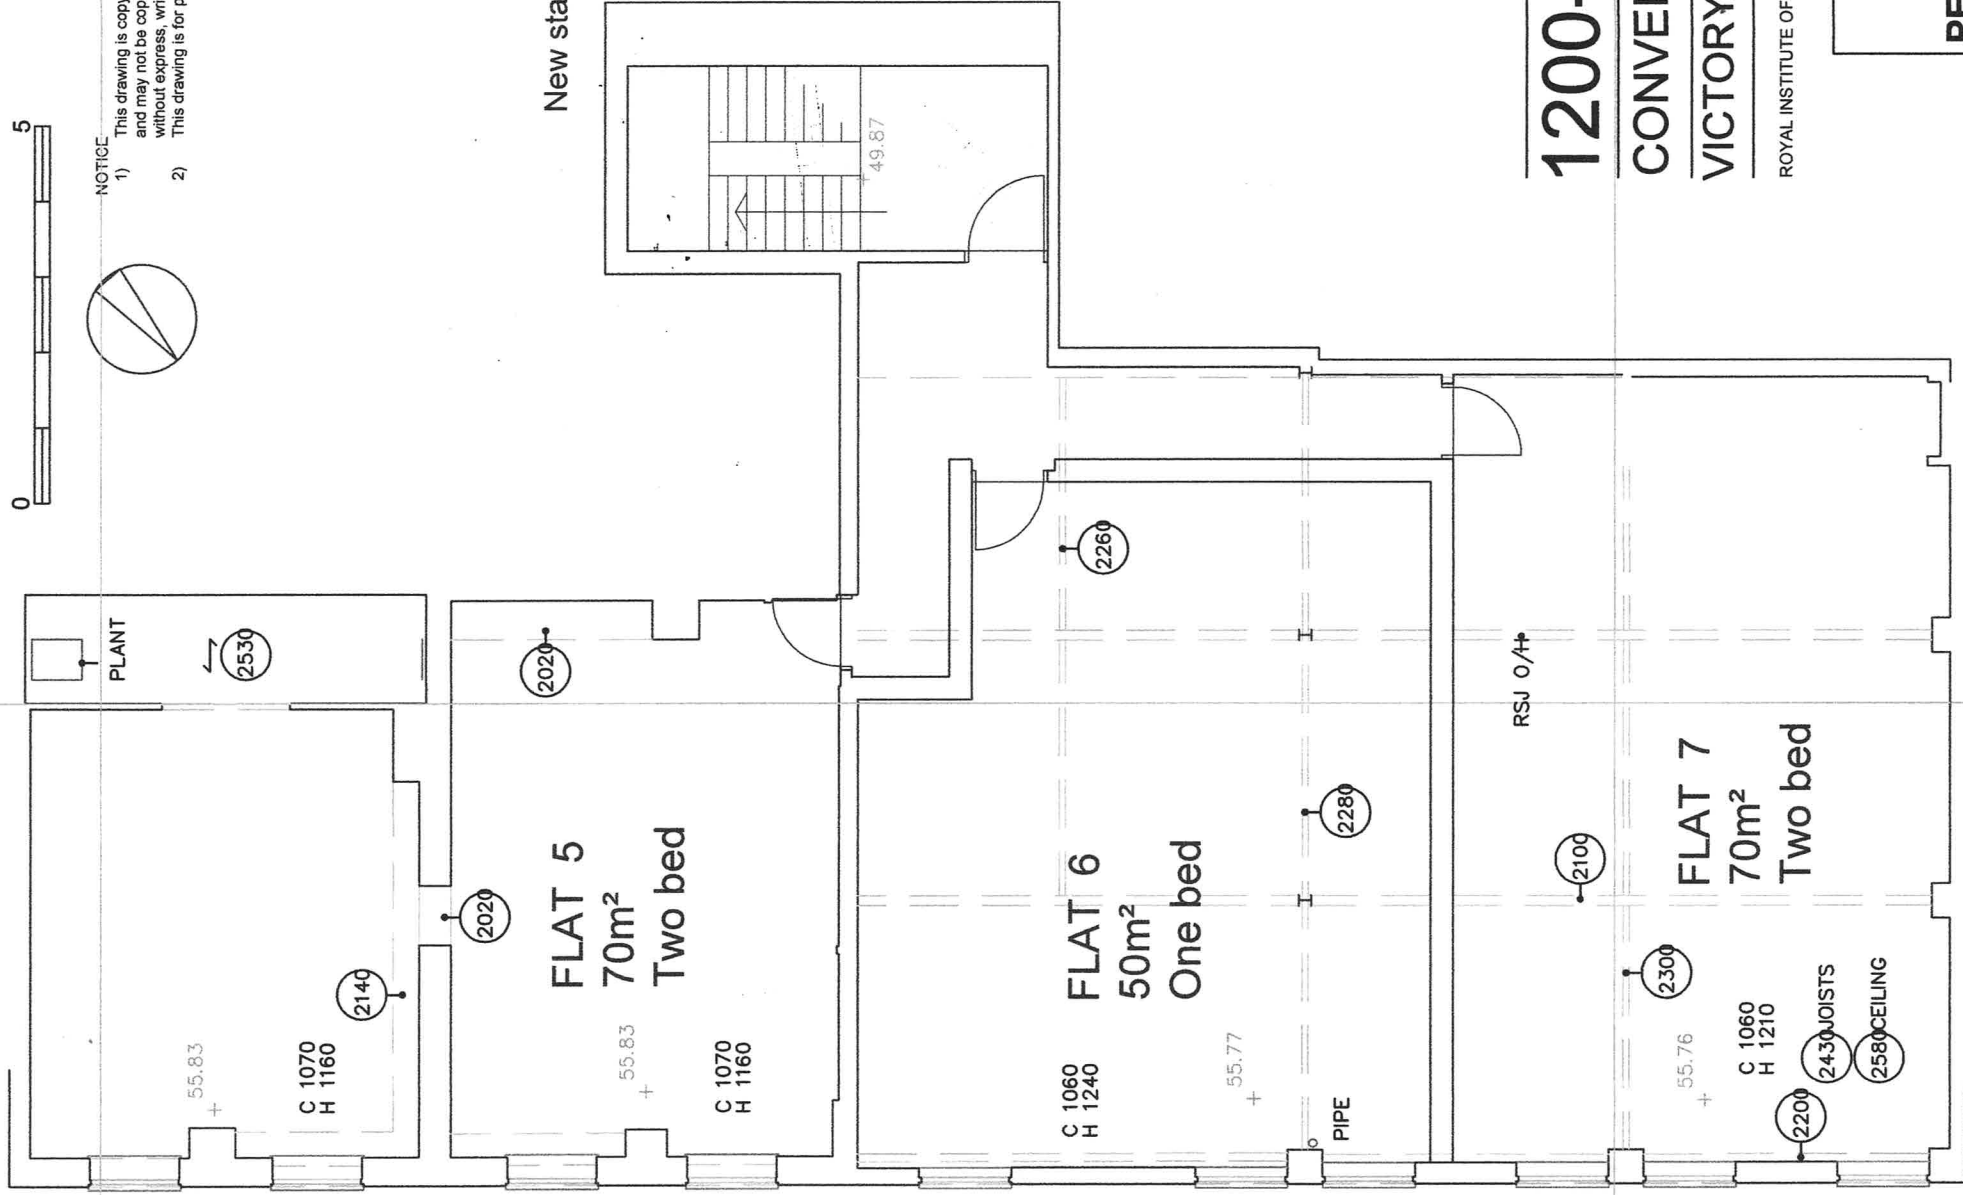

SECOND FLOOR

NOTICE
1) This drawing is copyright property of Pegley D'Arcy Limited and may not be copied, transmitted or otherwise used without express, written permission.
2) This drawing is for planning purposes only.

1200-31
14 July 2016
1:100 @ A3

CONVERSION 1:100

VICTORY HOUSE UB10 0PQ

ROYAL INSTITUTE OF BRITISH ARCHITECTS CHARTERED PRACTICE



78 YORK STREET, LONDON W1H 1DP
T: 0207 112 7560 www.pegley-darcy.com M: 07889 657363
© PEGLEY D'ARCY LIMITED CO.NR 02576330 REGISTERED IN LONDON