



0 5 NOTICE
1) This drawing is copyright property of Pegley D'Arcy Limited and may not be copied, transmitted or otherwise used without express, written permission.
2) This drawing is for planning purposes only.

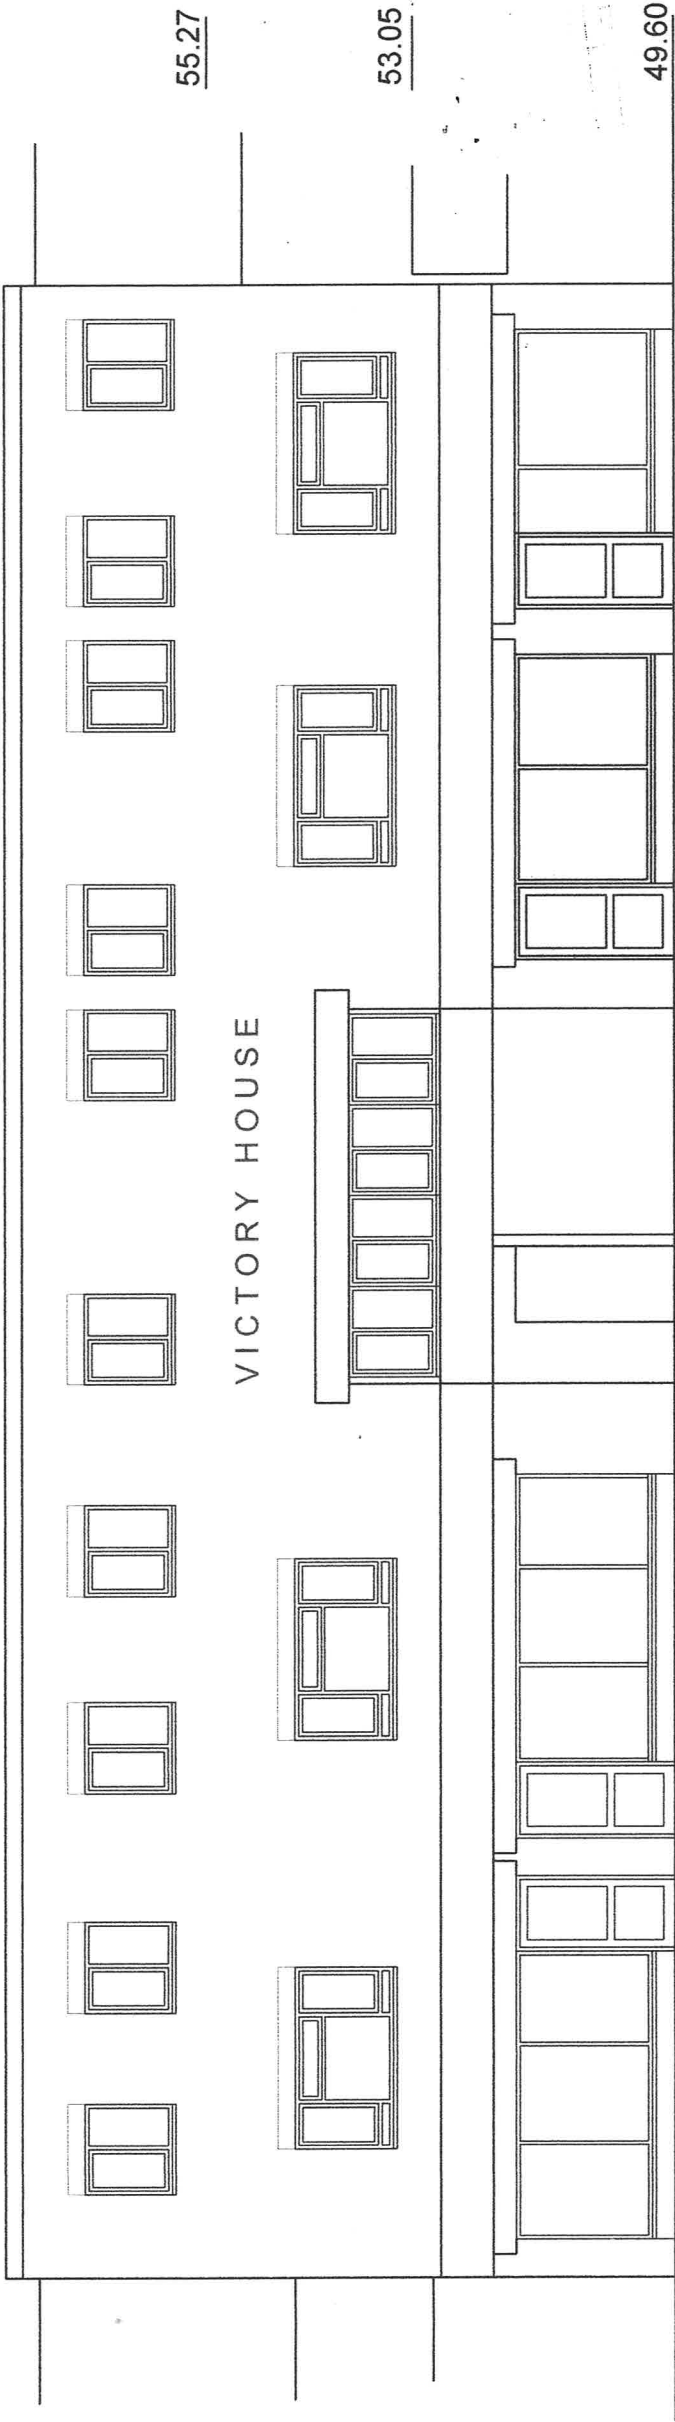


PROPOSED FRONTAGE

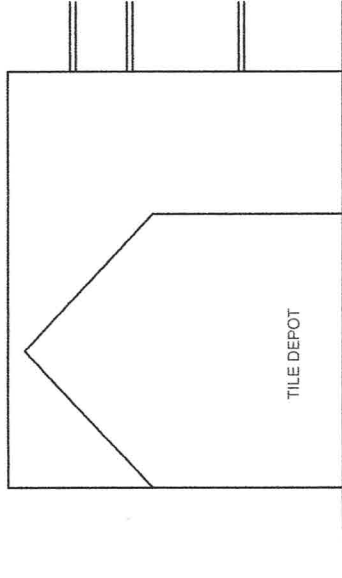


NORTH WEST ELEVATION

1:200 0 5

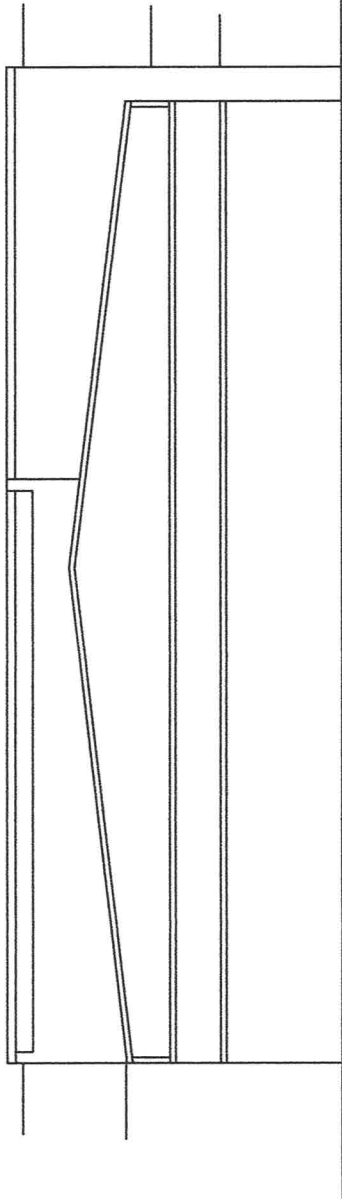

REAR ELEVATION

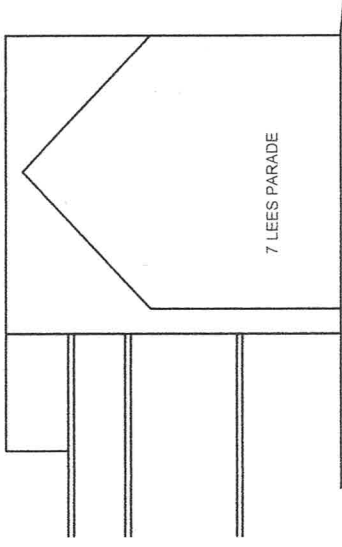

SOUTH EAST ELEVATION

1200-32

14 July 2016
1:100 @ A3

CONVERSION 1:100

VICTORY HOUSE UB10 0PQ

ROYAL INSTITUTE OF BRITISH ARCHITECTS CHARTERED PRACTICE

PEGLEY D'ARCY
ARCHITECTS

78 YORK STREET, LONDON W1H 1DP
T: 0207 112 7560 www.pegley-darcy.com M: 07889 657363
● PEGLEY D'ARCY LIMITED CO NR 02576330 REGISTERED IN LONDON