


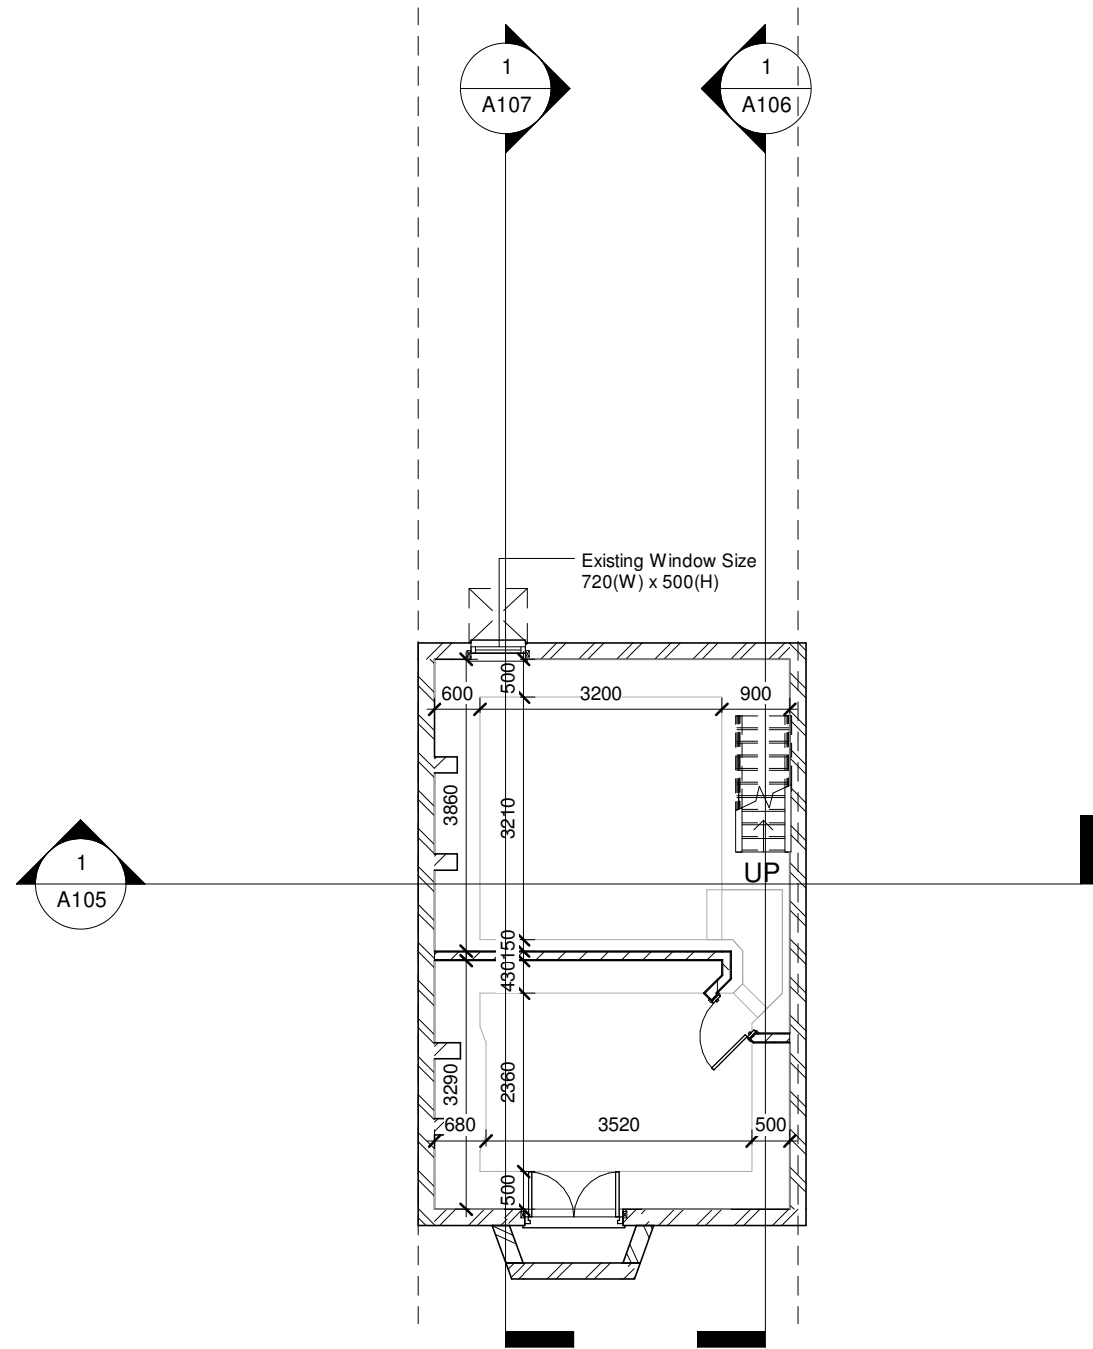
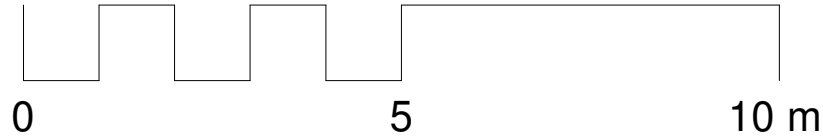


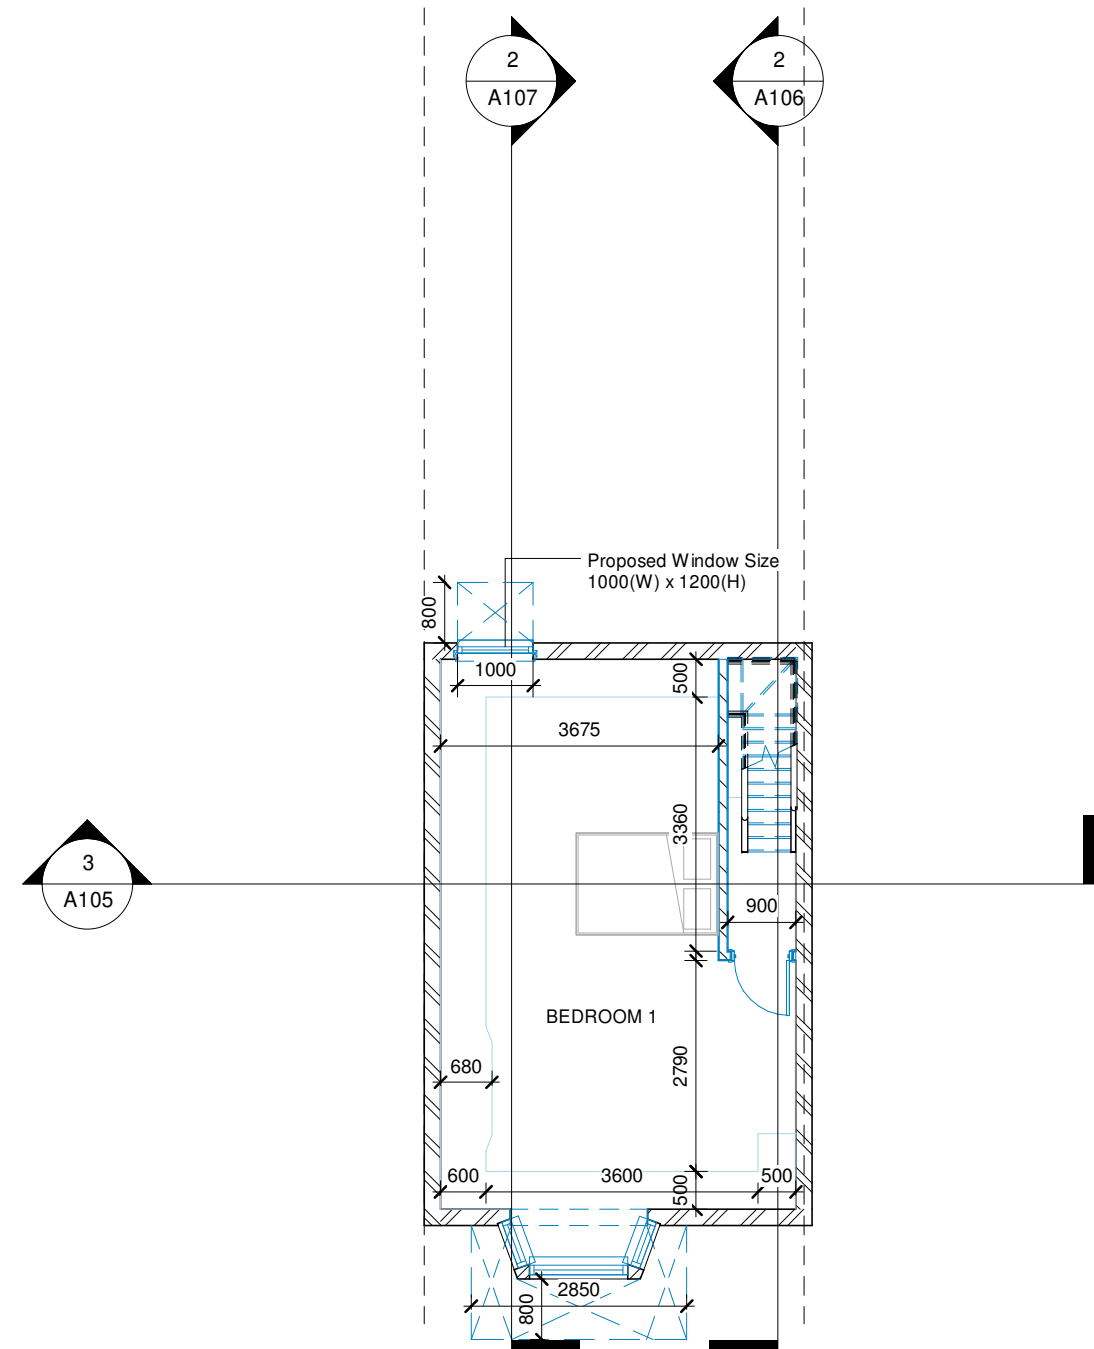


1 Basement - Existing
1 : 100

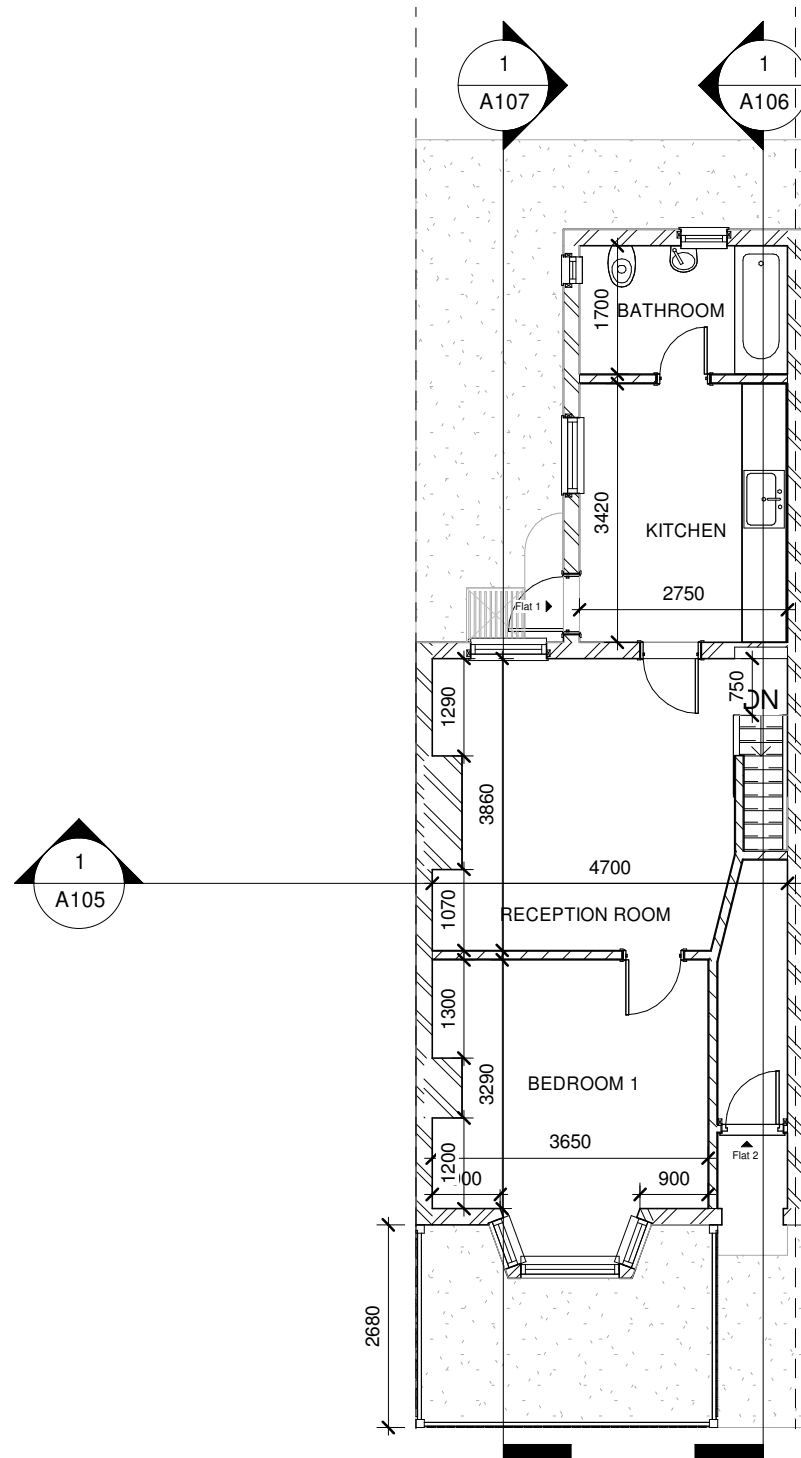



2 Basement - Proposed
1 : 100

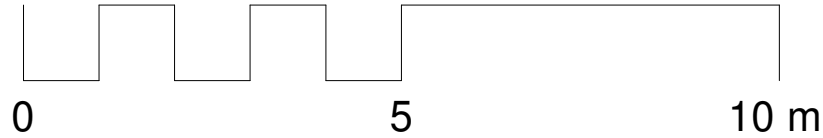


1 00- Existing
1 : 100

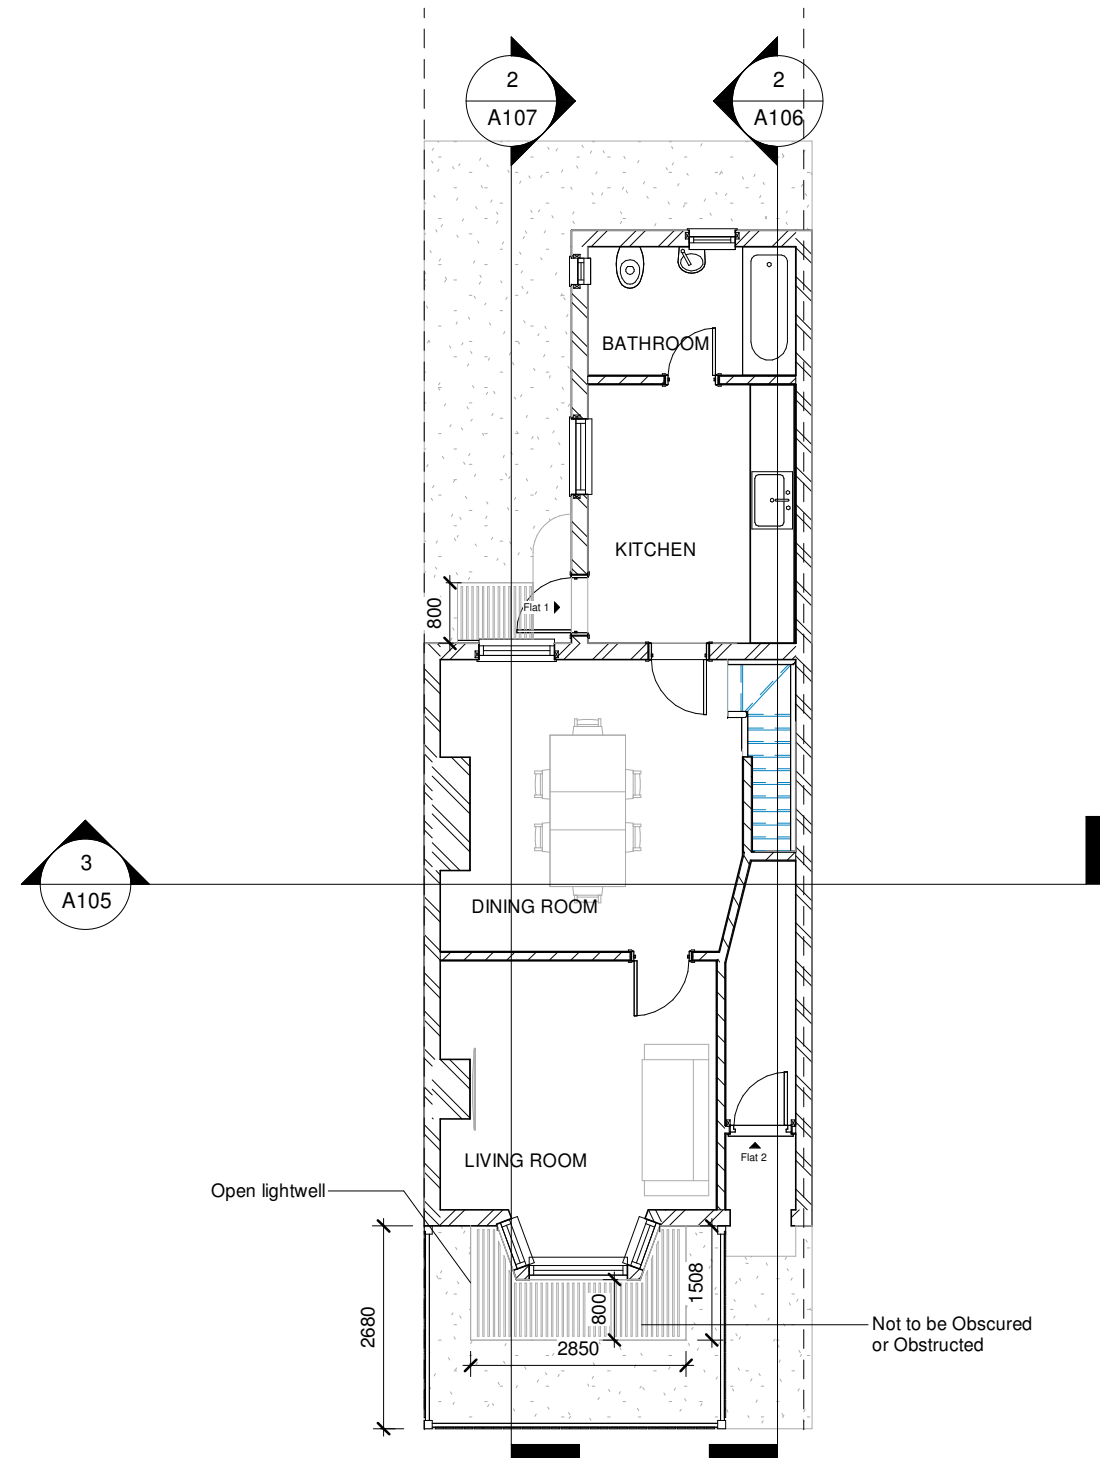



2 00- Proposed
1 : 100

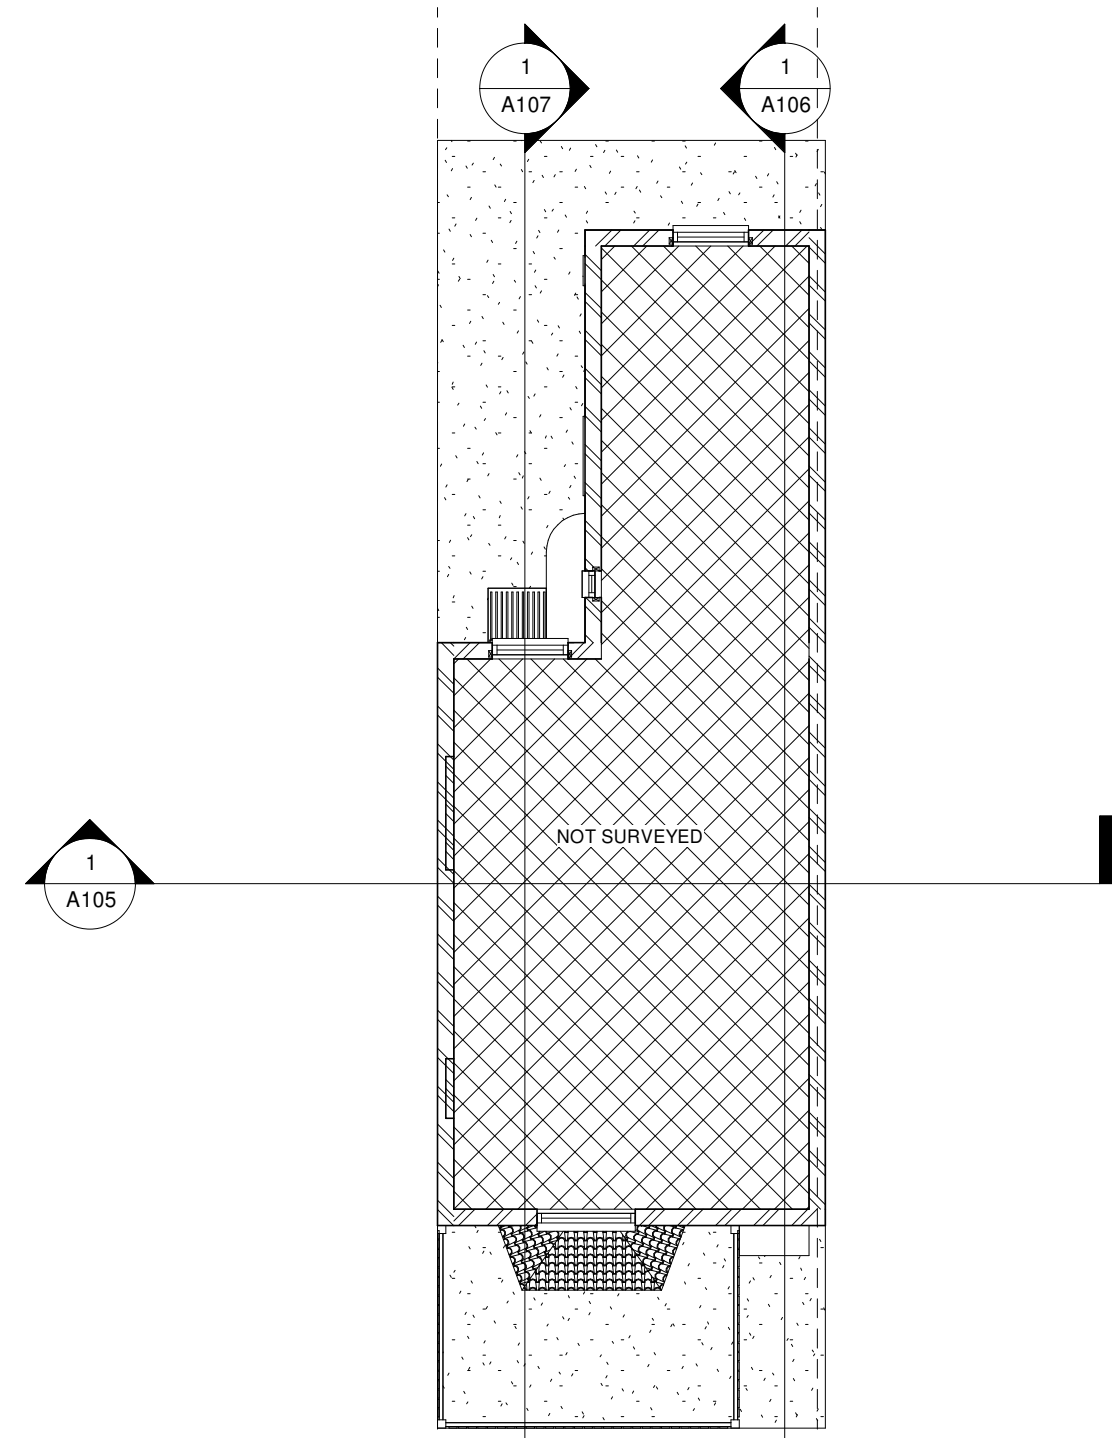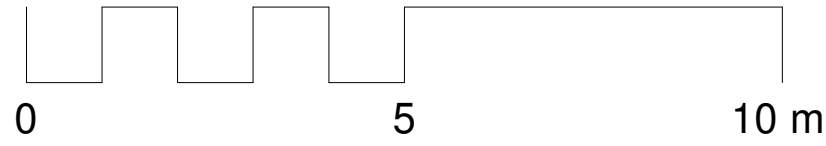


1 **01 - Existing**
1 : 100

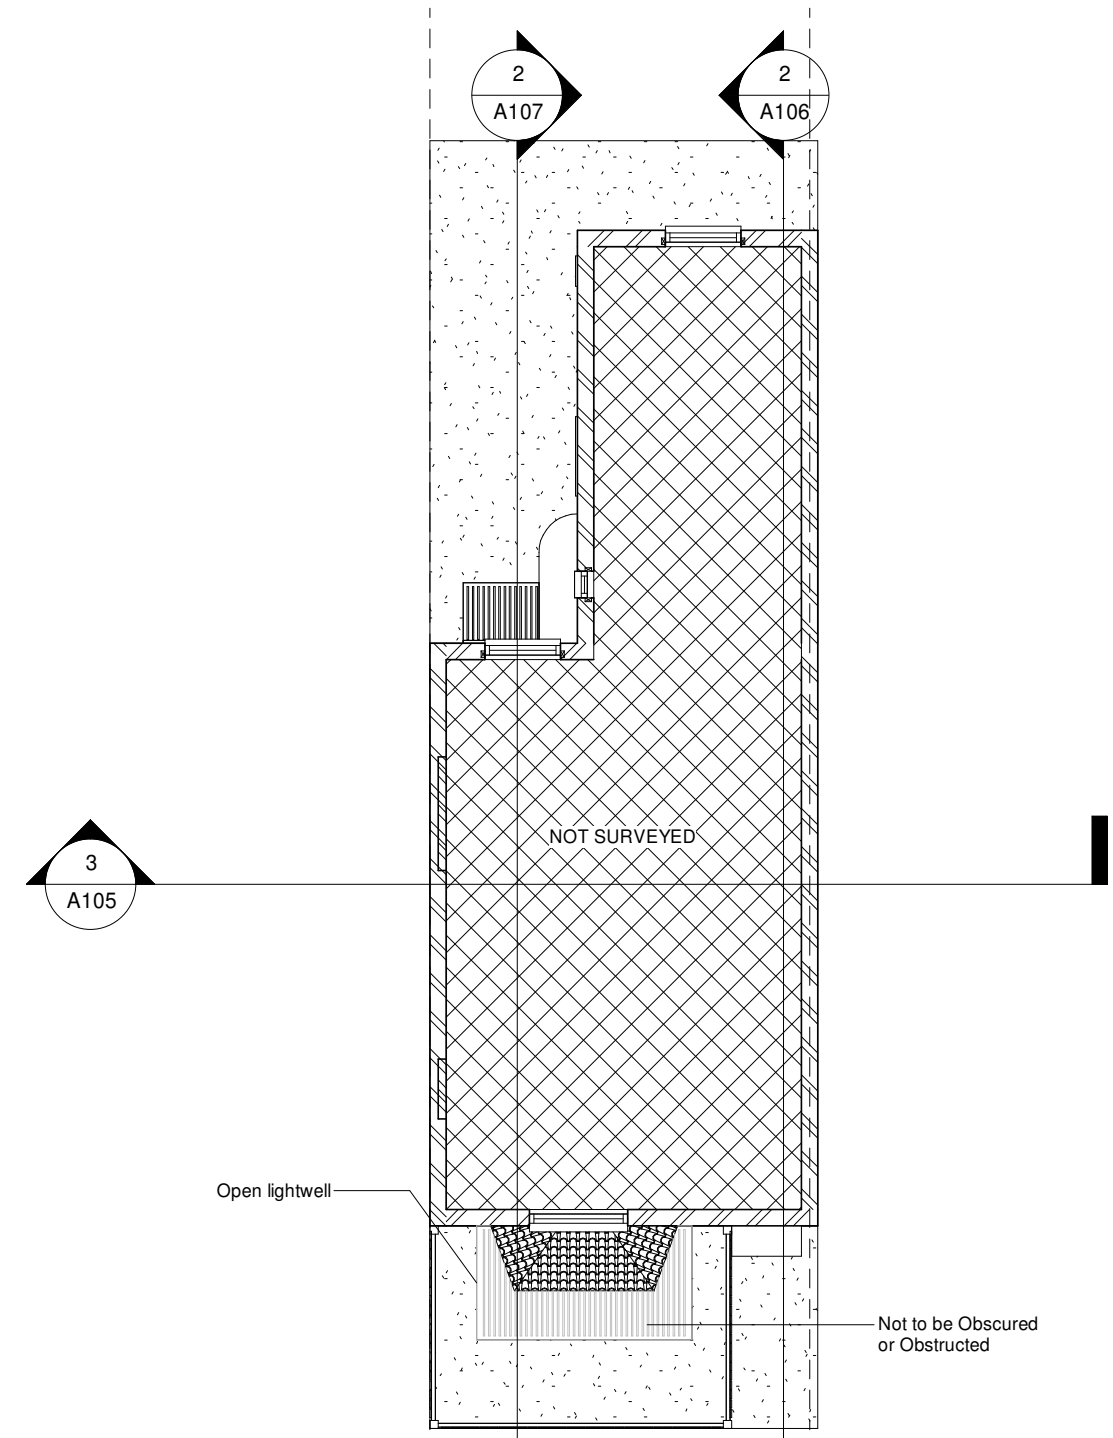



2 **01 - Proposed**
1 : 100

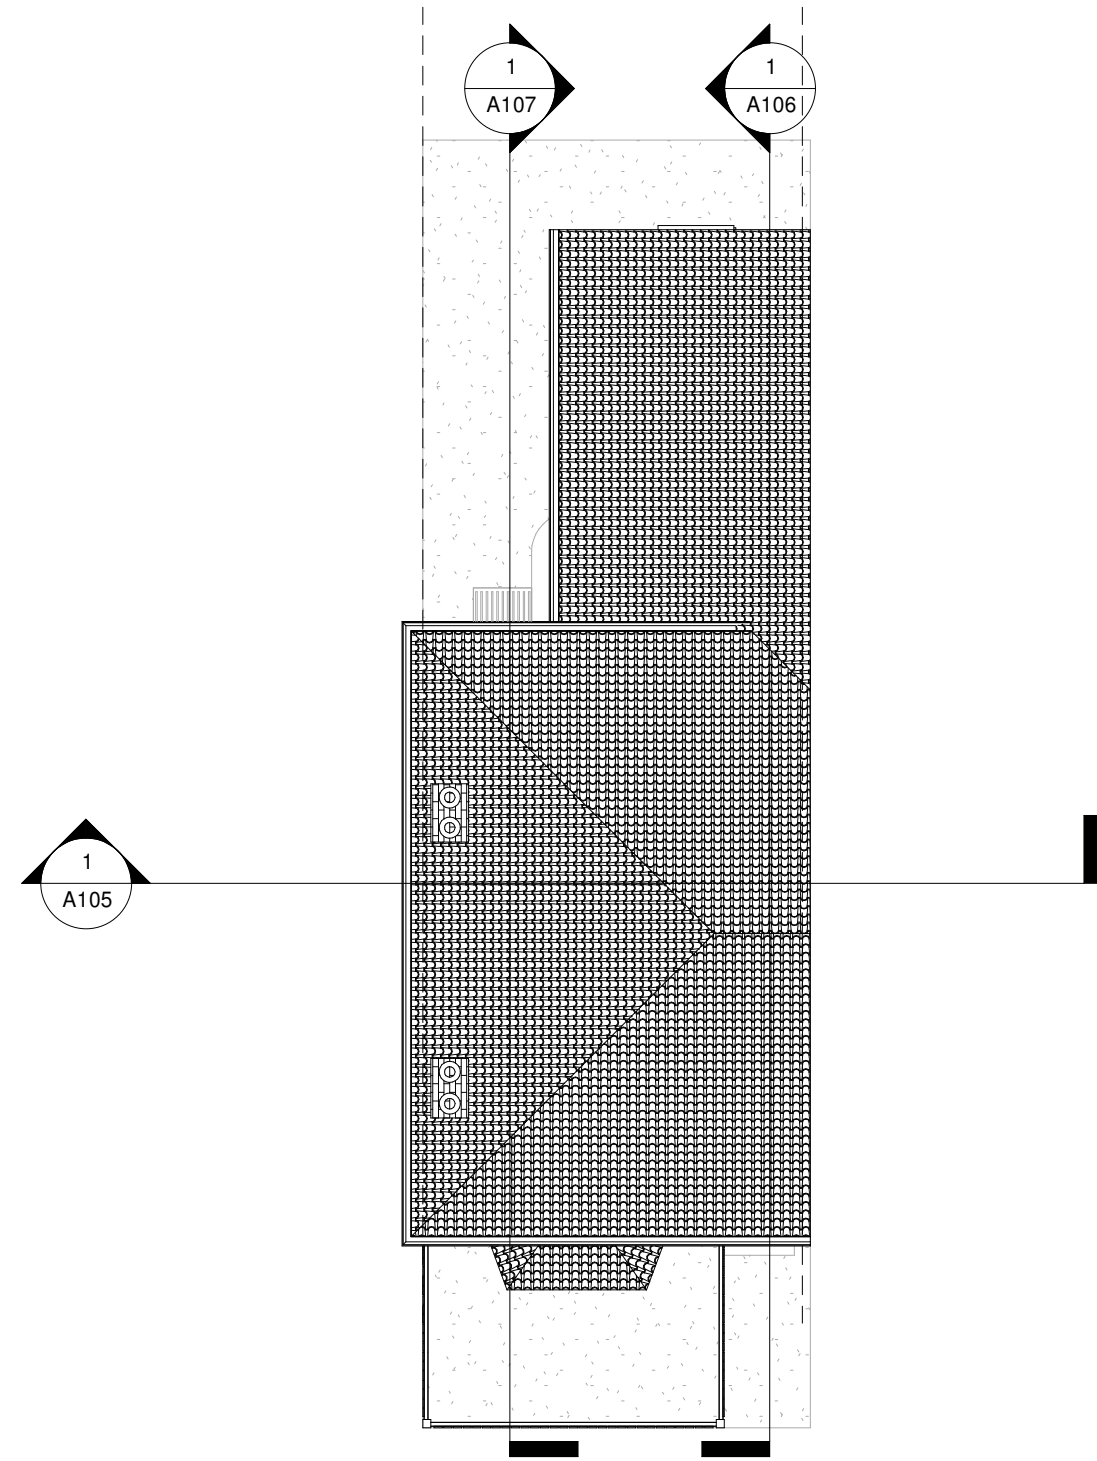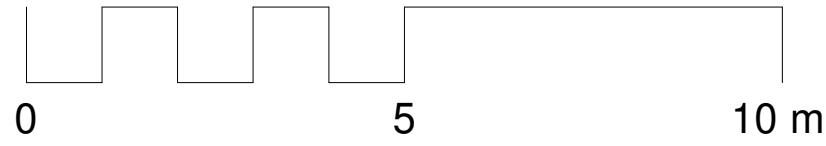


1 **Roof - Existing**
1 : 100

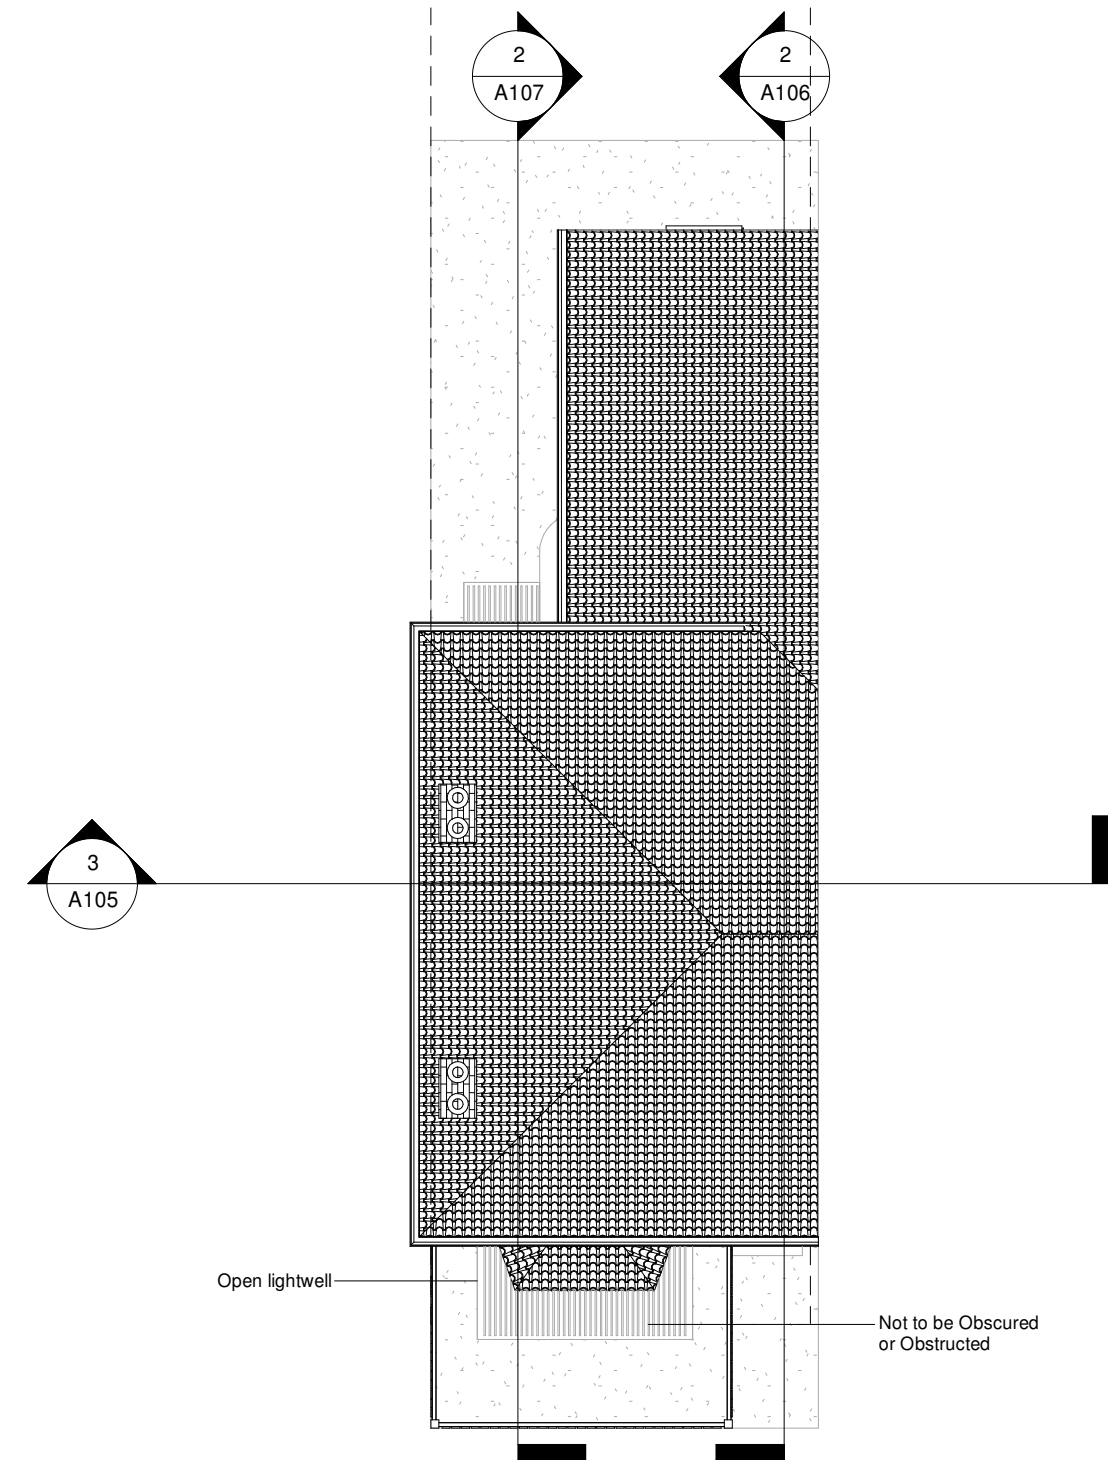



2 **Roof - Proposed**
1 : 100

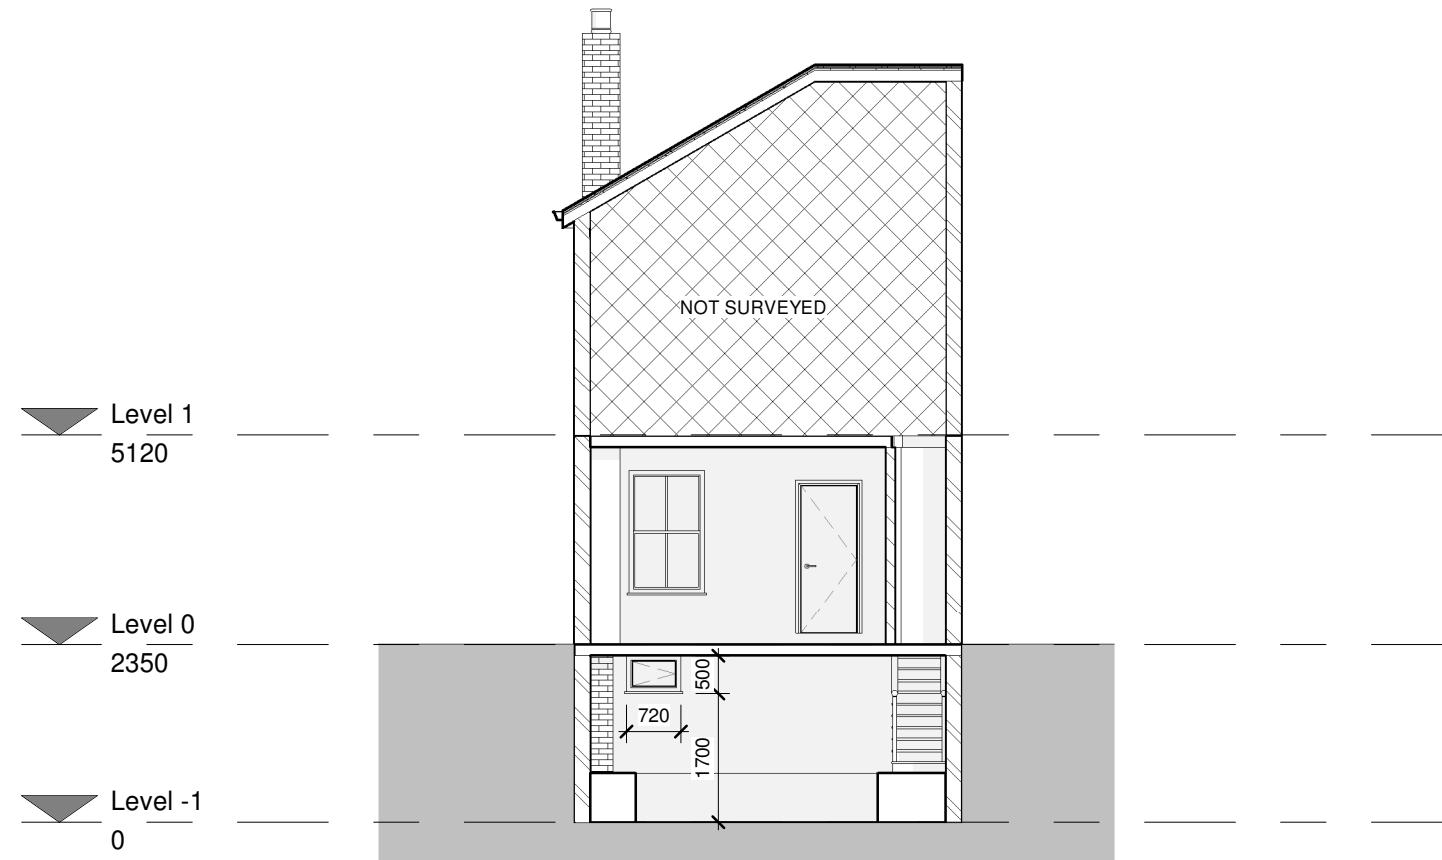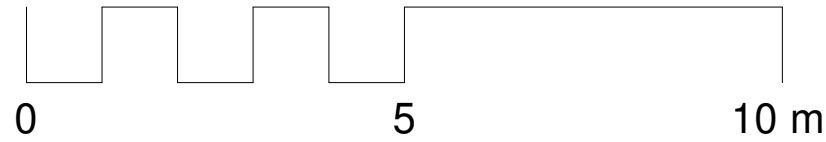

1 Existing - Section 1
1 : 100

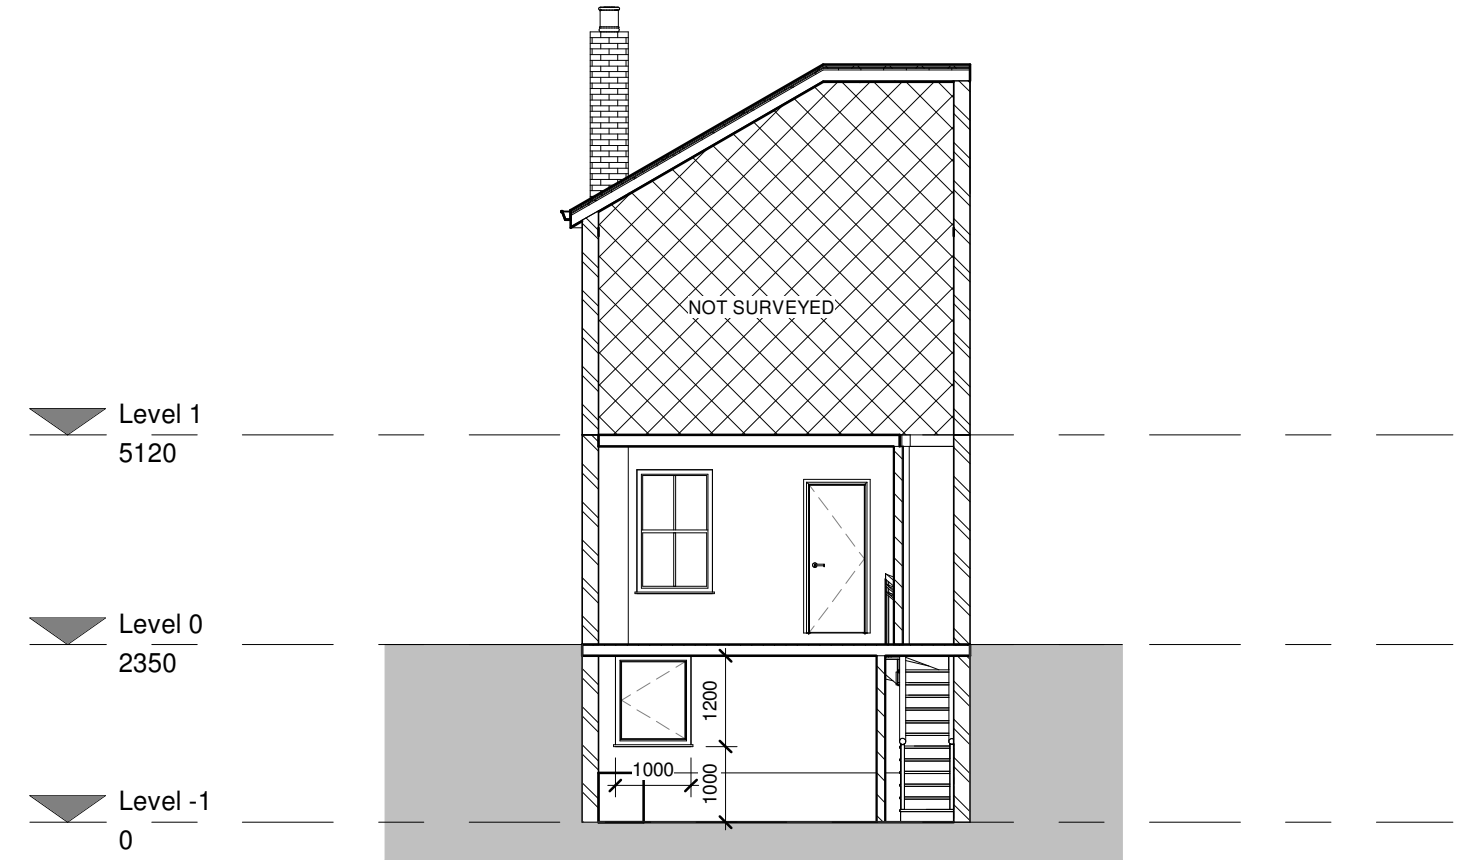



3 Proposed - Section 1
1 : 100

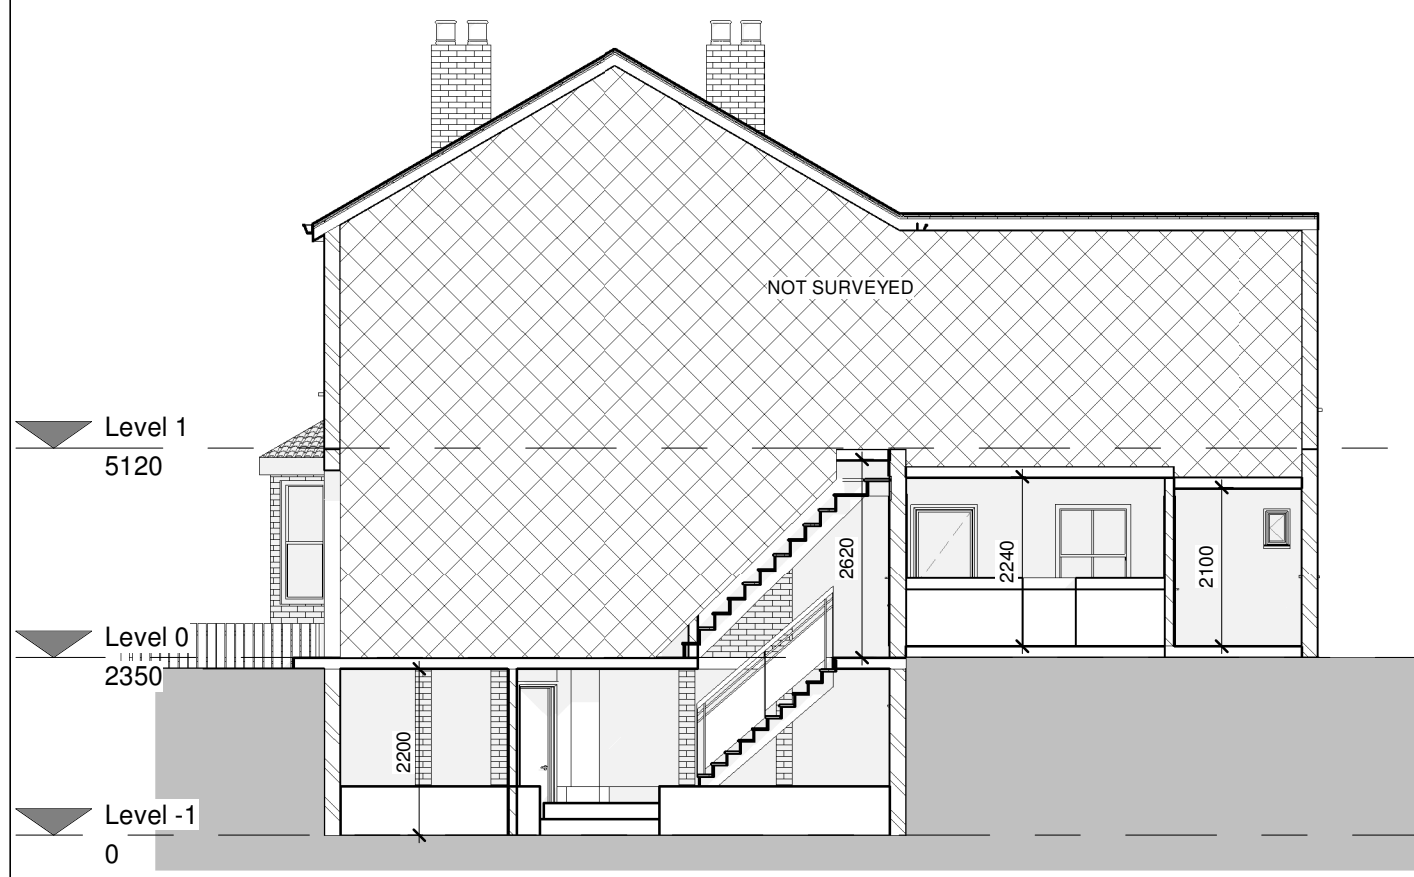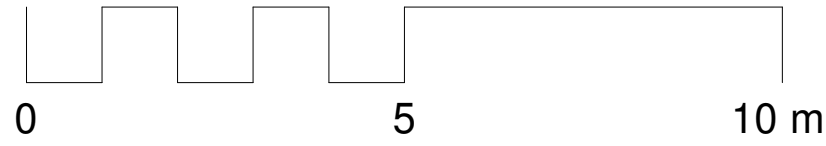

1 Existing - Section 2
1 : 100





2 Proposed - Section 2
1 : 100

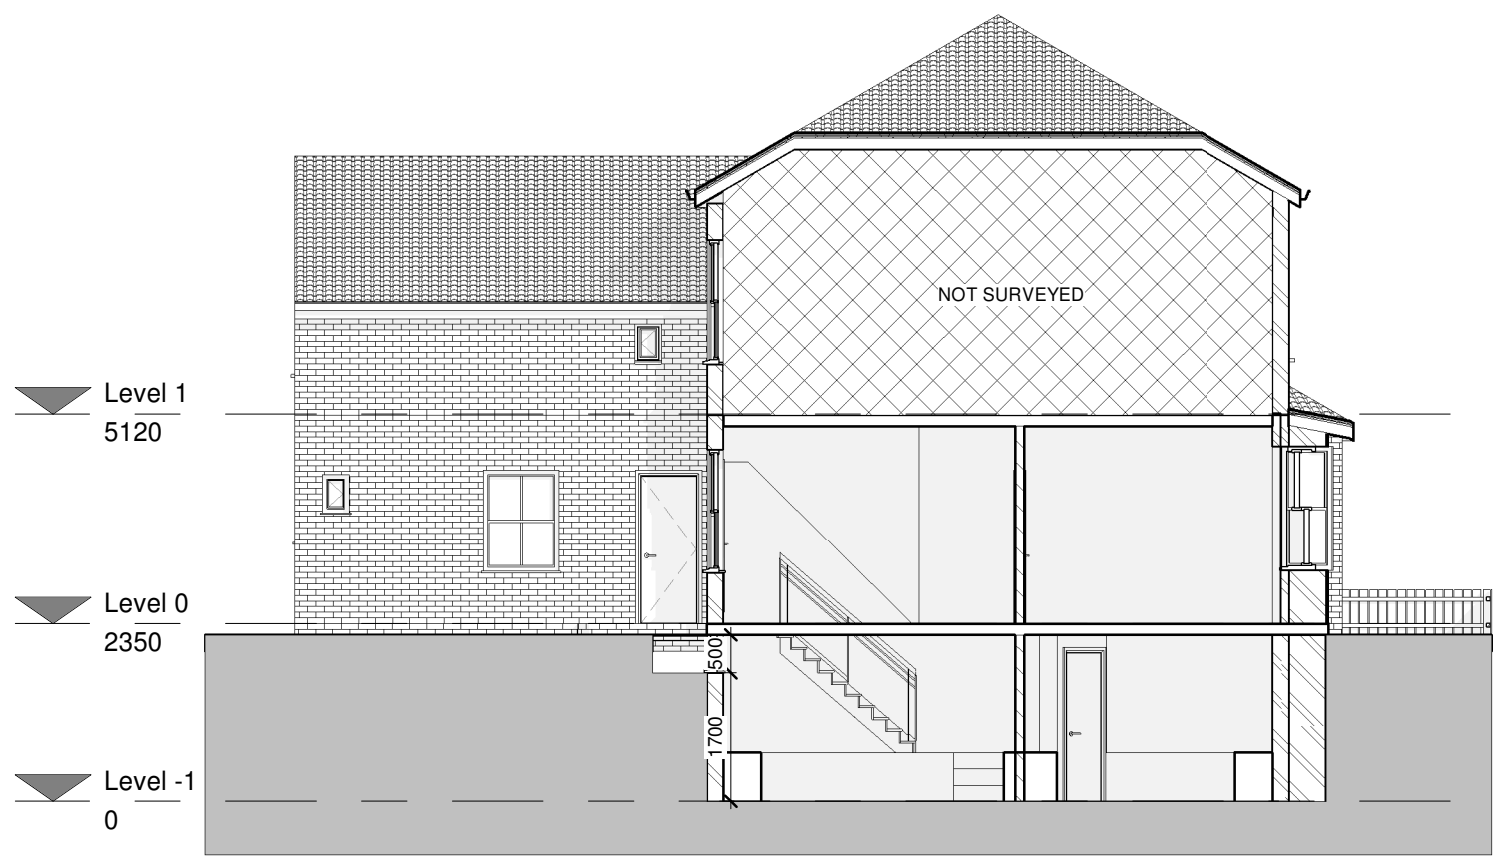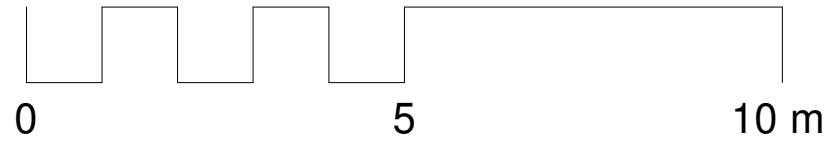


1 Existing - Section 3
1 : 100





2 Proposed - Section 3
1 : 100

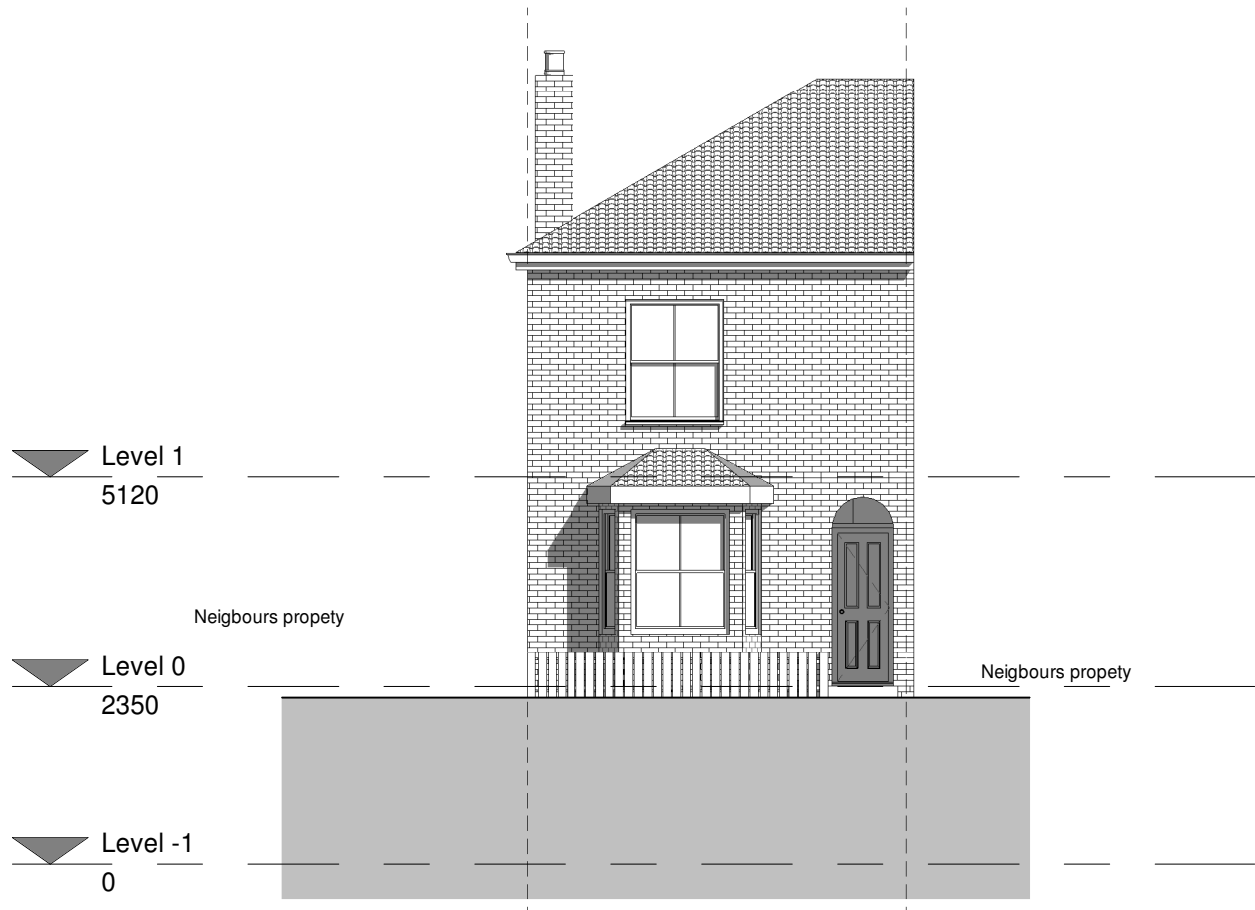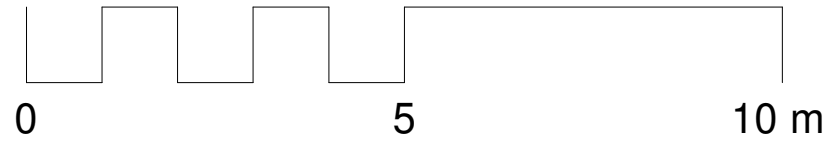


1 Front elevation - Existing
1 : 100

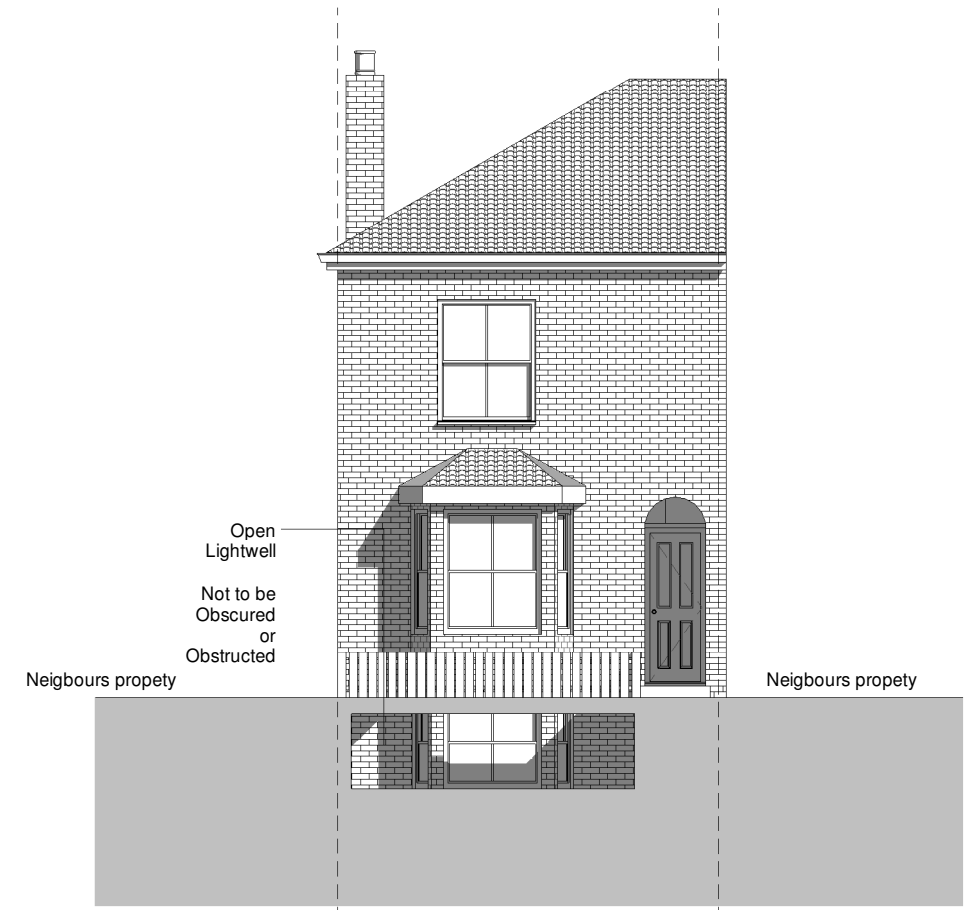



2 Front elevation - Proposed
1 : 100

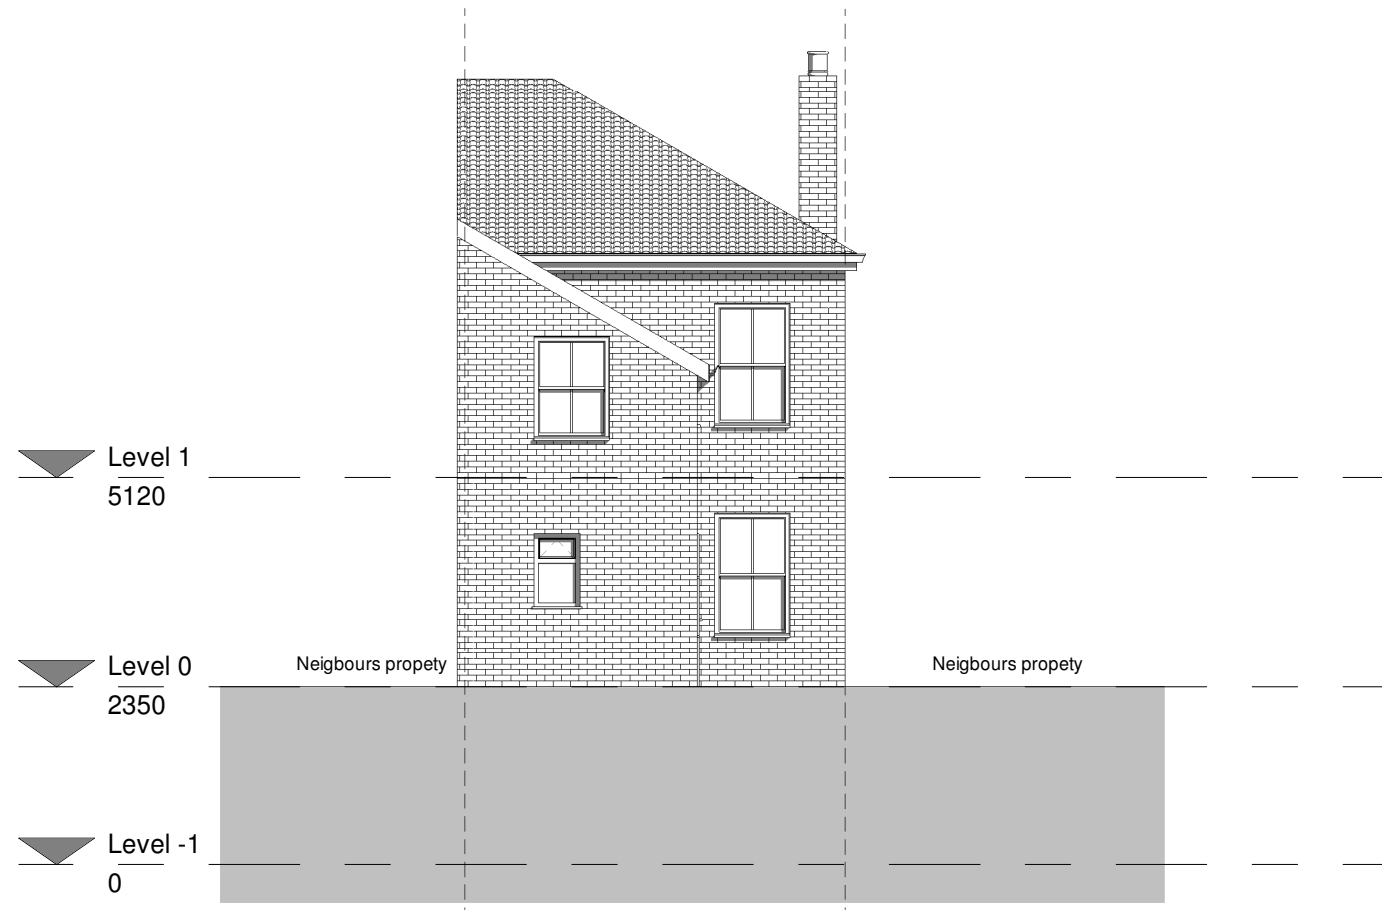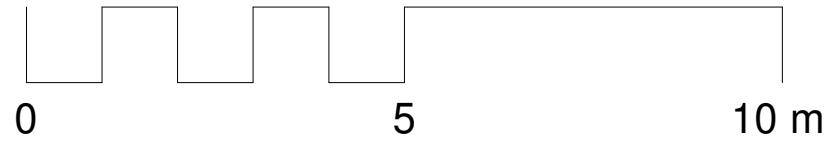


1 Rear elevation - Existing
1 : 100

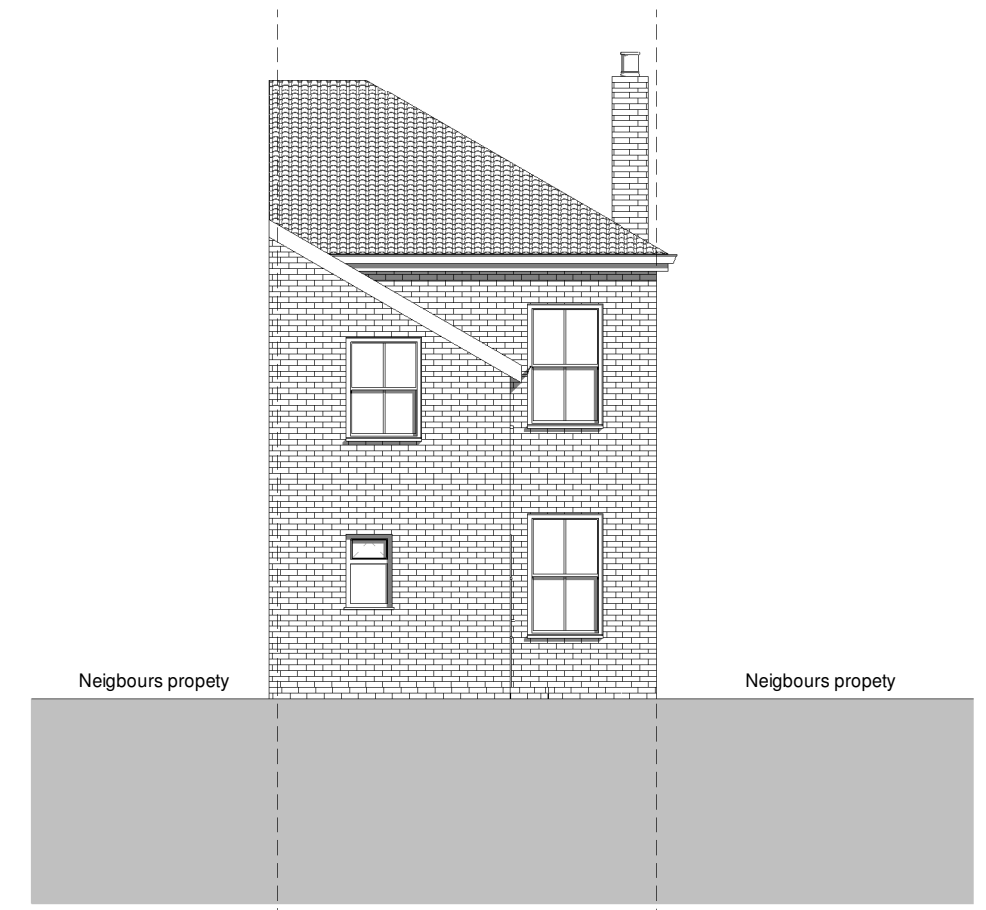


2 Rear elevation - Proposed
1 : 100

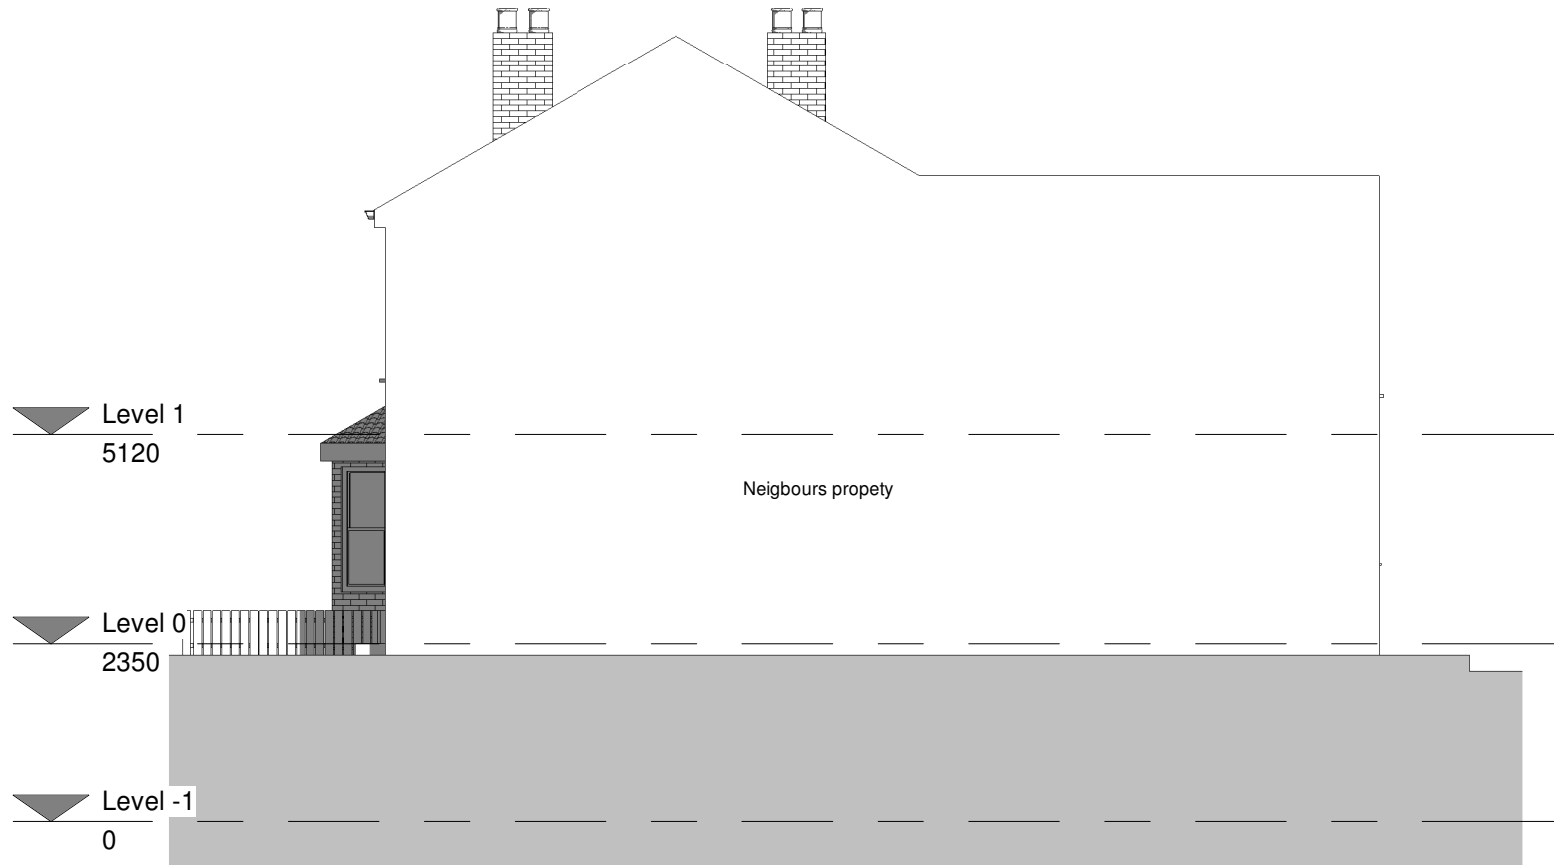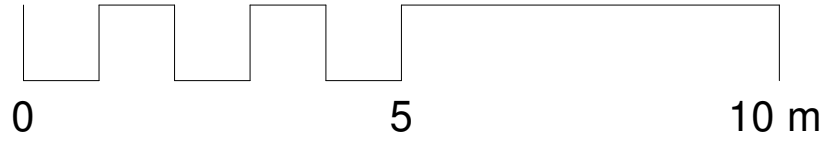

1 East elevation - Existing
1 : 100

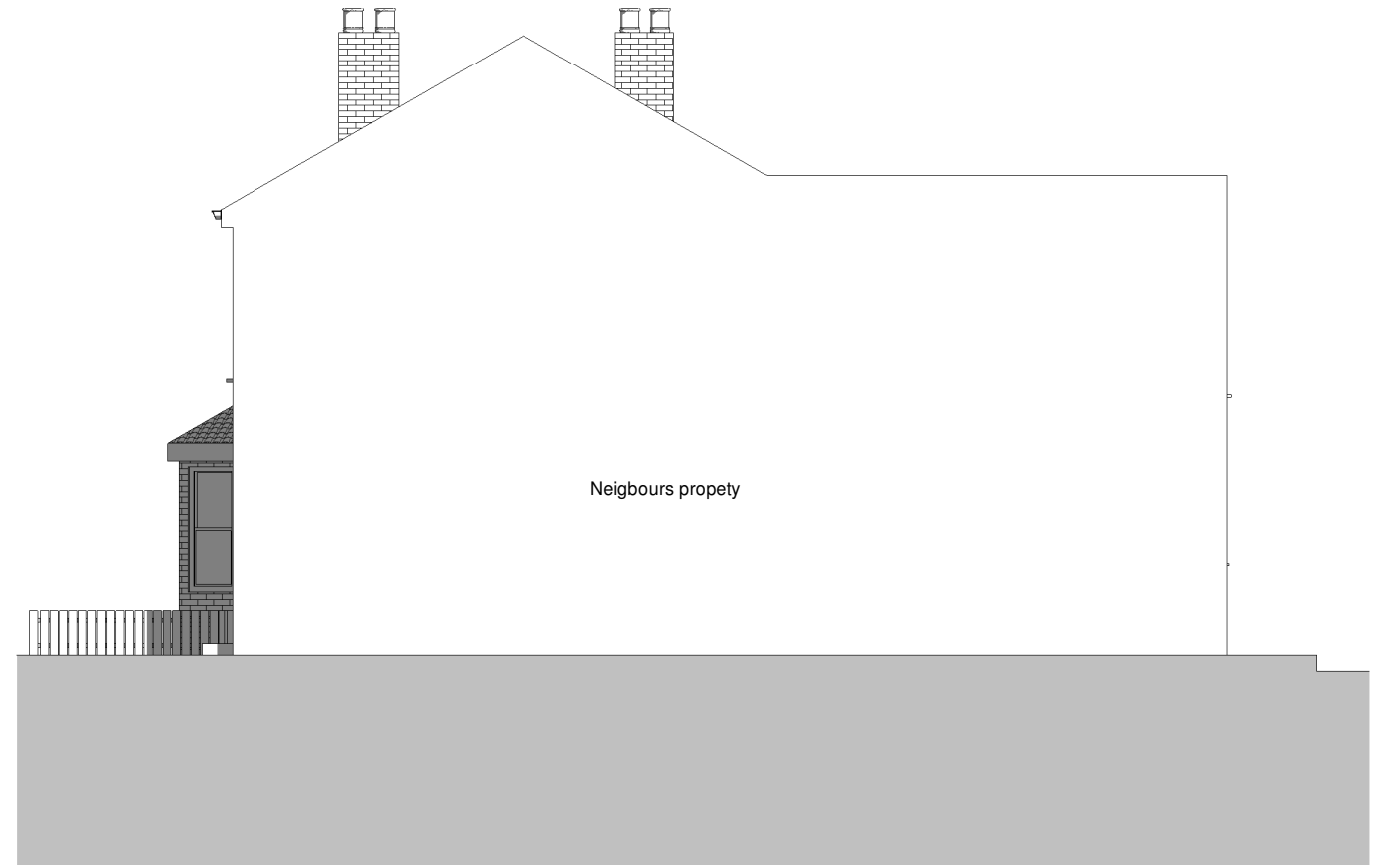

2 East elevation - Proposed
1 : 100

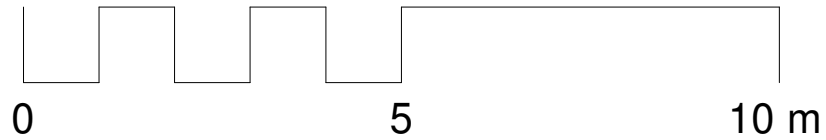

1 West elevation - Existing
1 : 100



2 West elevation - Proposed
1 : 100