


NOTES

THIS DRAWING IS FOR PLANNING PURPOSES ONLY.

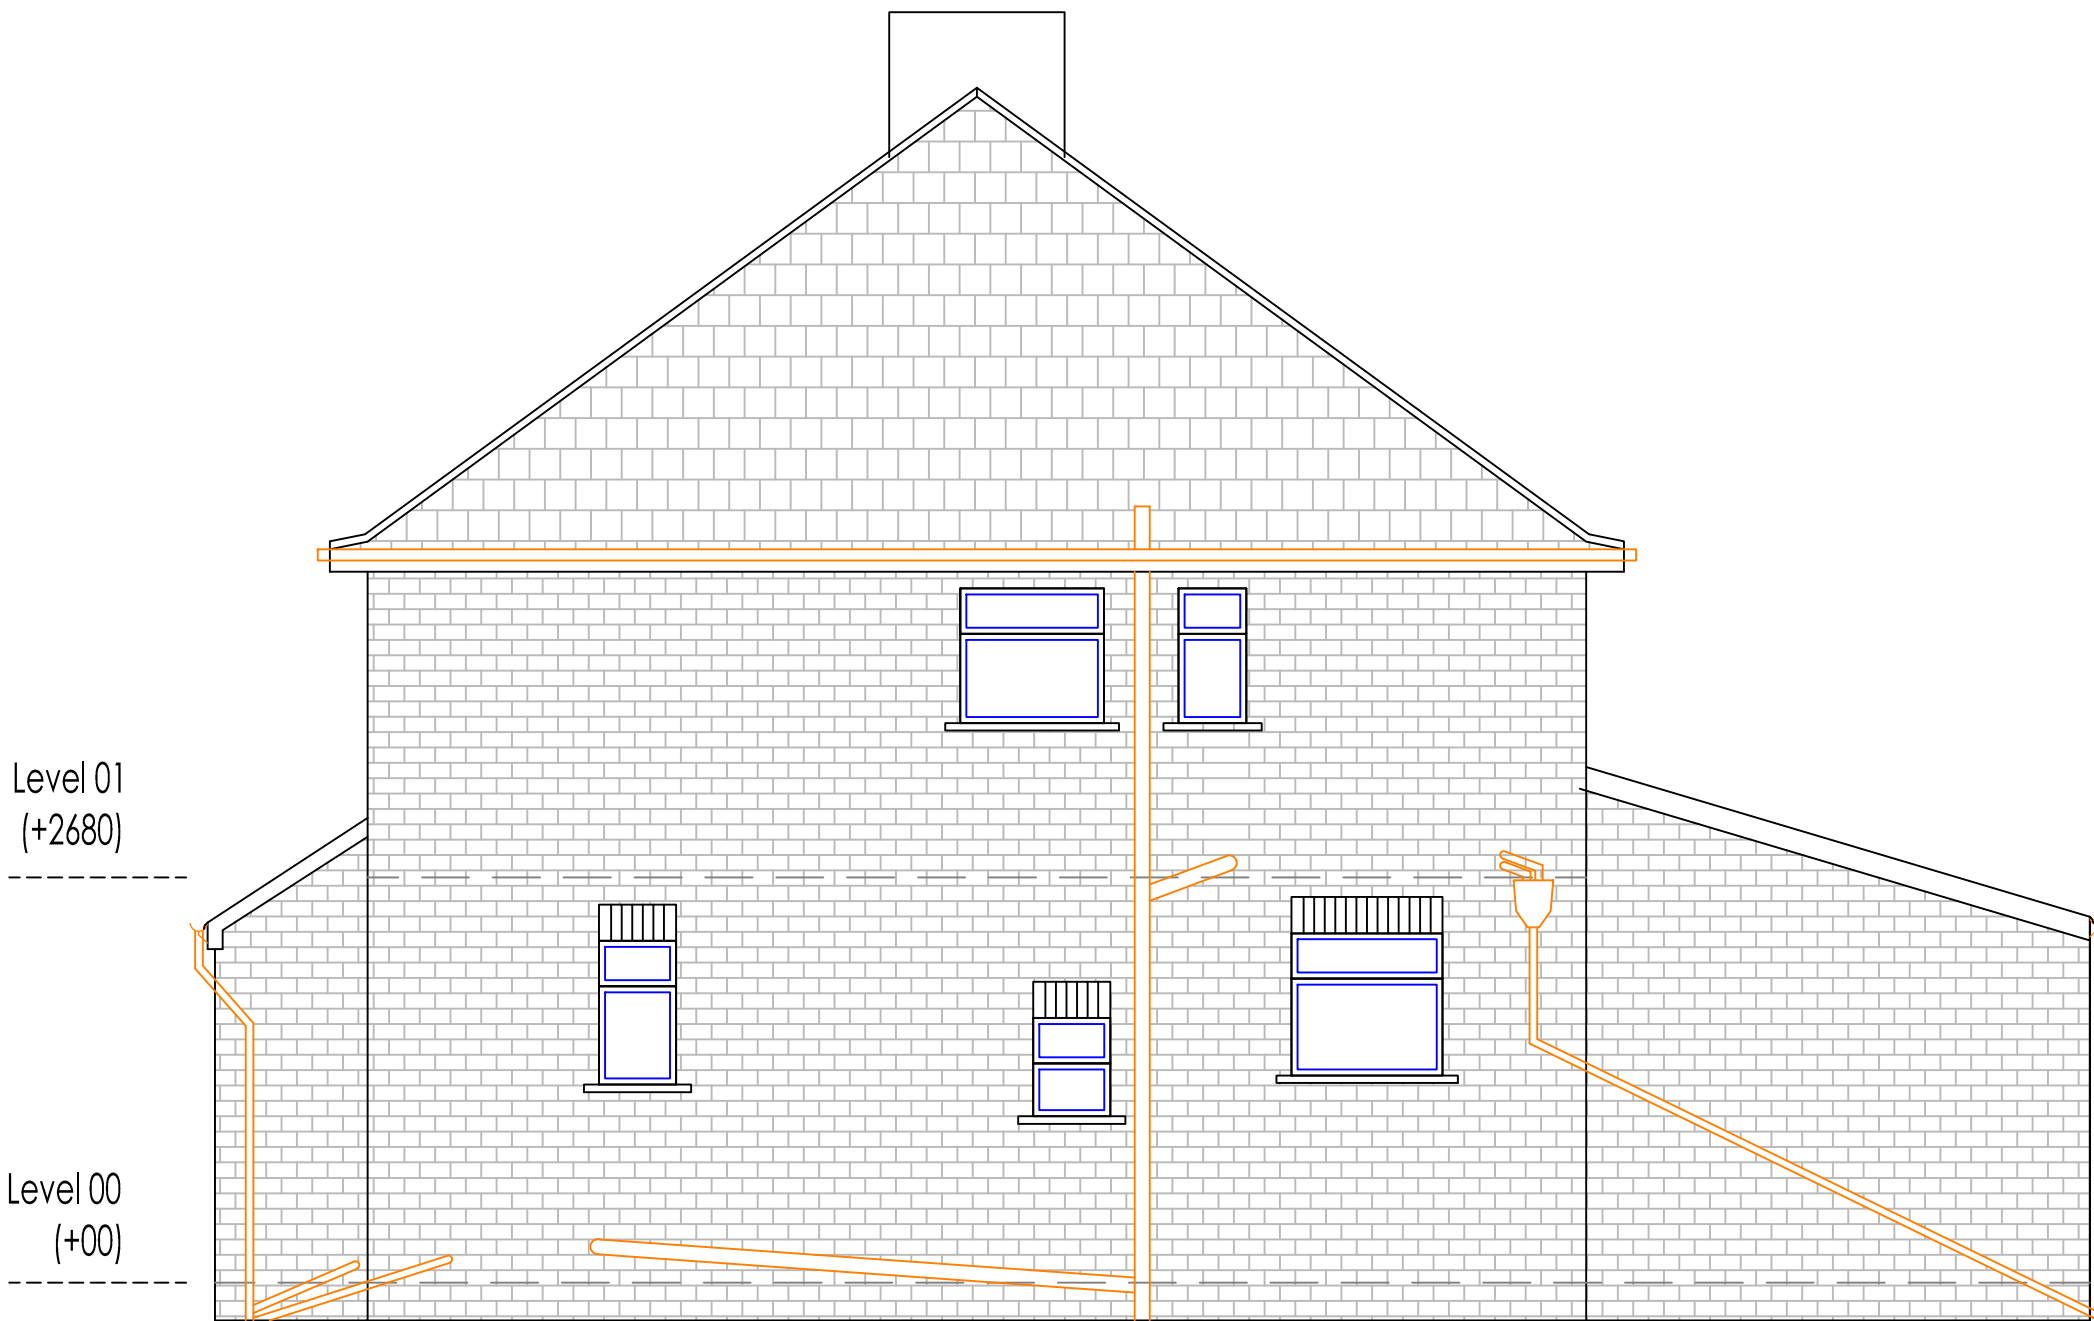

EXISTING SIDE ELEVATION  
Scale 1:50



|                                                       |         |        |
|-------------------------------------------------------|---------|--------|
| ADDRESS:<br>102 APPLE TREE AVENUE, HILLINGDON UB8 3PU | SCALE   | 1:50   |
|                                                       | DATE    | MAR'16 |
| TITLE:<br>EXISTING SIDE ELEVATION                     |         |        |
| DWG REF: UB83PU-DWG-003                               | REV: 00 |        |