




NOTES

THIS DRAWING IS FOR PLANNING PURPOSES ONLY.

NEIGHBORING PROPERTY
@ 104 APPLE TREE AVENUE

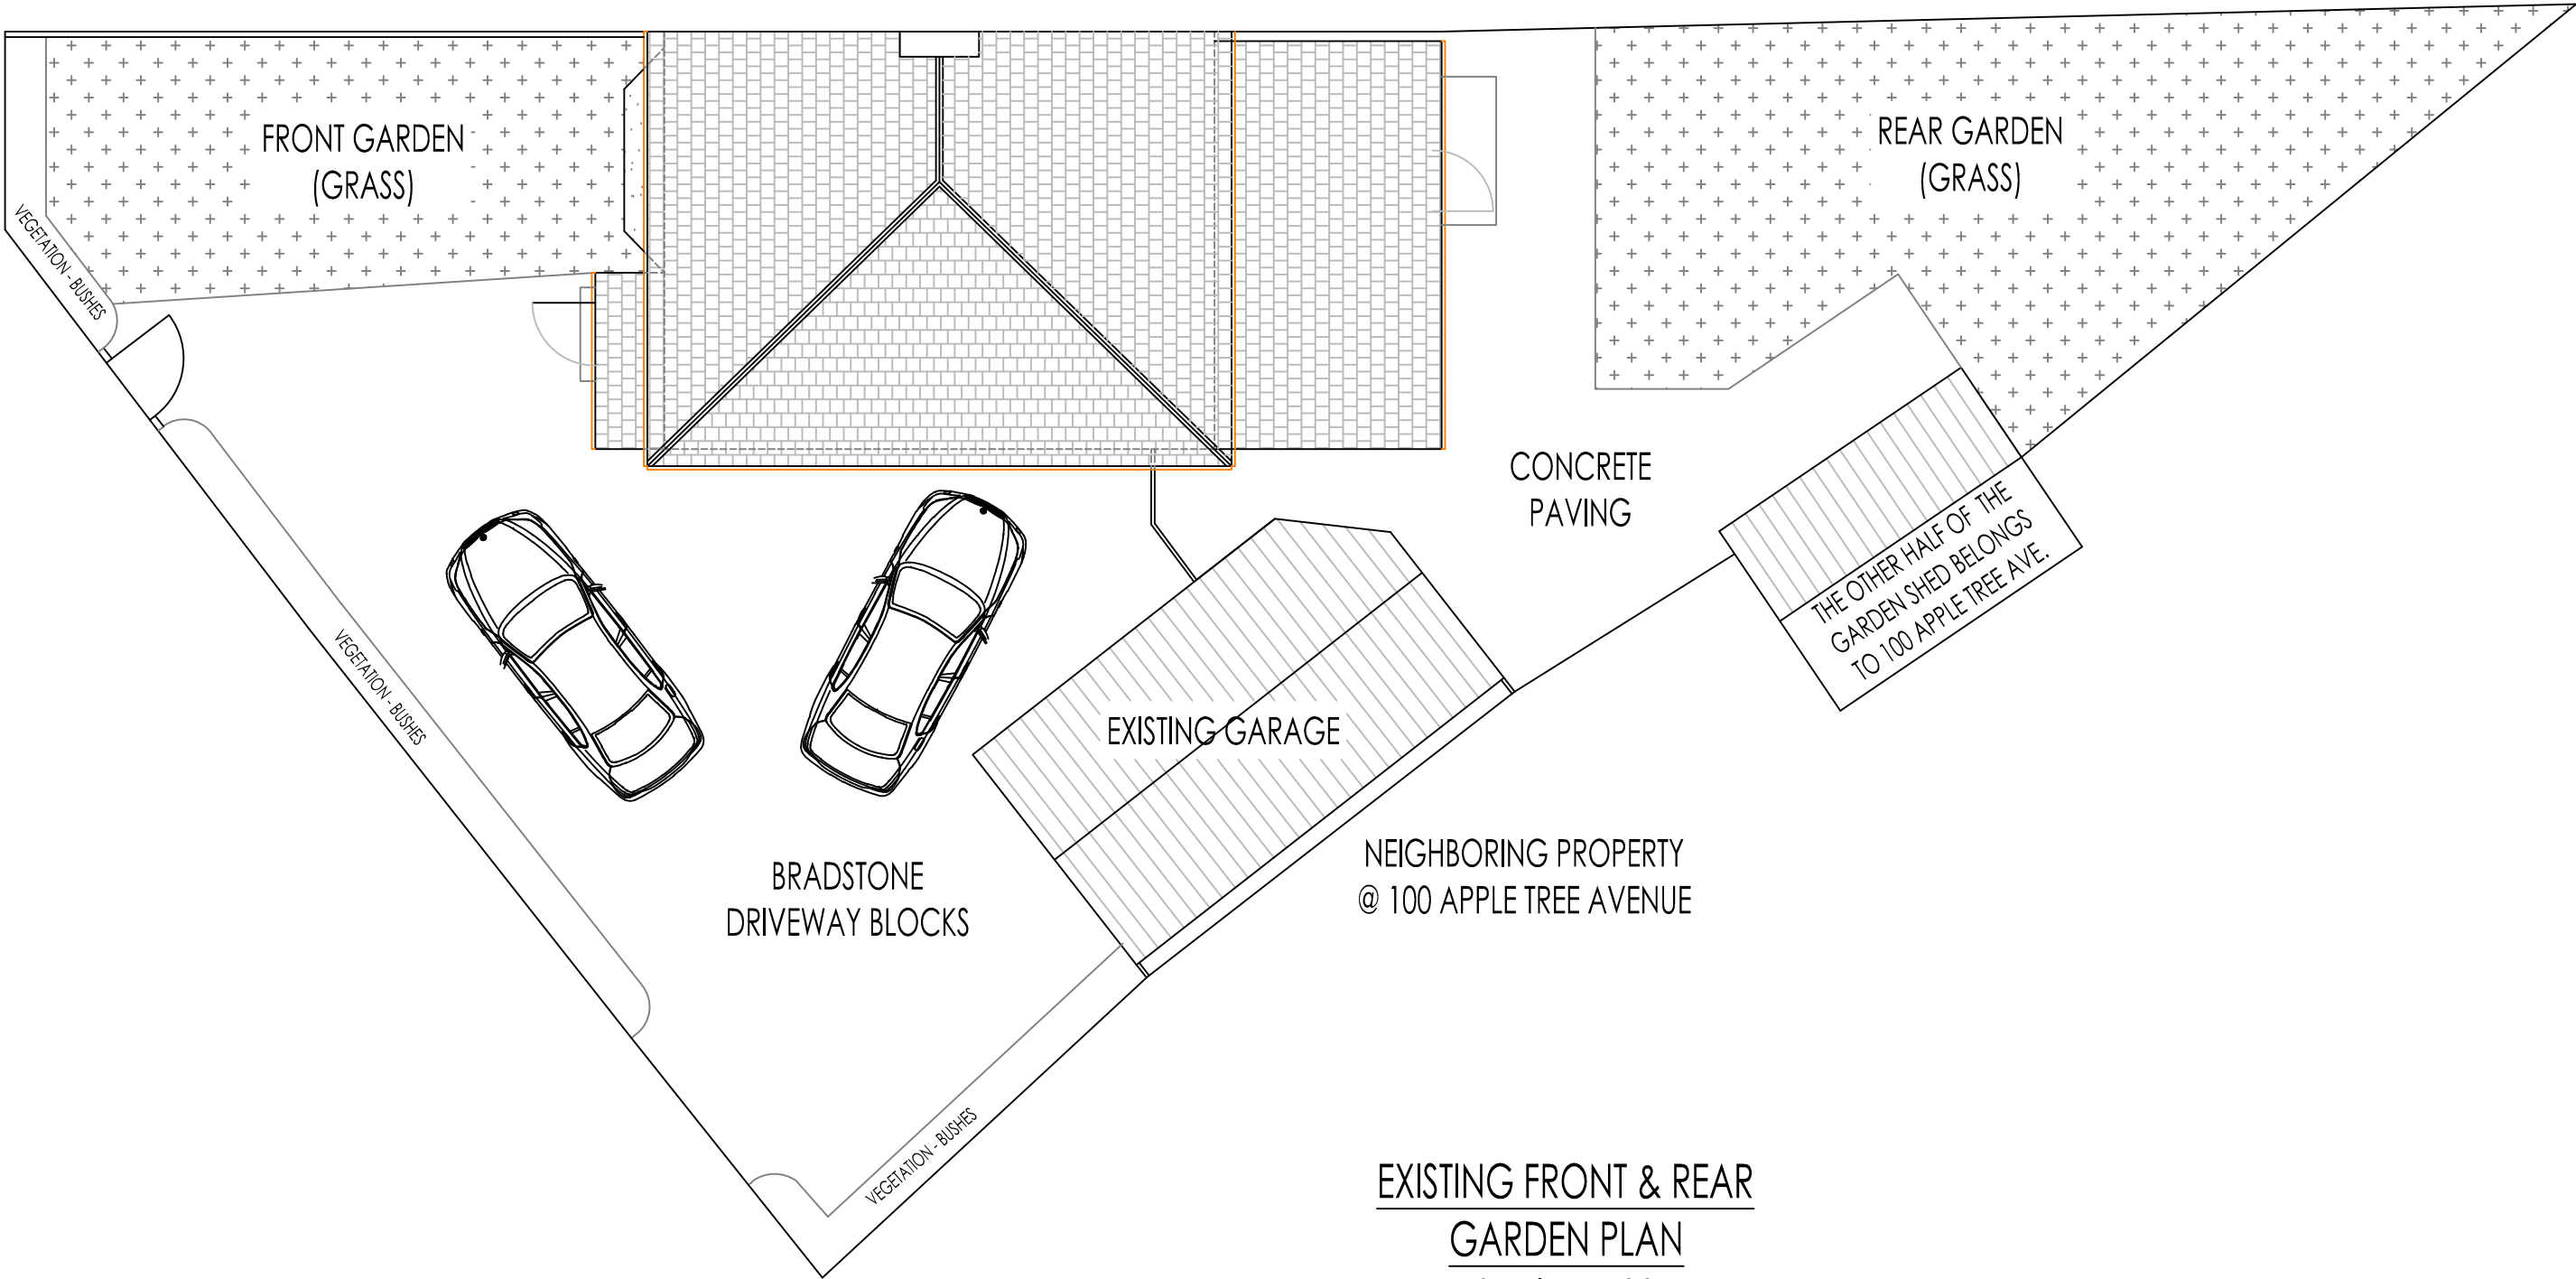

EXISTING FRONT & REAR
GARDEN PLAN
Scale 1:100

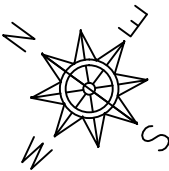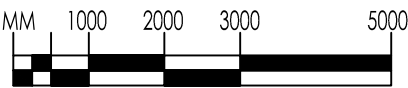

ADDRESS: 102 APPLE TREE AVENUE, HILLINGDON UB8 3PU	SCALE	1:100
	DATE	MAR'16
TITLE: EXISTING FRONT & REAR GARDEN PLAN		
DWG REF: UB83PU-DWG-009	REV: 00	