



1:100

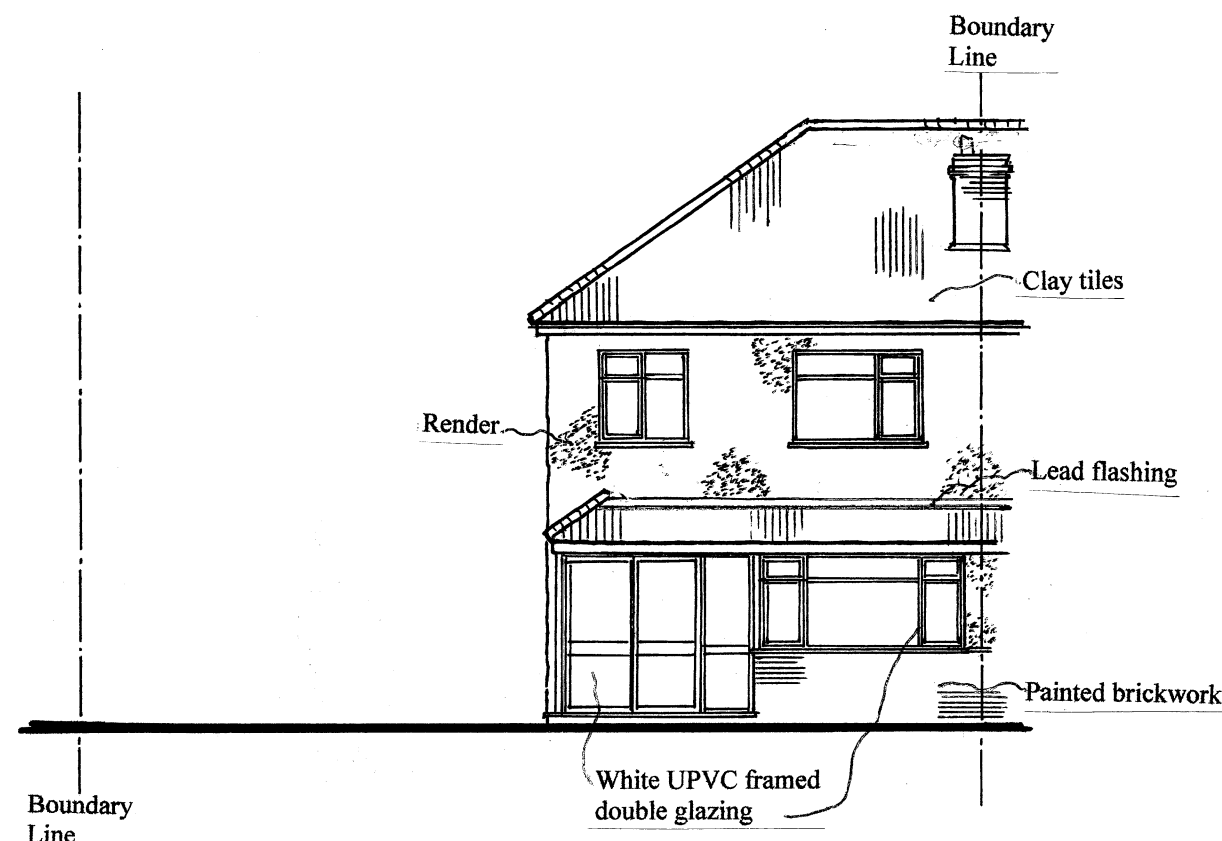


FRONT ELEVATION





SIDE ELEVATION

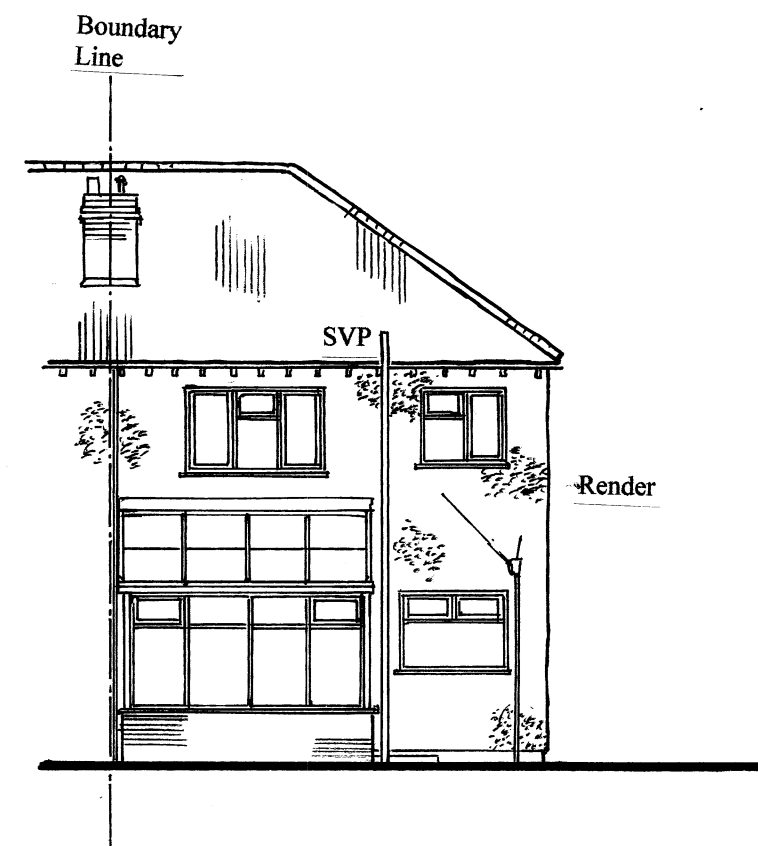


REAR ELEVATION

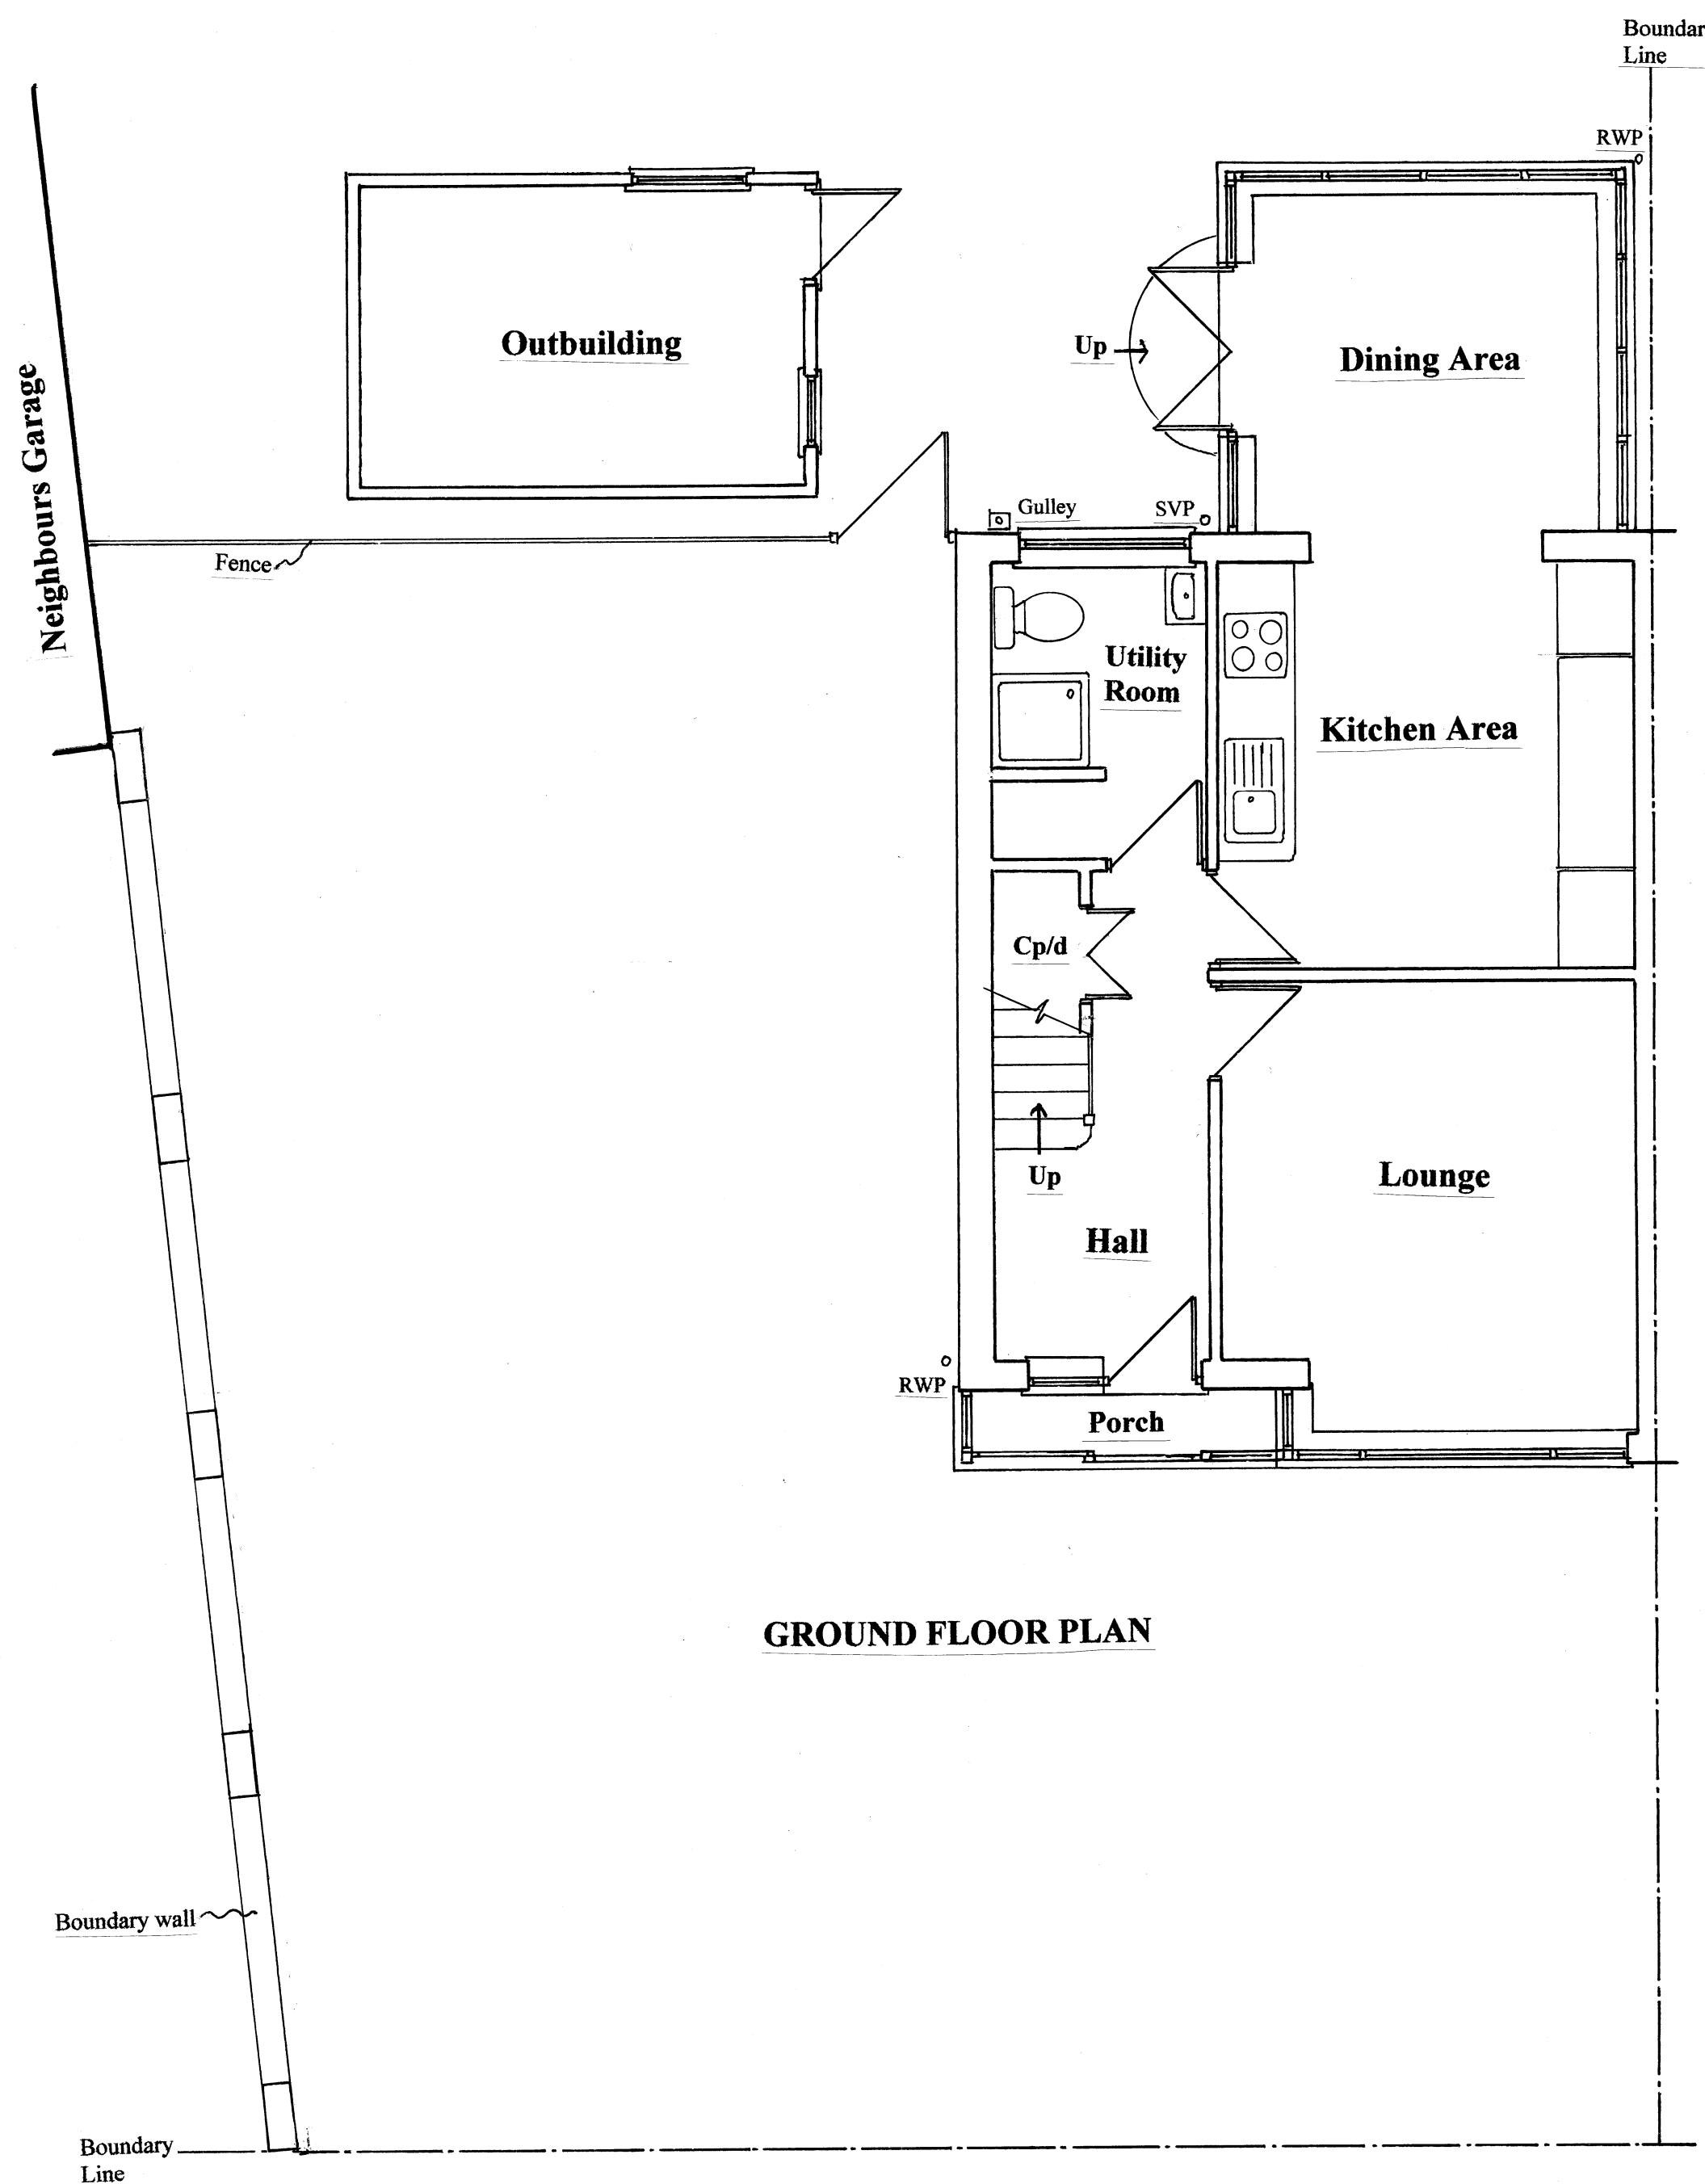

GROUND FLOOR PLAN

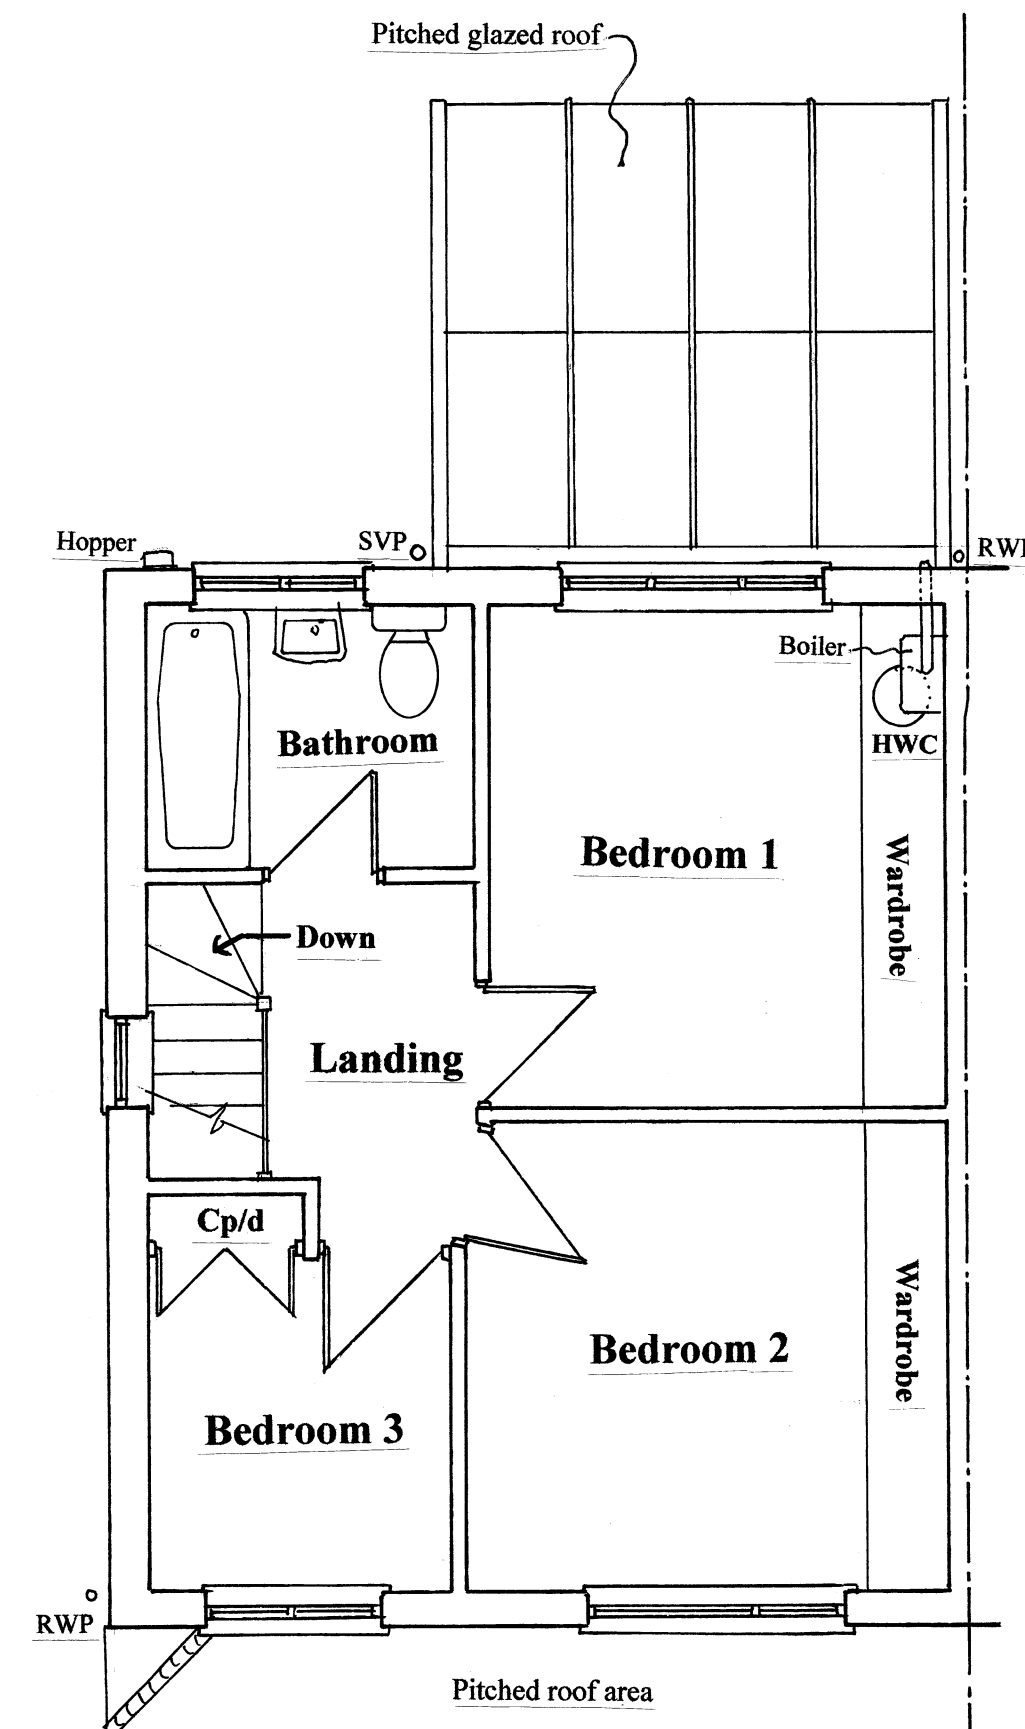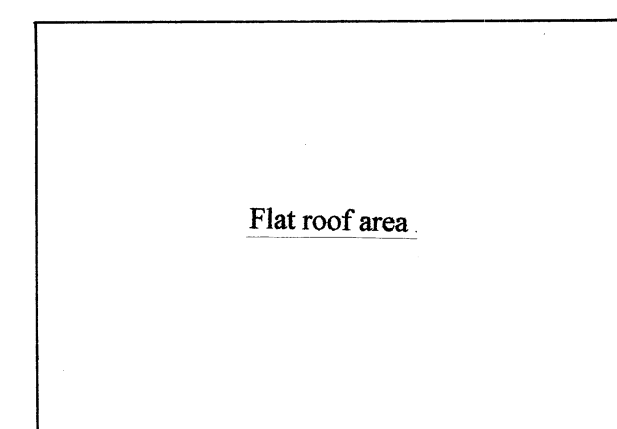

FIRST FLOOR PLAN

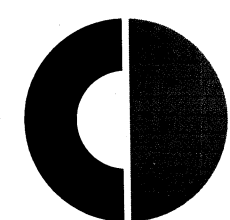

CARLIN DESIGN
(Planning & Building Control Design Services)

57 Poppy Road, Princes Risborough, HP27 9DB
01844 342716; 07730 467657
carlins@talktalk.net

job

**Extensions & Alterations to
form Attached Dwelling.
32 WESTBOURNE ROAD,
HILLINGDON.**

drawing

Existing Plans & Elevations.

scale

date

1 : 100 / 1 : 50

June. 2017

reference no. 2K17/9/1