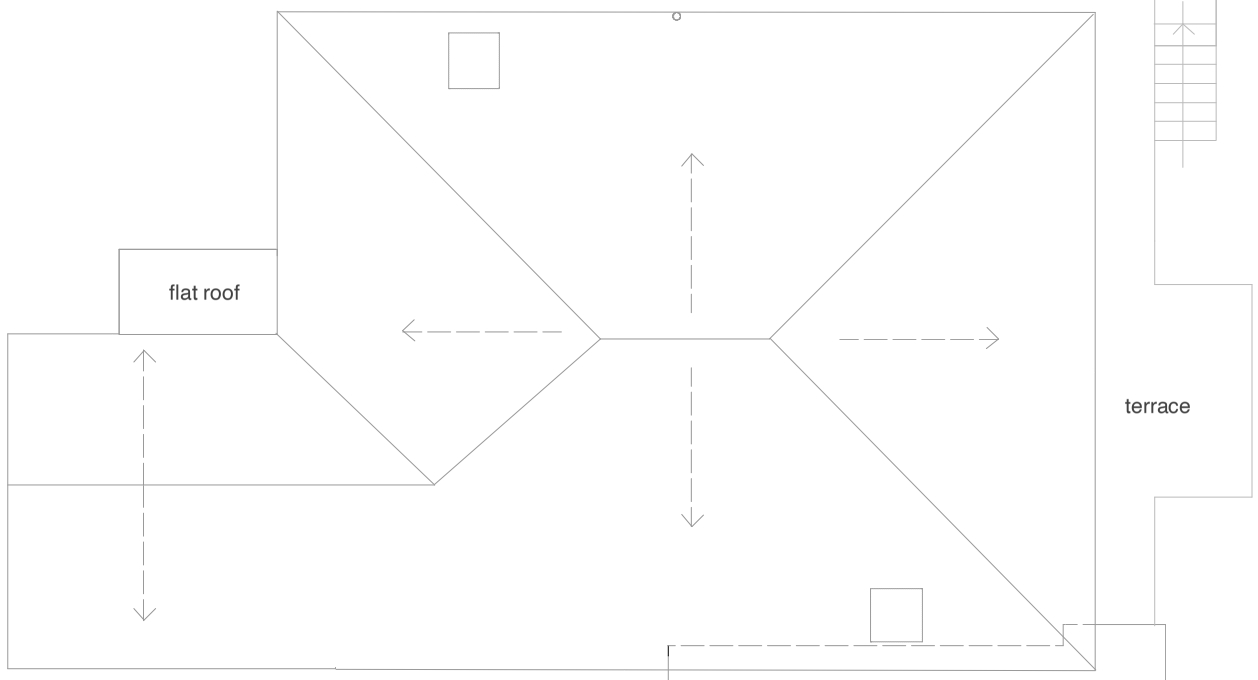

Roof Plan of Existing

line of neighbours roofline at no 80

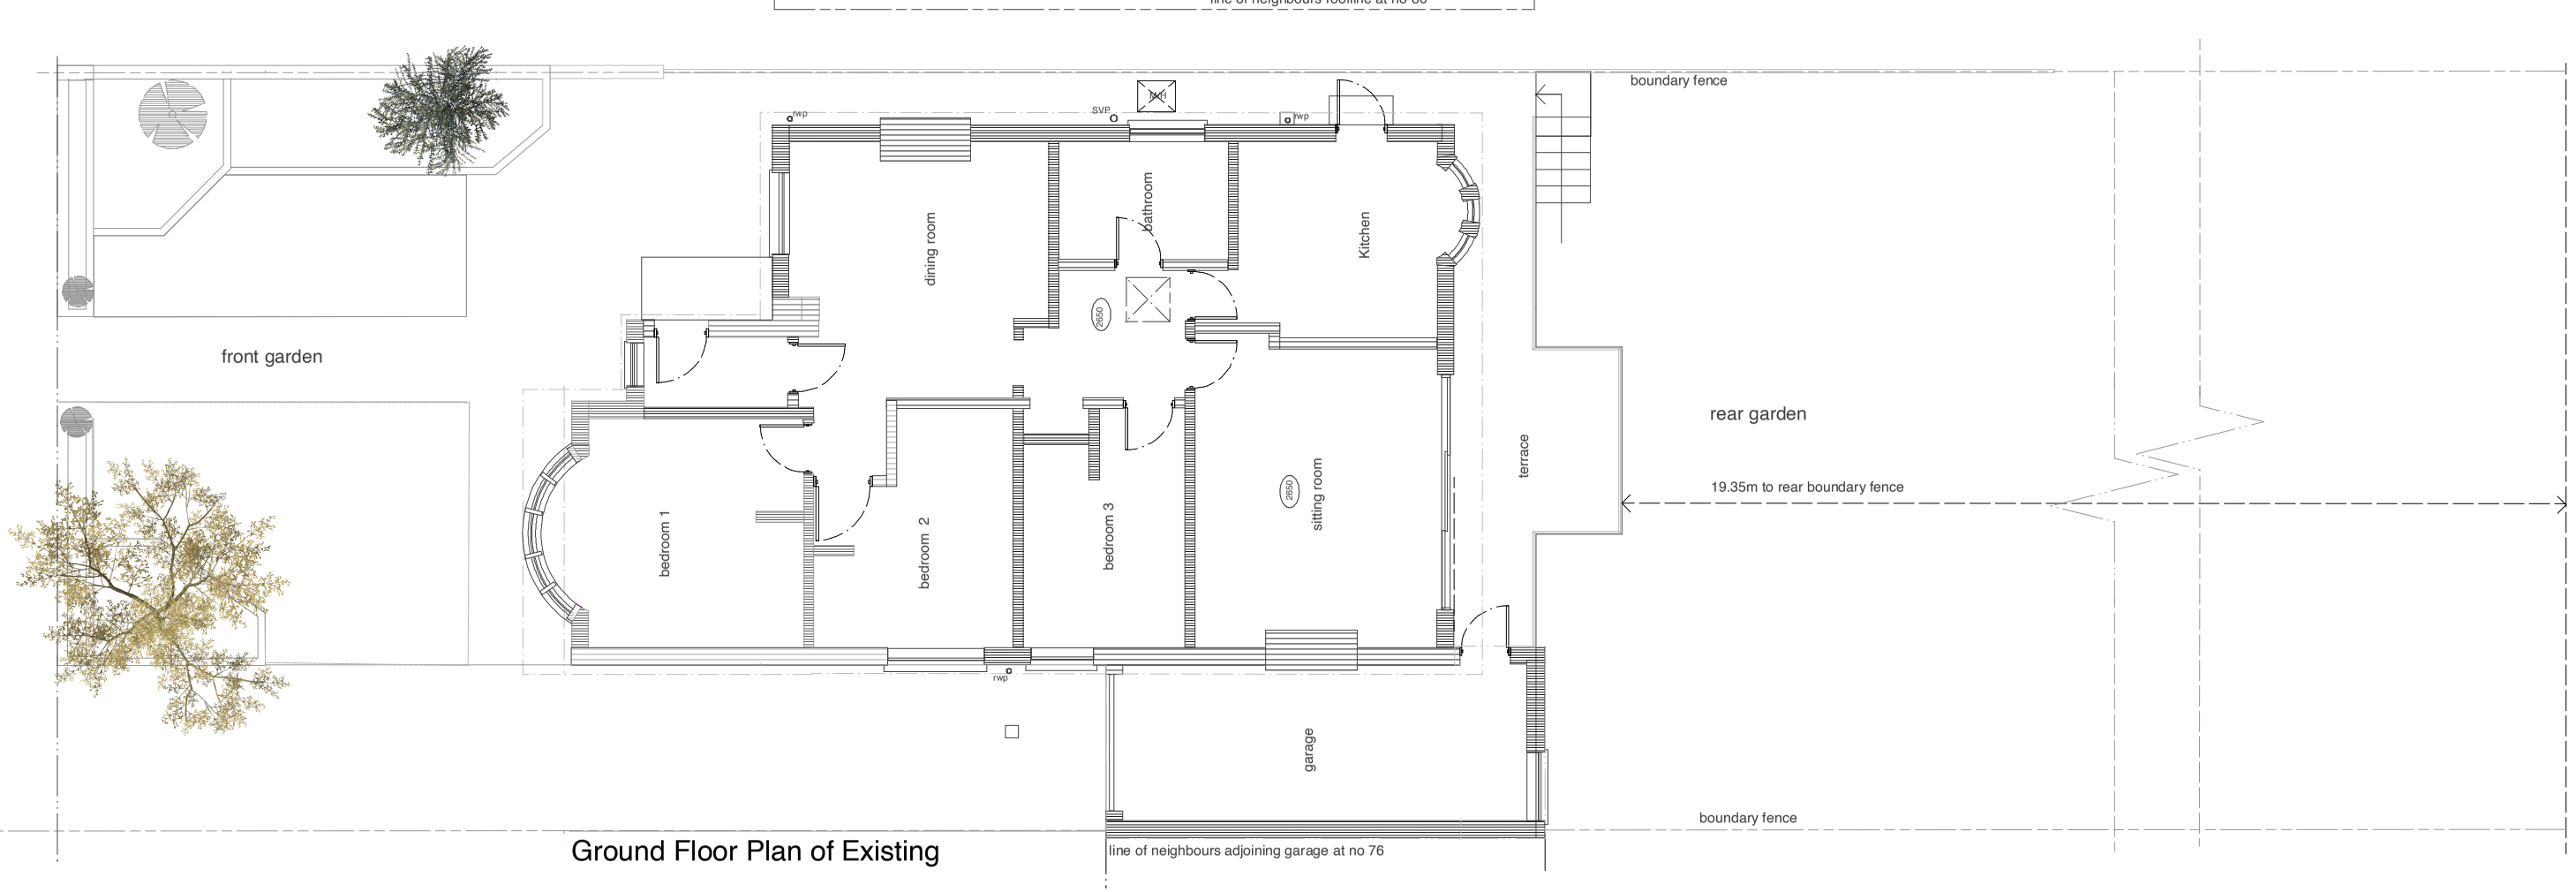

Ground Floor Plan of Existing

Scale :

0 1M 2M 3M 4M 5M

Orientation: NORTH

78 Rodney Gardens, Pinner, HA5 2RP

3sDesign 39 Streathbourne Road SW17 8QZ t:020 87673936 e:sue@3sdesign.co.uk www.3sdesign.co.uk

Drawing : Existing plans

Date: 03.05.2022

Scale: 1:100 @A3

Revision:

Drawing No. 277.P.01