1 1. PROPOSED FRONT ELEVATION
1 : 100

2 2.PROPOSED REAR ELEVATION
1 : 100

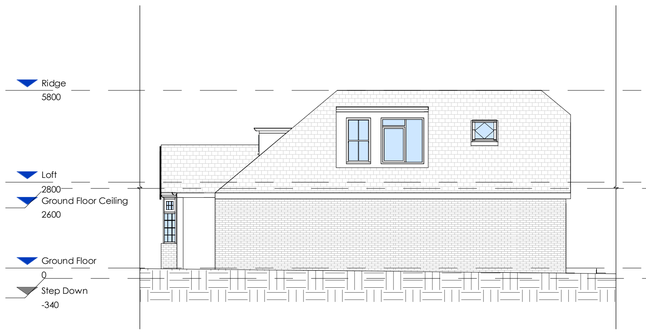

3 4. PROPOSED SIDE ELEVATION
1 : 100

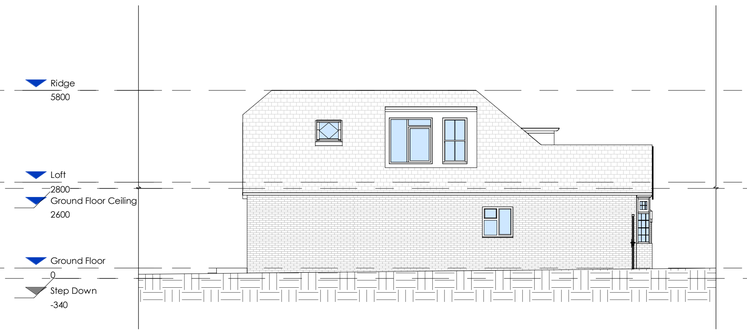

4 3. PROPOSED OTHER SIDE ELEVATION
1 : 100

AC DESIGN SOLUTIONS
Office 109 Eagle Court,
9 Vine Street, Uxbridge,
Middlesex
UB8 1QE

0208 158 4000
WWW.ACDESIGNSOLUTIONS.CO.UK

BS1192 revision	Date	Description

0 1 2 3 4 5
GRAPHIC SCALE: 1:50
0 1 2 3 4 5 10
GRAPHIC SCALE: 1:100

PROJECT STATUS
PLANNING

PROJECT
4 HILLSIDE RISE

TITLE
PROPOSED ELEVATION

CLIENT
Mrs Anna Sabau

DRAWN BY	CHECKED BY	DATE	SCALE (@A2)
ME	ZC	21-01-2022	1 : 100

DRAWING NUMBER UK2153-H1-D-A-104

PROJECT NUMBER	BUILDING CODE	PHASE	REVISION
UK2153	VA		