
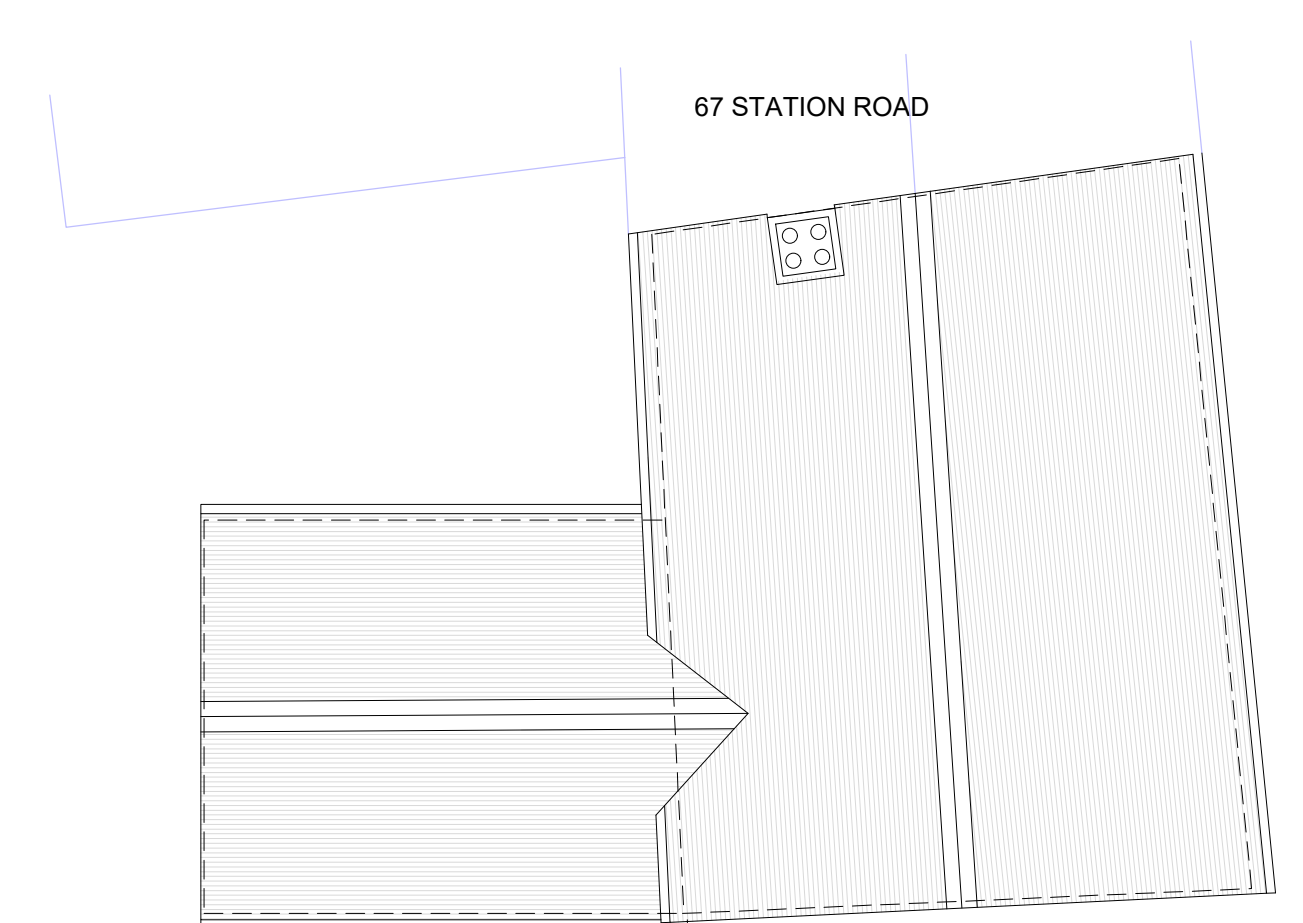
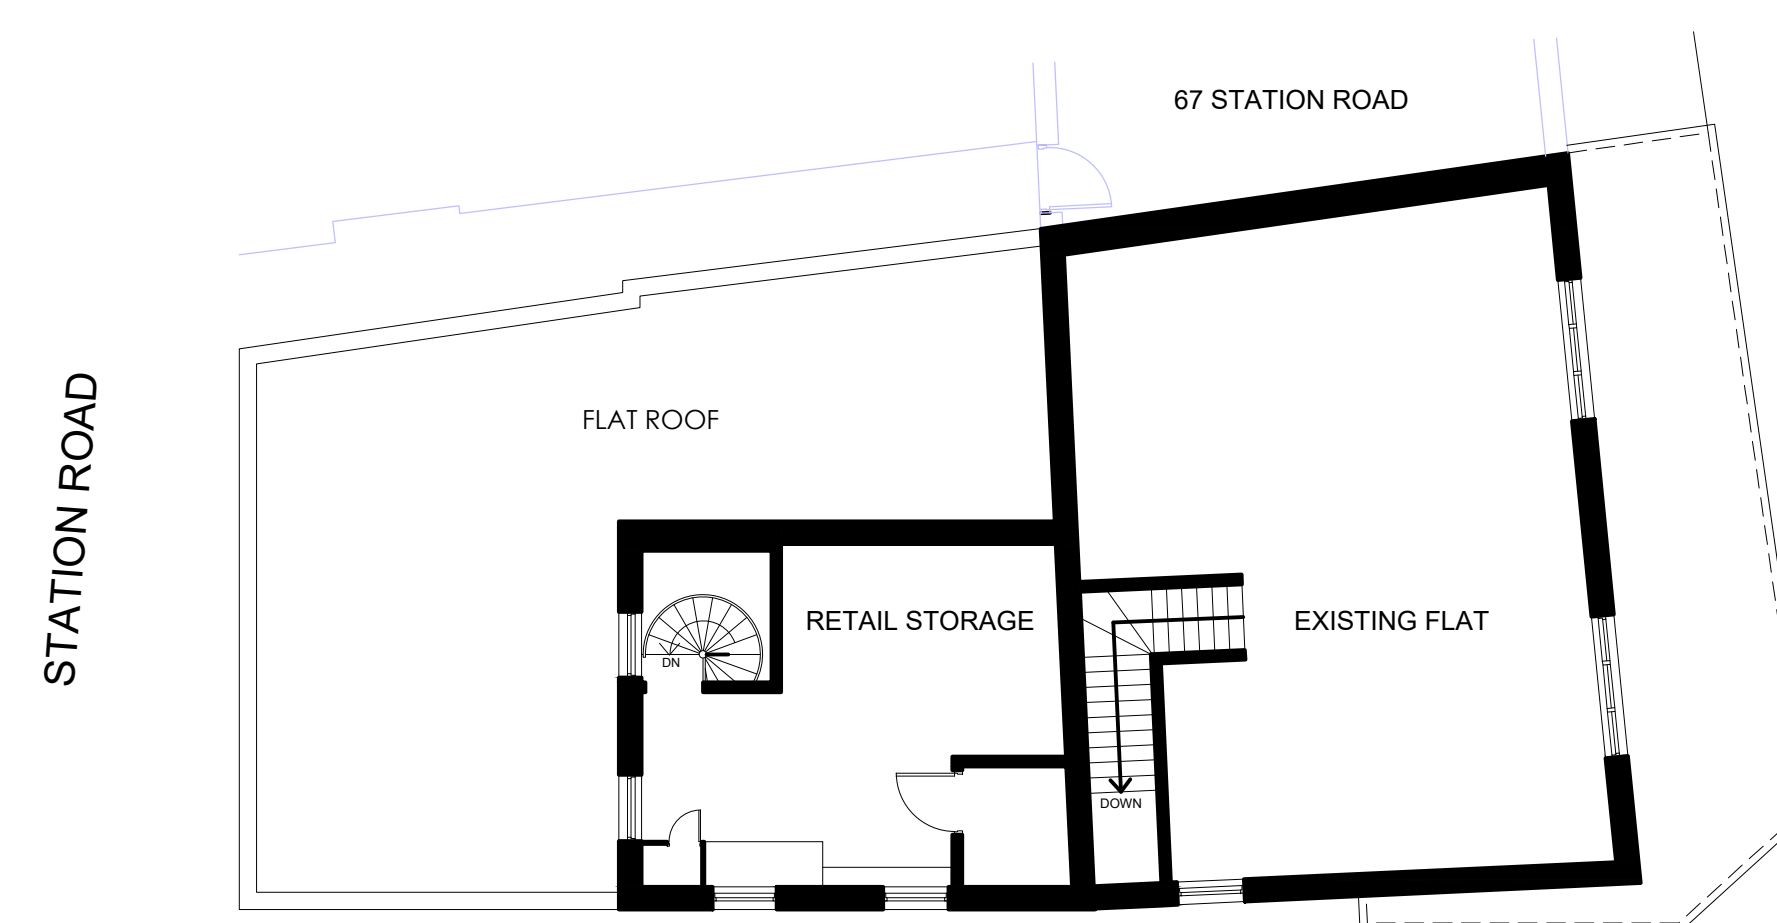
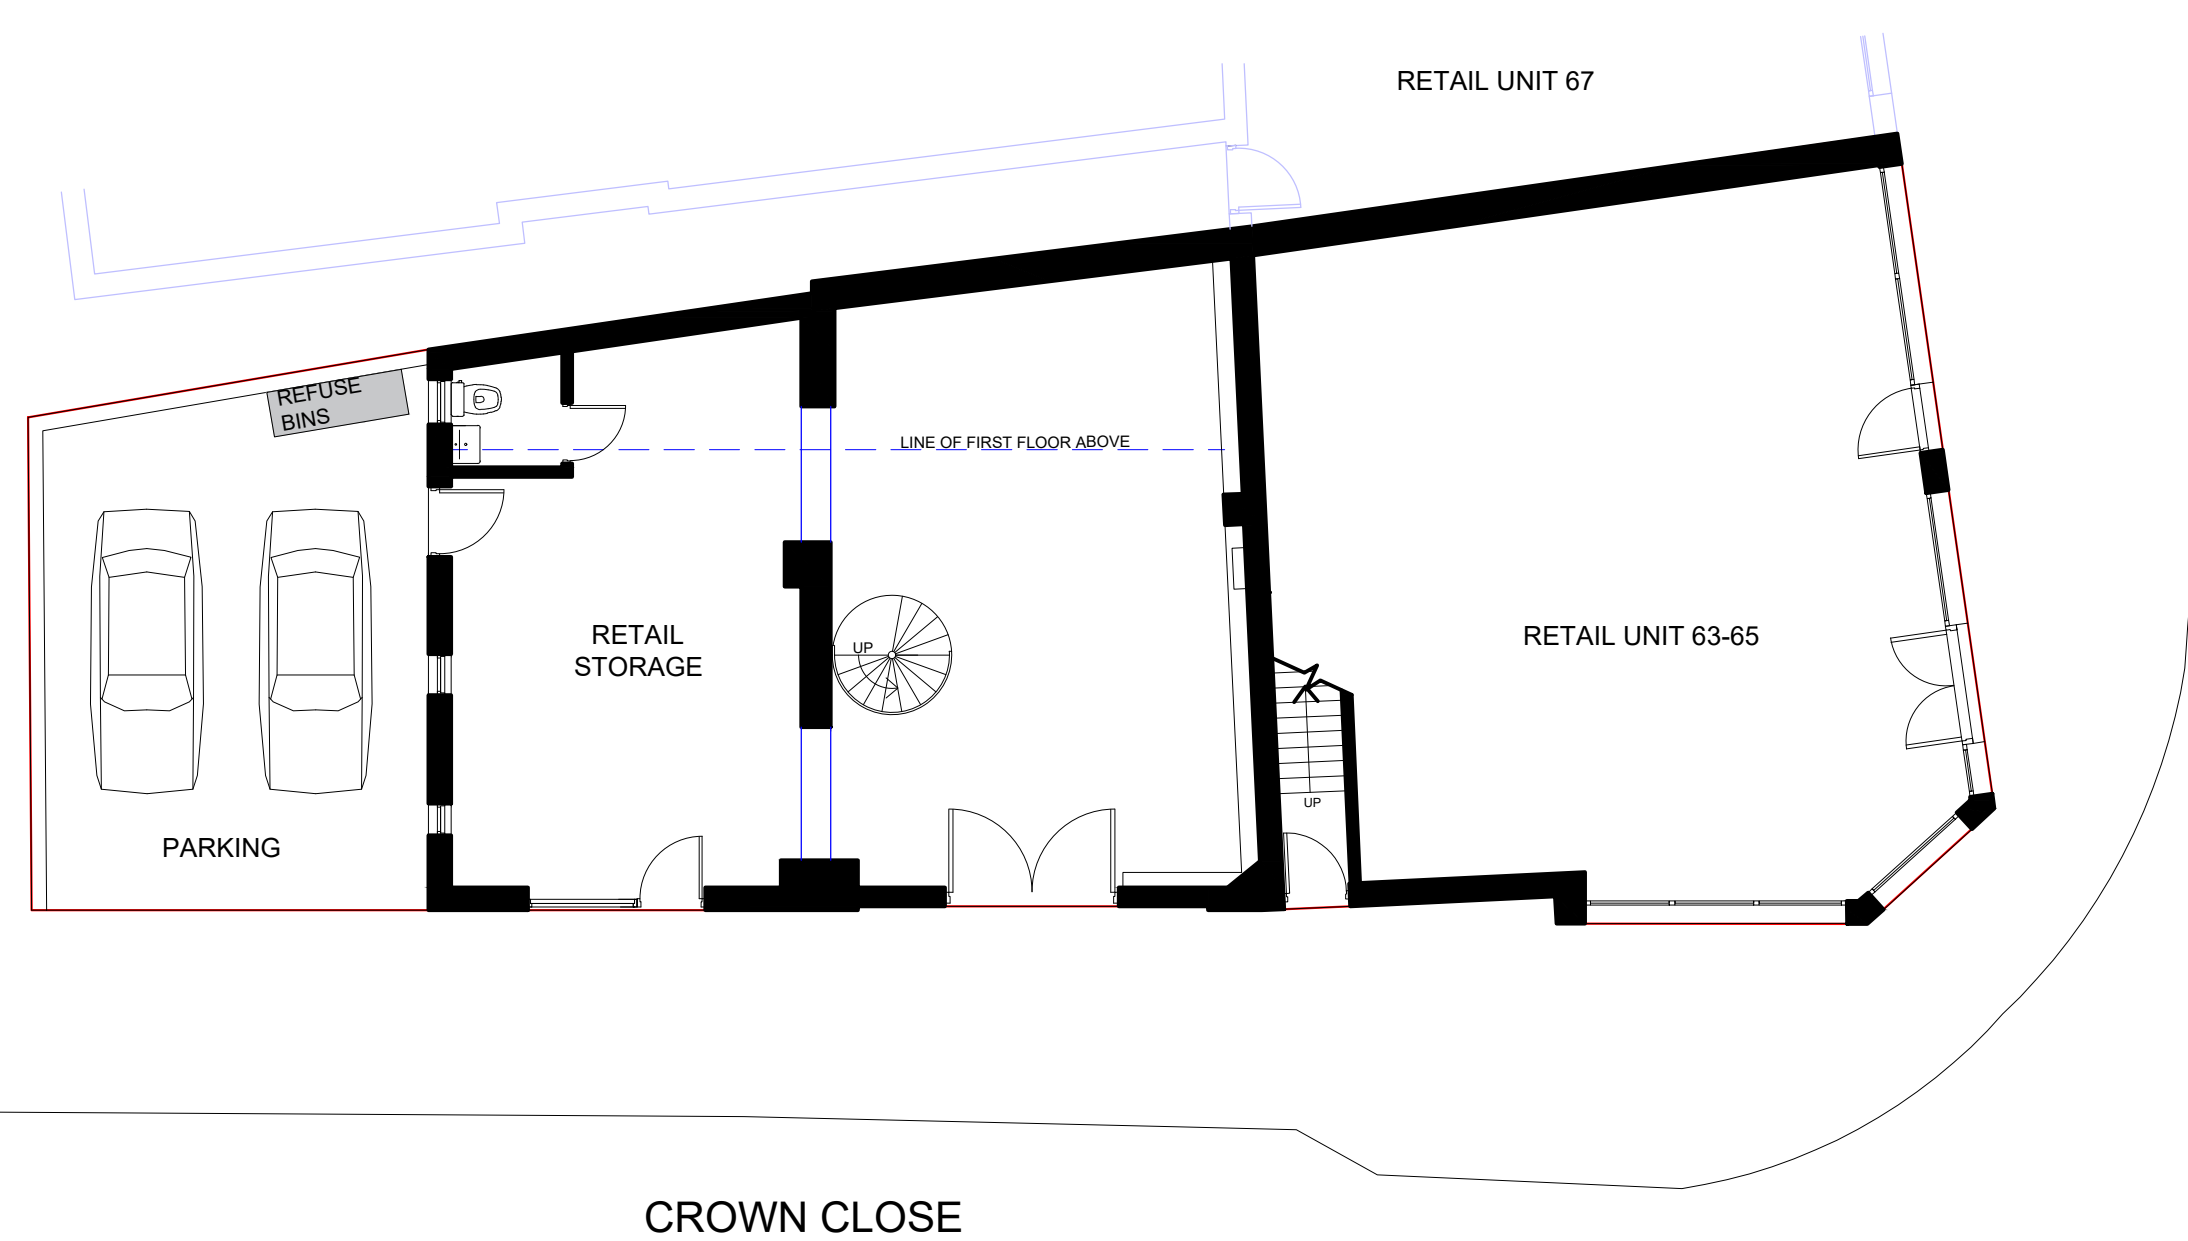


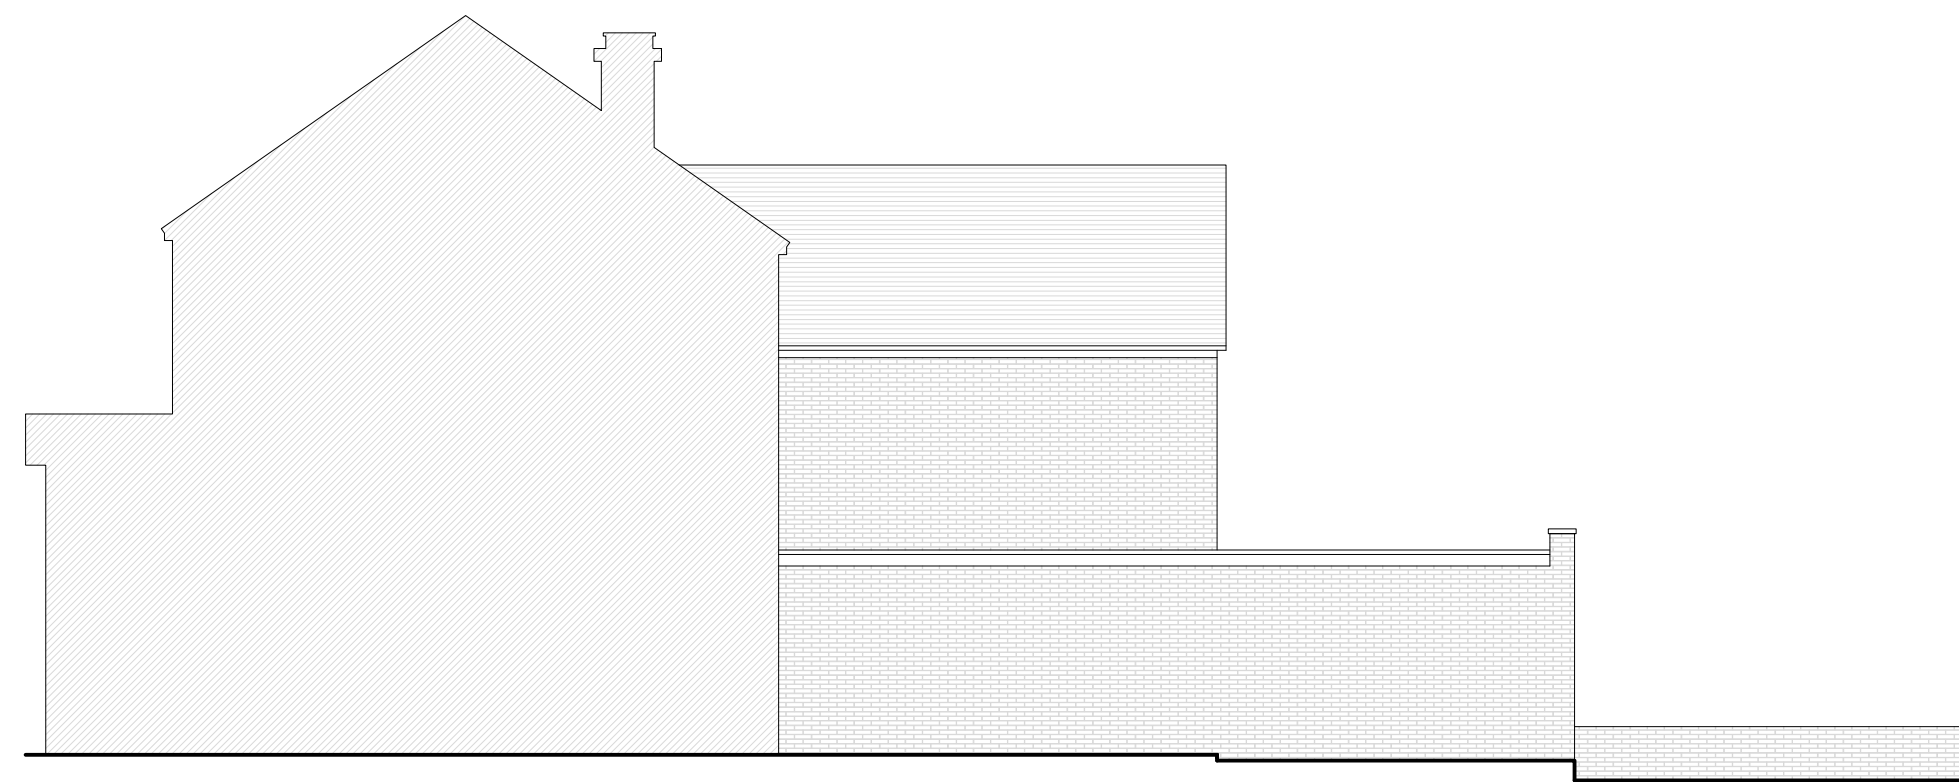

PROJECT	DWG NO.	SCALE	DETAIL	28.01.2020 REVISED DRAWINGS	A 17.02.2020 SUBMITTED TO PLANNING	B 13.07.2020 SUBMITTED TO PLANNING				PROJECT NO.	PR Architecture Ltd. Chartered Architect 120, Pinner Road, Harrow, HA1 4JD. Tel: 0208 357 2304
63-65 STATION ROAD HAYES UB3 4 BG	03B	1:100 @ A1	EXISTING PLANS AND ELEVATIONS							19.38	
EXISTING BUILDING											