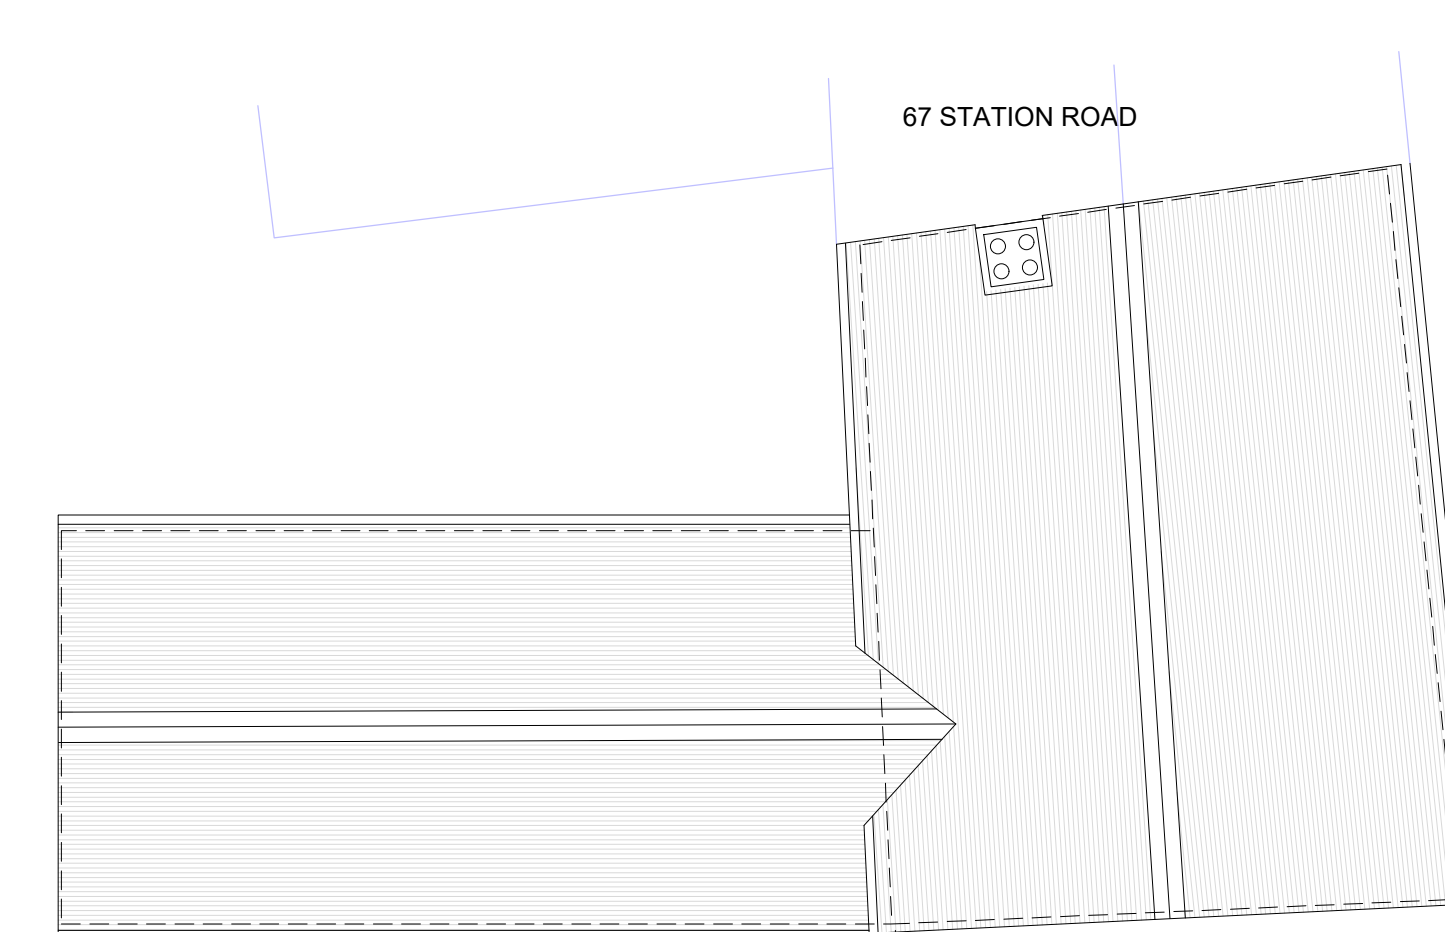
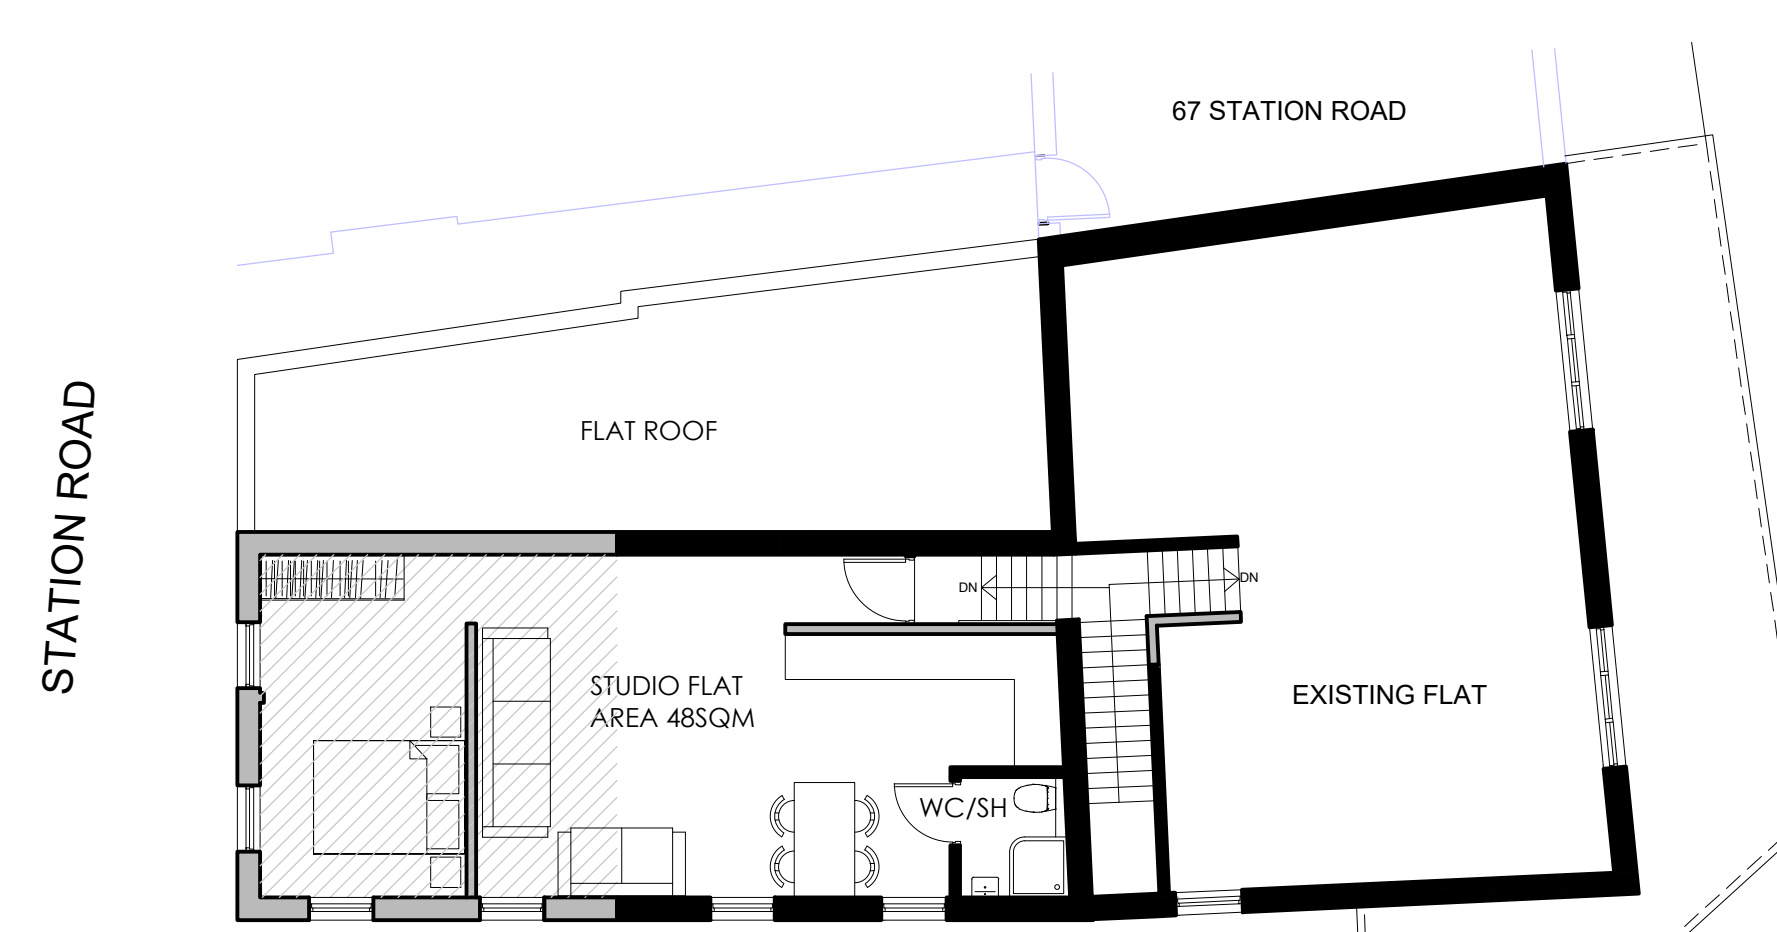
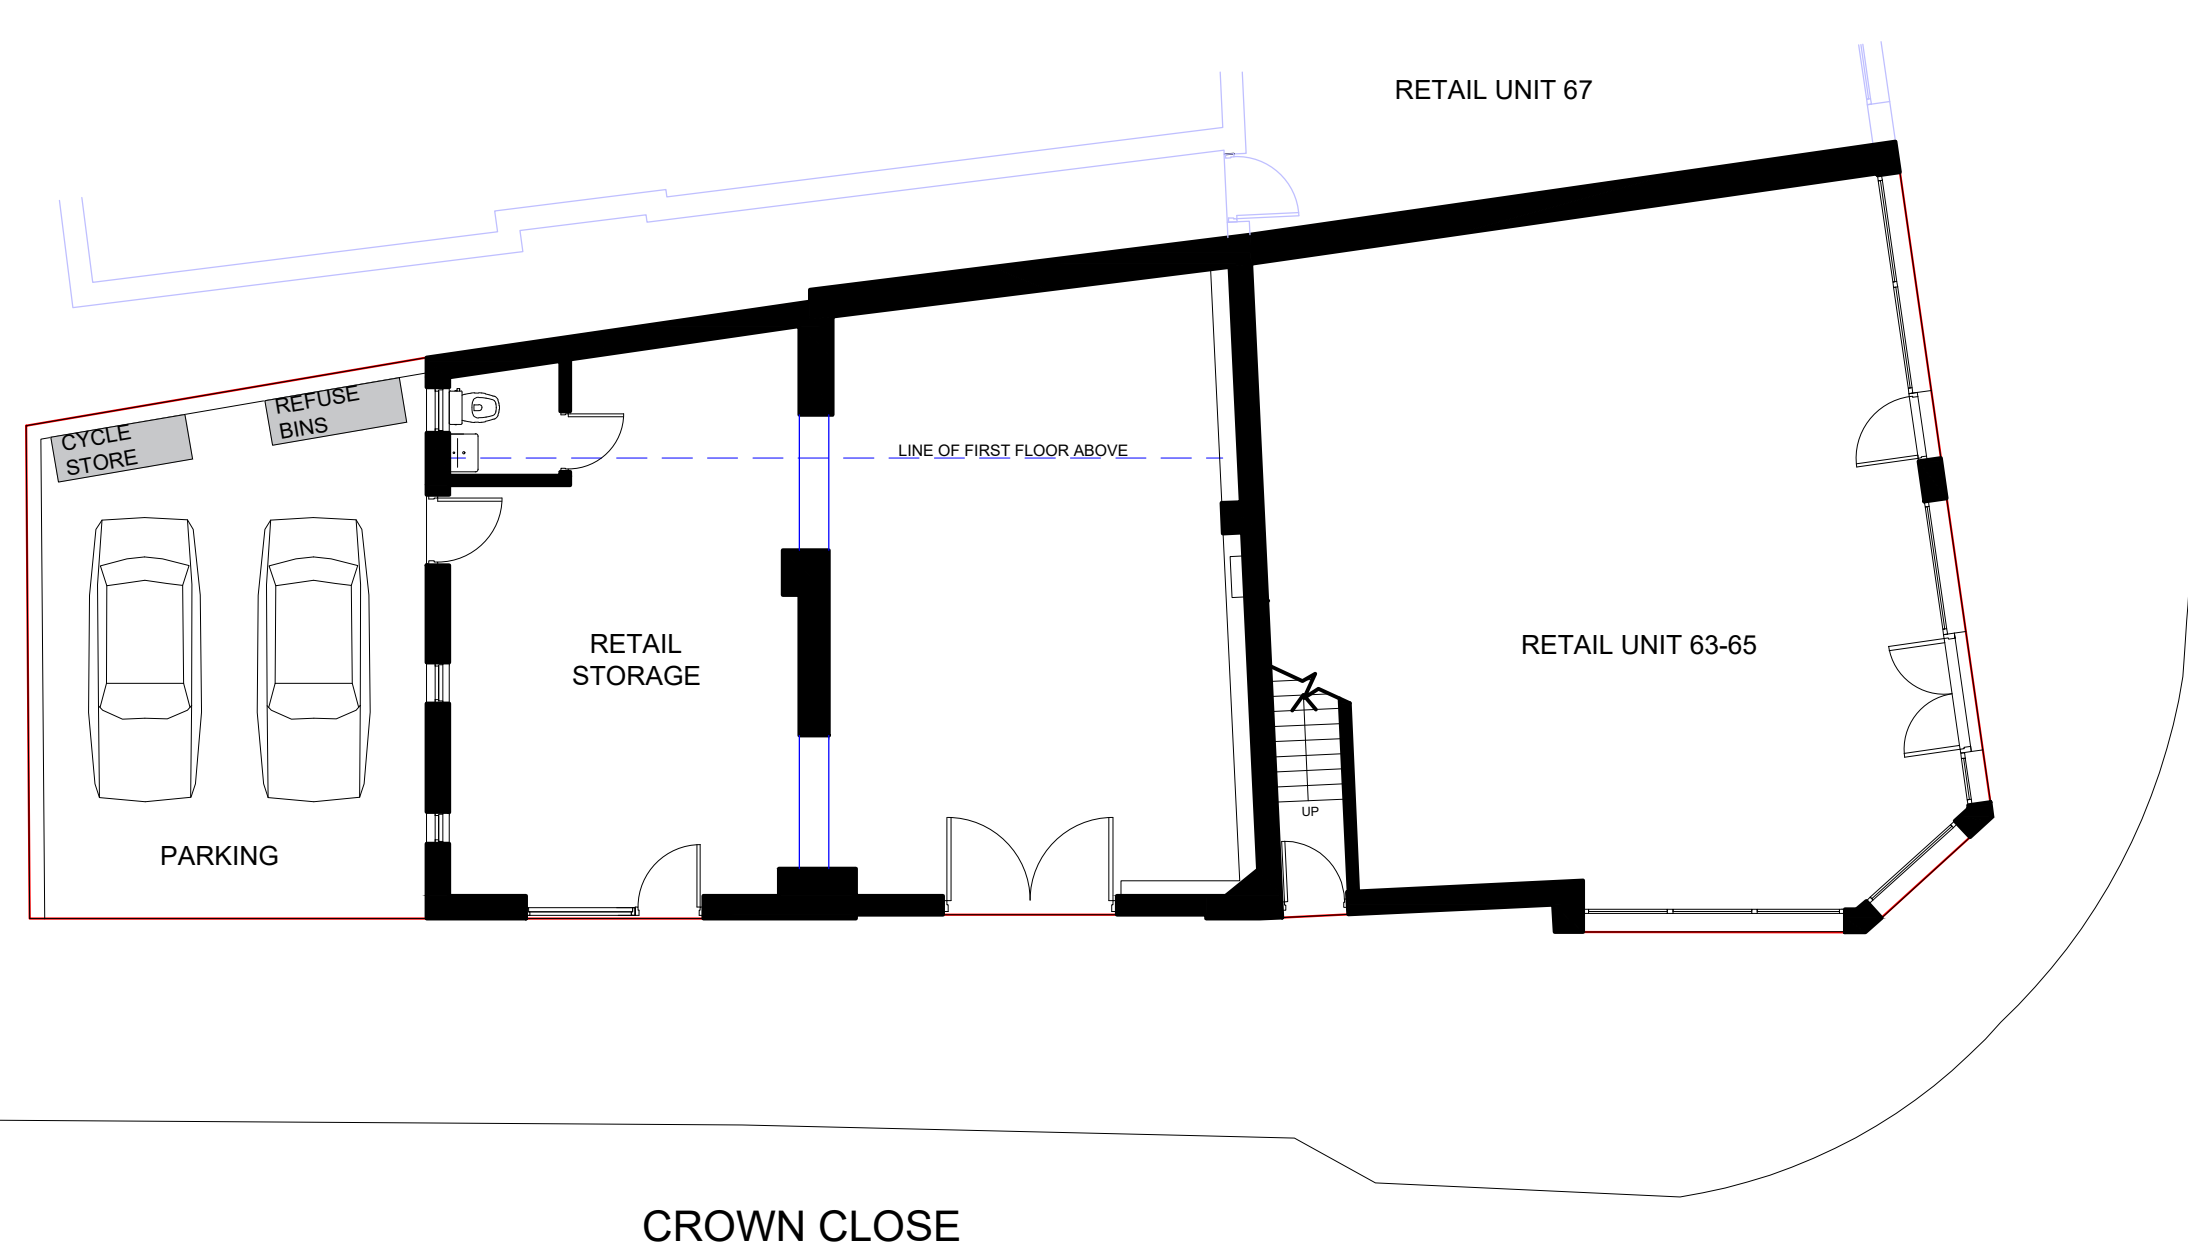
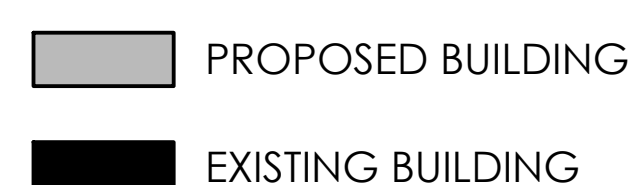
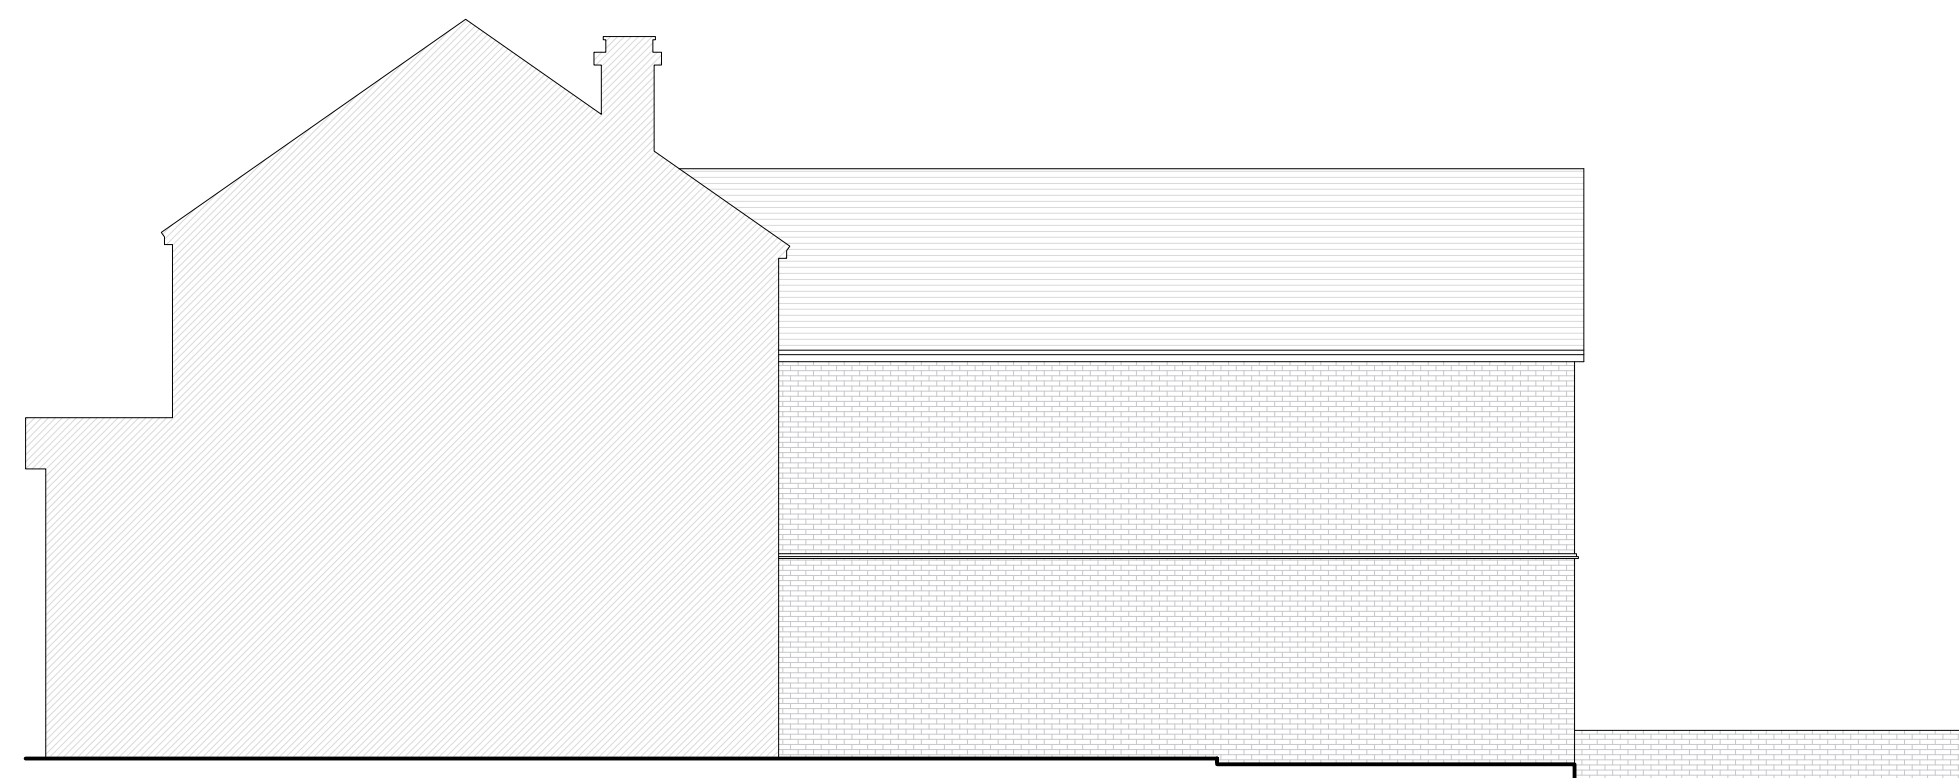


PROJECT	DWG NO.	SCALE	DETAIL	28.01.2020	A 17.02.2020	B 08.07.2020	C 13.07.2020			PROJECT NO.	PR Architecture Ltd. Chartered Architect 120, Pinner Road, Harrow, HA1 4JD. Tel: 0208 357 2304
63-65 STATION ROAD HAYES UB3 4 BG	06C	1:100 @ A1	PROPOSED PLANS AND ELEVATIONS	REVISED DRAWINGS	SUBMITTED TO PLANNING	ISSUED FOR DISCUSSION	SUBMITTED TO PLANNING			19.38	
PROPOSED BUILDING											