



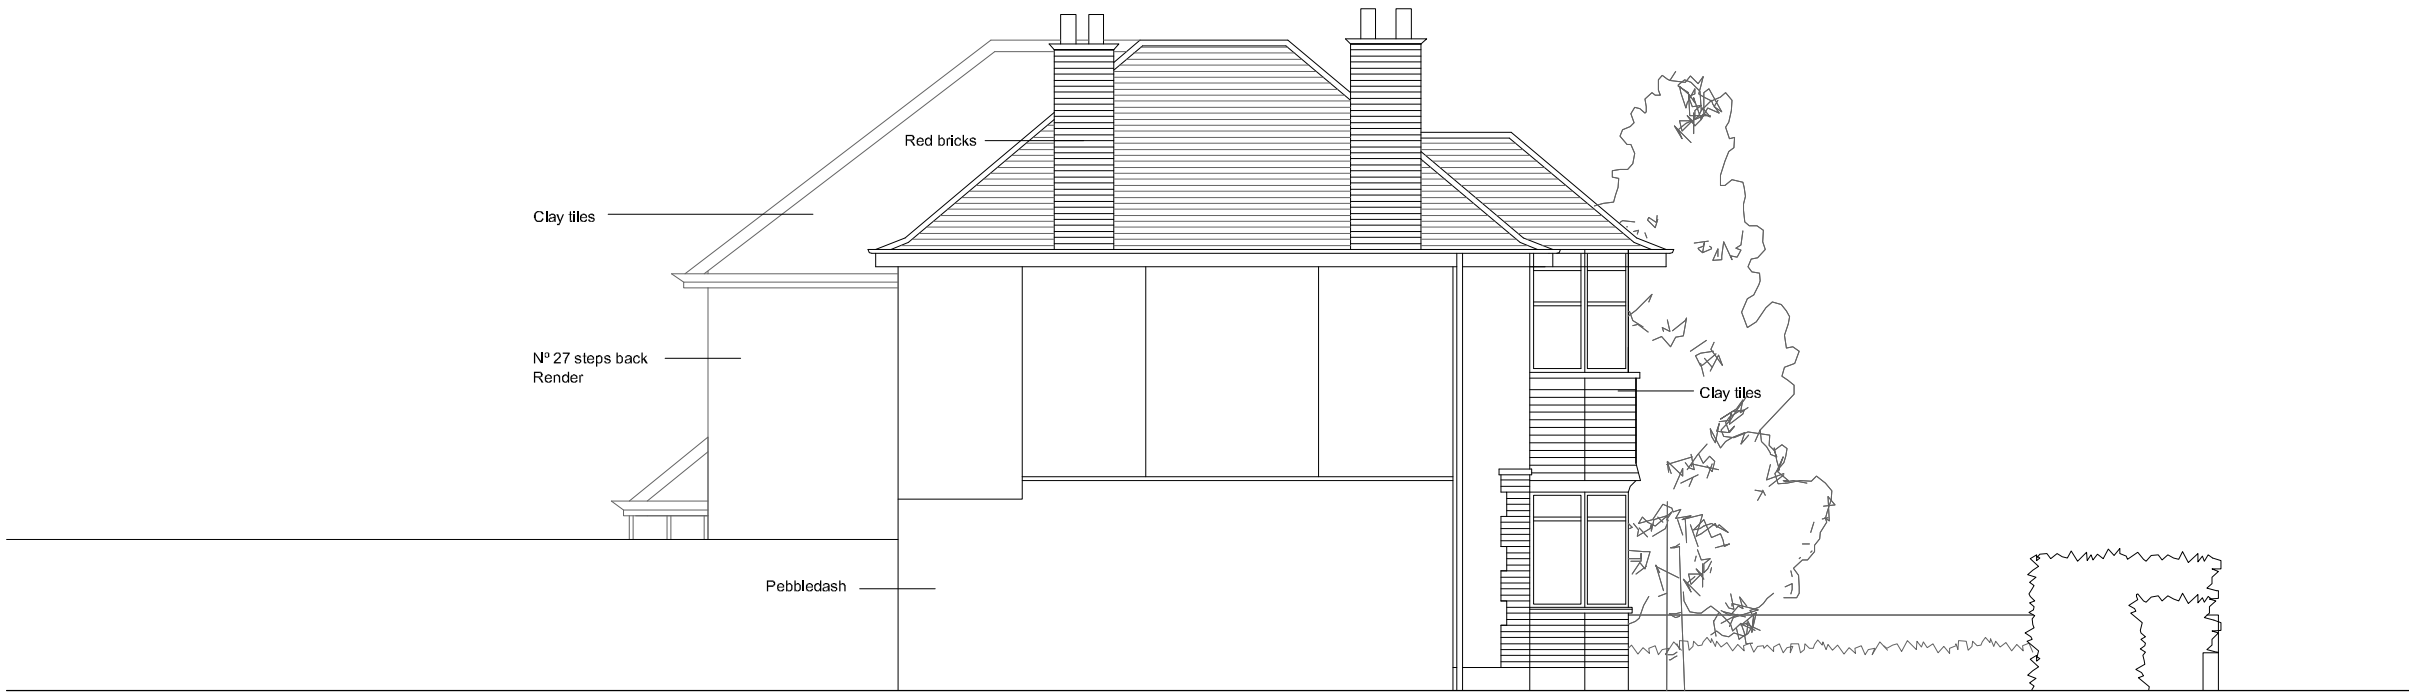


Existing Side Elevation
1:100 @ A3



Existing Side Elevation
1:100 @ A3

Scale 1:100

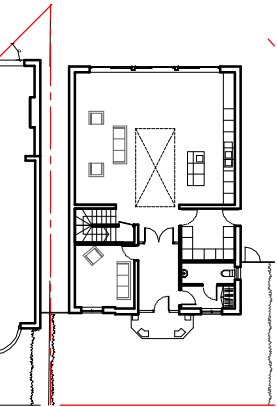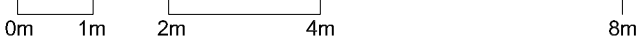

Martin Evans Architects © 18 Charlotte Road London EC2A 3PB tel 020 7729 2474	
PROJECT 25, The Chase London N	
TITLE Existing Side Elevations	
DATE	14.02.2018
SCALE	1:100 @ A3
DRAWN	G.R.
DRAWING NO. CH-PL-EX-05	