


NOTES

DO NOT SCALE FROM THIS DRAWING


PLANNING

NOTE:

DRAFT

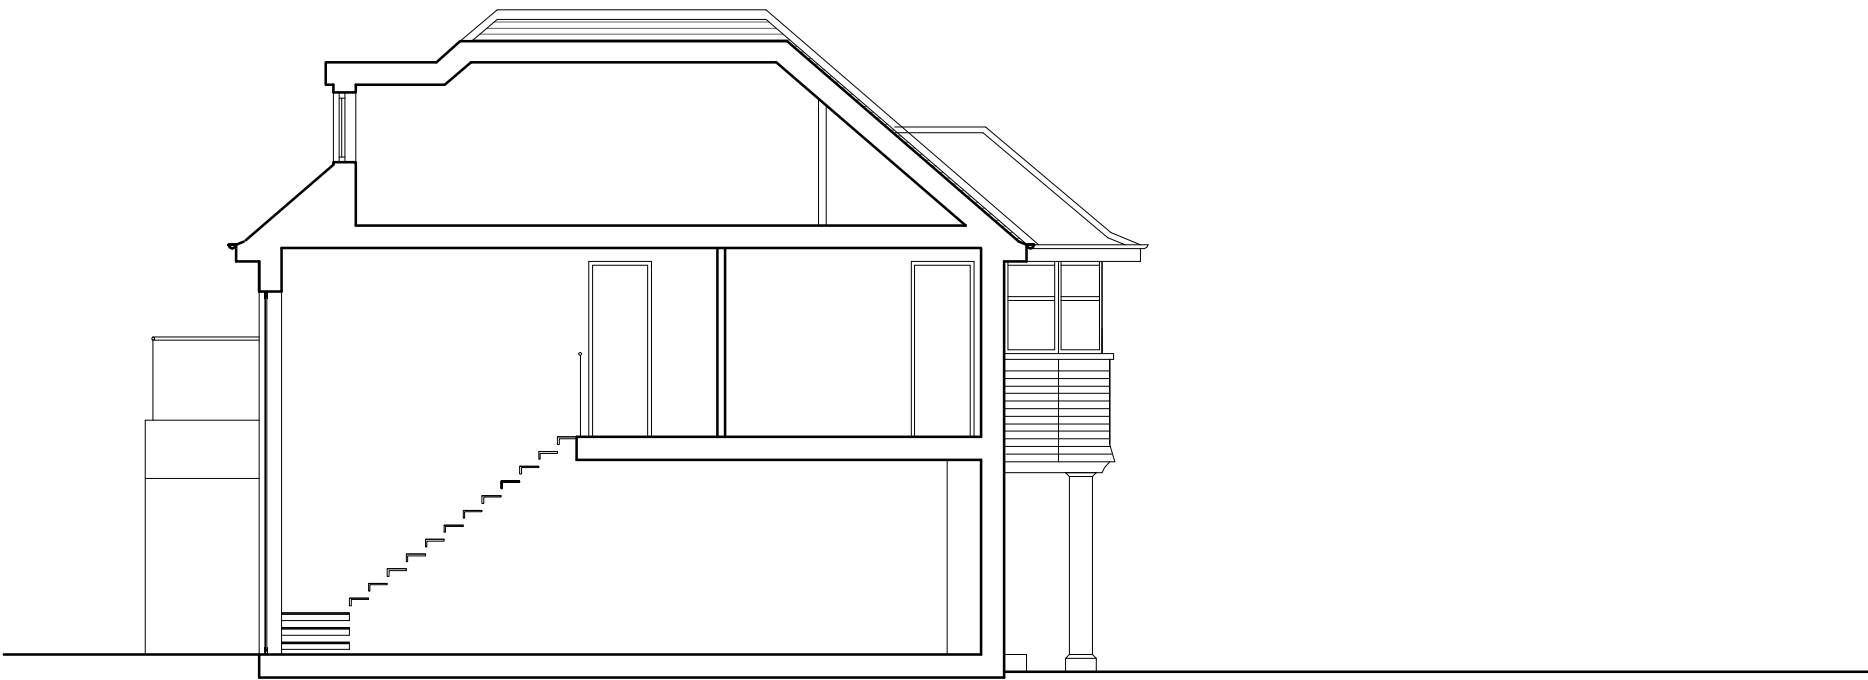

Proposed Section
1:100 @ A3

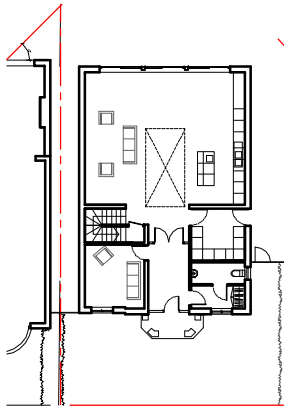

Rev A Set in, dormer & balcony 26.06.18

Martin Evans
Architects ©

18 Charlotte Road
London EC2A 3PB
tel 020 7729 2474

PROJECT

25, The Chase
London
N

TITLE

Proposed
Section

DATE	14.02.2018
SCALE	1:100 @ A3
DRAWN	G.R.

DRAWING NO. CH-PL-PR-07A

Scale 1:100

