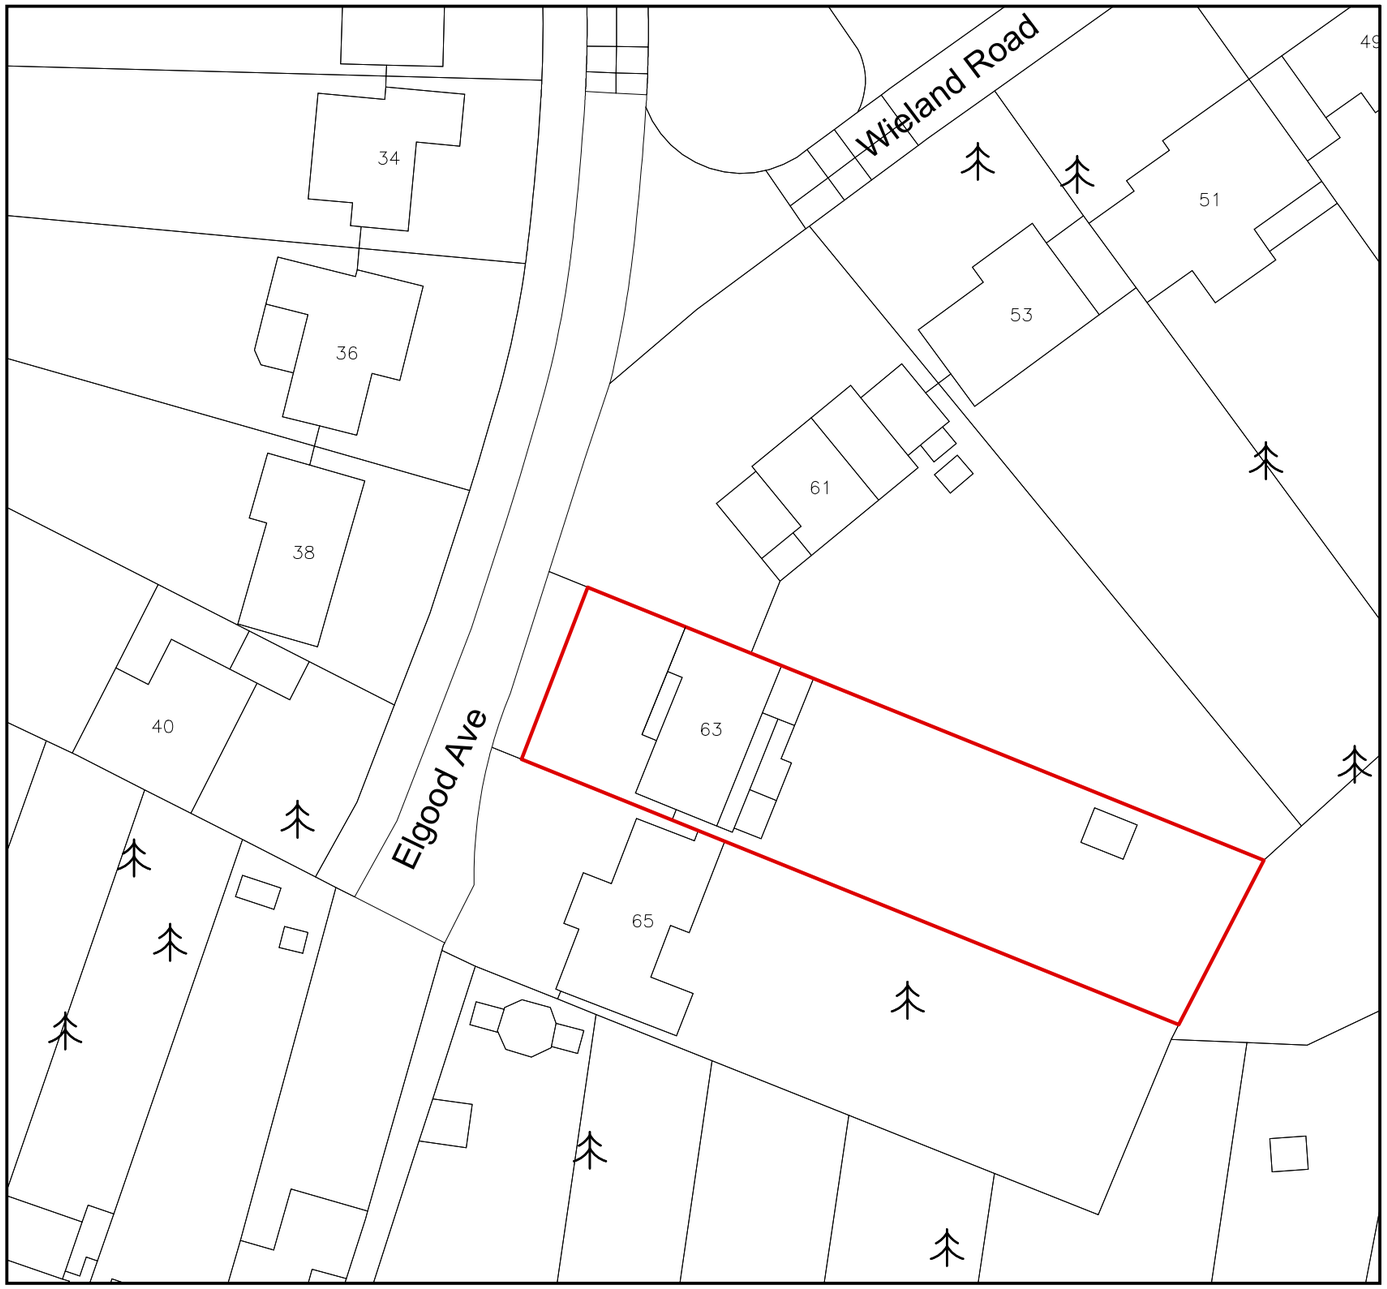

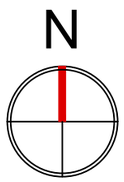

(c) UKMap Copyright. The GeoInformation Group 2018 Licence No. LANDMLON100003121118

Existing Block Plan 1:500

Please note that construction must only commence once planning, building control and any other approvals have been received. It is the responsibiltity of the owner/contractor to commence prior to these approvals.

Legend	
Walls Removed	
New Walls	
Existing Walls to Remian	
Roof Structure	
Sound Seperating Walls	
Boundary	

IMPORTANT GENERAL NOTE
The specification is to be read in conjunction with the plans/section details, and other associated Structural details as may be provided.
All work is to be carried out to the Local Authority Planning and Building Regulations Approval, and the Codes of Practice and British Standards as necessary.
All dimensions, levels, sizes, positions and locations of particulars as indicated on drawings are to be verified by the appointed Contractor on site prior to engaging in works. Any discrepancies must be reported to the Architect/Surveyor/Engineer or responsible person/s immediately.
The Contractor is responsible for ensuring compliance with the CDM Regulations, and appropriate Health & Safety on site precautions.
The Client/Building Owner must obtain any necessary PARTY WALL AGREEMENTS, prior to engaging in the works on site.

Revision	Date	Description

Paper Size: A3

Scale: 1:500

Revision: 1st

Apr-19

Drawn By/Checked By: HW/AP

Construct 360 Ltd, Trading as:
DontMoveExtend.com®
Planning Permission Specialists
info@DontMoveExtend.com
Tel: 0208 206 0011

Site Address: 63 Elgood Avenue Northwood HA6 3QT

Existing Block Plan

Drawing Number: EA63-02-1004

COPYRIGHT© 2018

DontMoveExtend.com and the Red Box are Registered Trade Marks Of Construct 360 Ltd