PROPOSED WEST ELEVATION

0 Scale 1:100 5 10m

PROPOSED EAST ELEVATION

0 Scale 1:100 5 10m

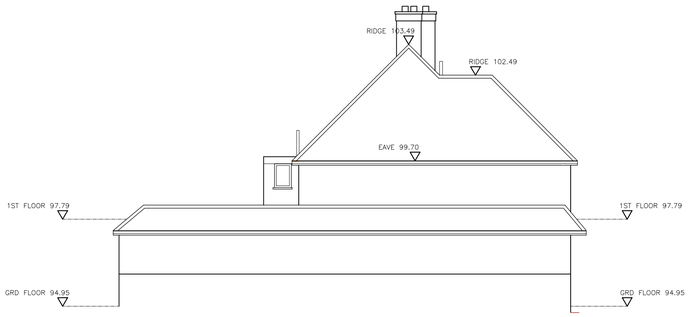

PROPOSED NORTH ELEVATION

0 Scale 1:100 5 10m

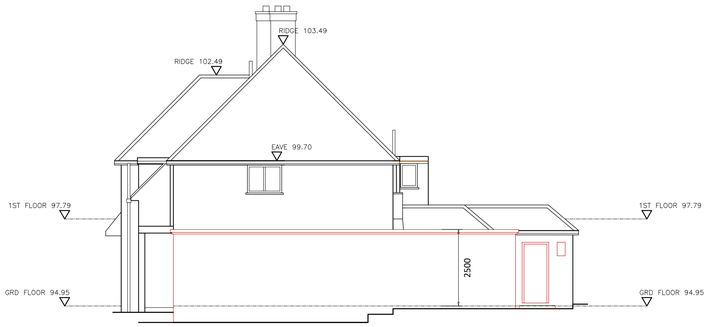

PROPOSED SOUTH ELEVATION

0 Scale 1:100 5 10m

Amendments/Notes

Rev.	Detail	By	Date

Existing walls demolished

New as proposed

All dimensions and levels to be checked on site by contractor prior to preparation of shop drawings and commencement of work on site.
This drawing and the copyrights and patents therein are the property of the Architect and may not be used or reproduced without consent.
This drawing is to be read in conjunction with all relevant consultants and/or specialist's drawings/documents and any discrepancies or variations are to be notified to the Architect before the affected work commences.
All works on site are to be carried out fully in accordance with current CDM regulations and recommendations, current Building Regulations, British Standards and Codes of Practice as appropriate.

Project

19 ELGOOD AVENUE
NORTHWOOD
HILLS, HILLINGDON
HA6 3QL

Drawing

PROPOSED ELEVATIONS

SEABROOK ARCHITECTS
CHARTERED ARCHITECTS
Unit17, Chiltern Court, Ashridge Road,
Chesham, Bucks, HP5 2PX
Tel: 01494 778918
e-mail: info@gsparchitects.co.uk

Drawn By	DM	Date	13.04.2023
Checked By	.	Date	.
Approved By	.	Scale	1:100 @ A1
Drawing No.	6059 PL 201	Rev.	C