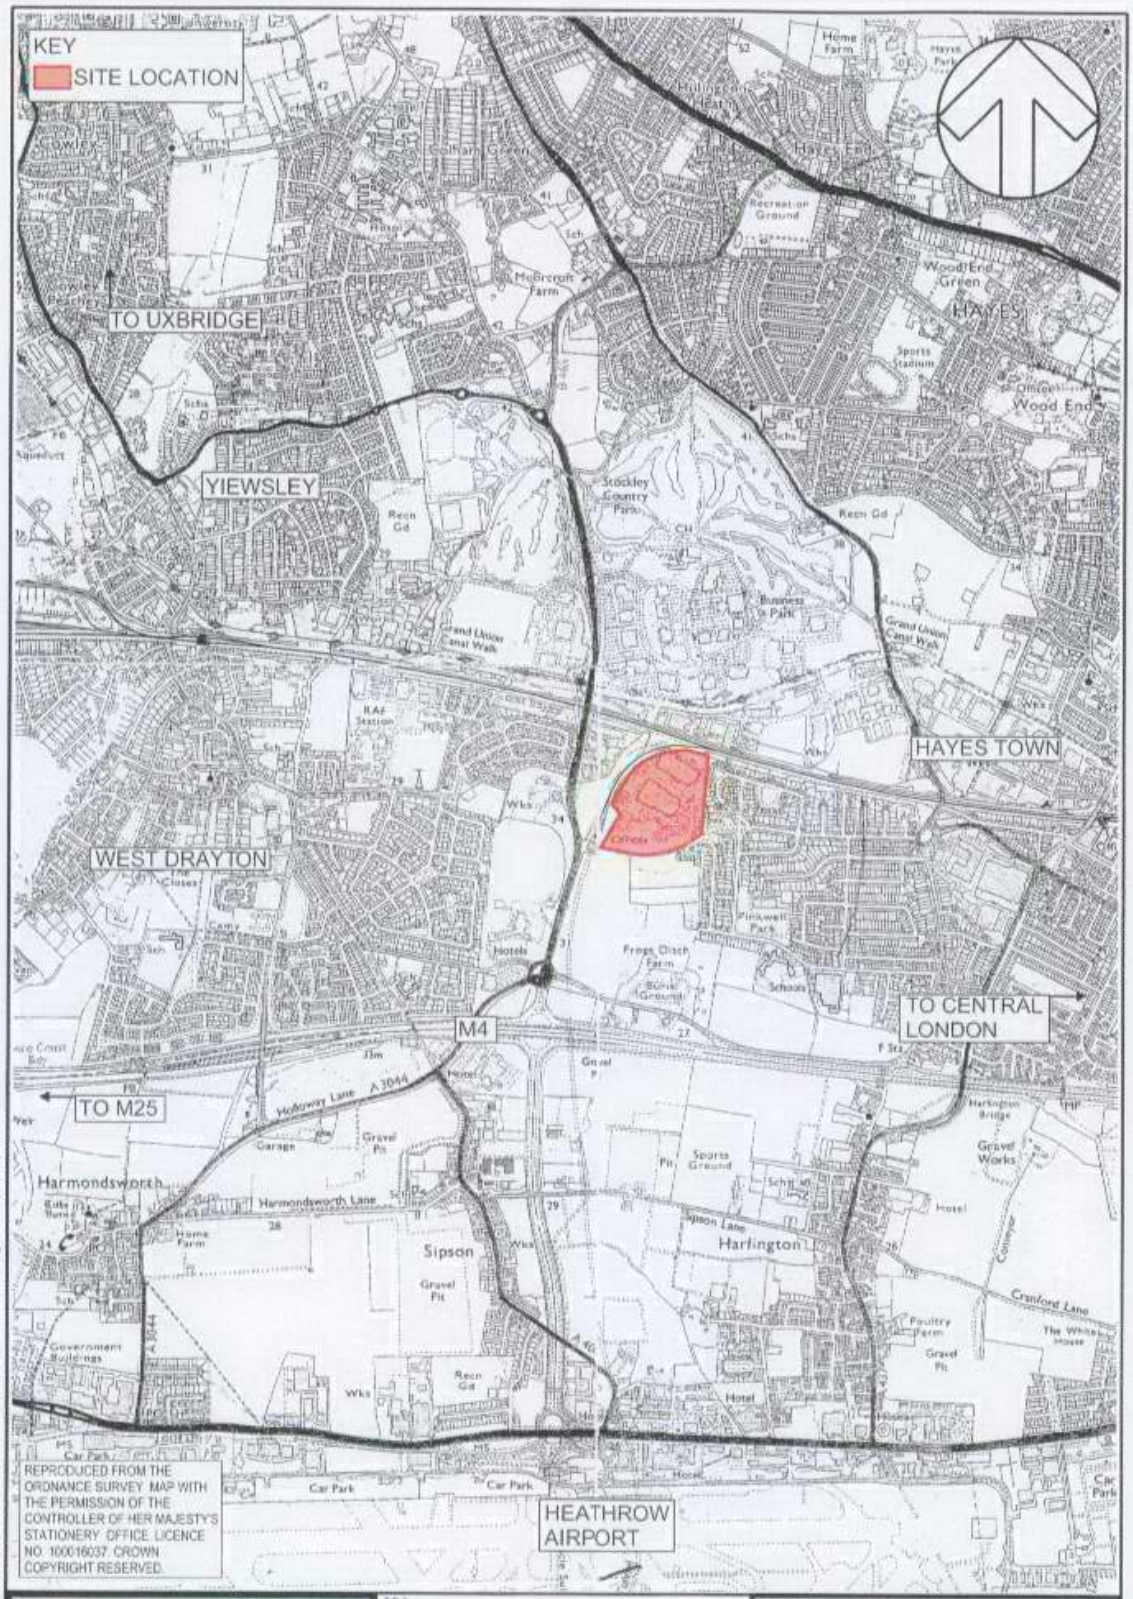

W:\Mod Site, Stockley Road, Hayes\DESIGN\CAD\Corel Draw\Issues\TAR\1072-Fig1-Site location plan.cdr

WSP

TITLE

SITE LOCATION PLAN

FIGURE No.

1