WISH ARCHITECTS LTD.
YOUR WISH IS OUR DESIGN
T: 0121 751 7866 | M: 0751 365 1786 | E: studio@wisharchitects.co.uk | W: www.wisharchitects.co.uk

PROPOSED MATERIALS & FINISHES

Proposed Flat (2 Deg. Pitched) Roofs: Bitumen Roof

Proposed Sloped Roof (Tiles): All new sloped roof tiles to match existing roof tiles

Proposed Windows: All new windows to be White uPVC Double Glazed windows (to match existing)

Proposed Wall Finish:

Pebblestone to each side of Dormer (to match existing walls)

Black Slate to Dormer Principal elevation (to match existing First Floor Bay Window)

NOTES:
Copyright Wish Architects Ltd. No implied licence exists. Contractors must verify all dimensions on site before commencing any work or shop drawings. This drawing is not to be scaled. Use figured dimensions only. Subject to statutory approvals and survey. Building areas are liable to adjustment over the course of the design process due to the ongoing construction detailing developments. All structural elements are indicative. All structural elements to be checked and approved by qualified Structural Engineer before any construction work commences. Please note the information contained within this drawing is solely for the benefit of the employer and should not be relied upon by third parties.

0 1 2 3 4 5
GRAPHIC SCALE 1:50

North

1 Existing Ground Floor Plan (Unchanged)
1 : 50

2 Proposed First Floor Plan (New Stairs to Loft)
1 : 50

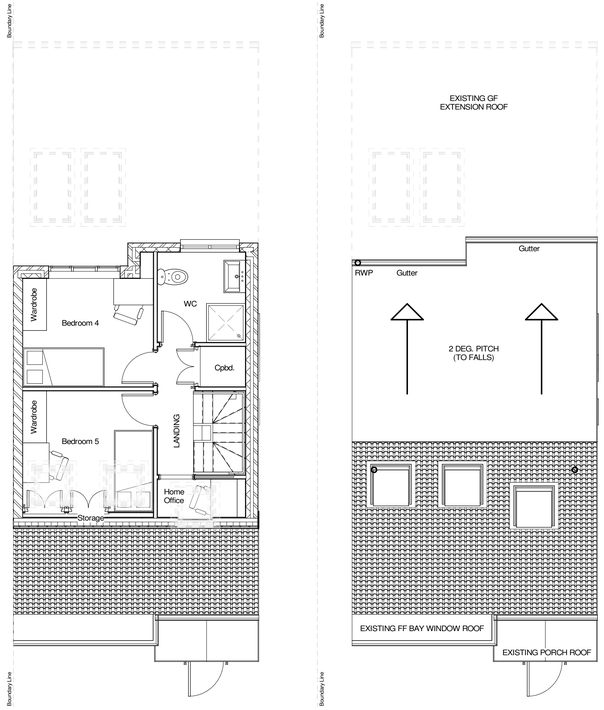

3 Proposed Dormer Loft Floor Plan
1 : 50

4 Proposed Dormer Loft Roof Plan
1 : 50

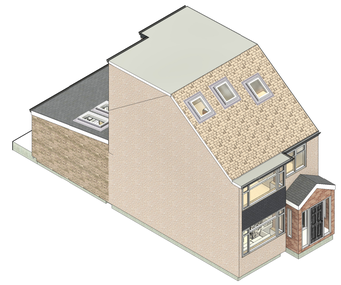

9 Proposed Isometric View (Front)

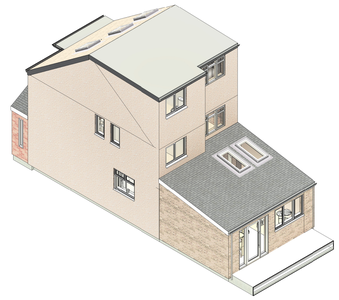

10 Proposed Isometric View (Rear)

7 Proposed East Elevation
1 : 50

5 Proposed North Elevation
1 : 50

6 Proposed South Elevation
1 : 50

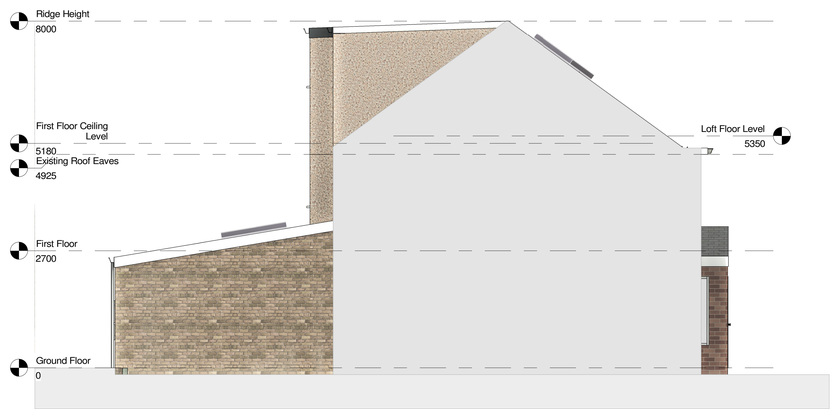

8 Proposed West Elevation
1 : 50

Rev	Revision Description	Date	Author/Reviewer

Project	Client	Drawing Title	Scale	Size	Date	Project	Number	Rev.
26 Crosier Way, Ruislip, HA4 6HF	Mr A Latif	Proposed Dormer Plans & Elevations	1 : 50	A0	14/09/24	0795	A102	[redacted]