


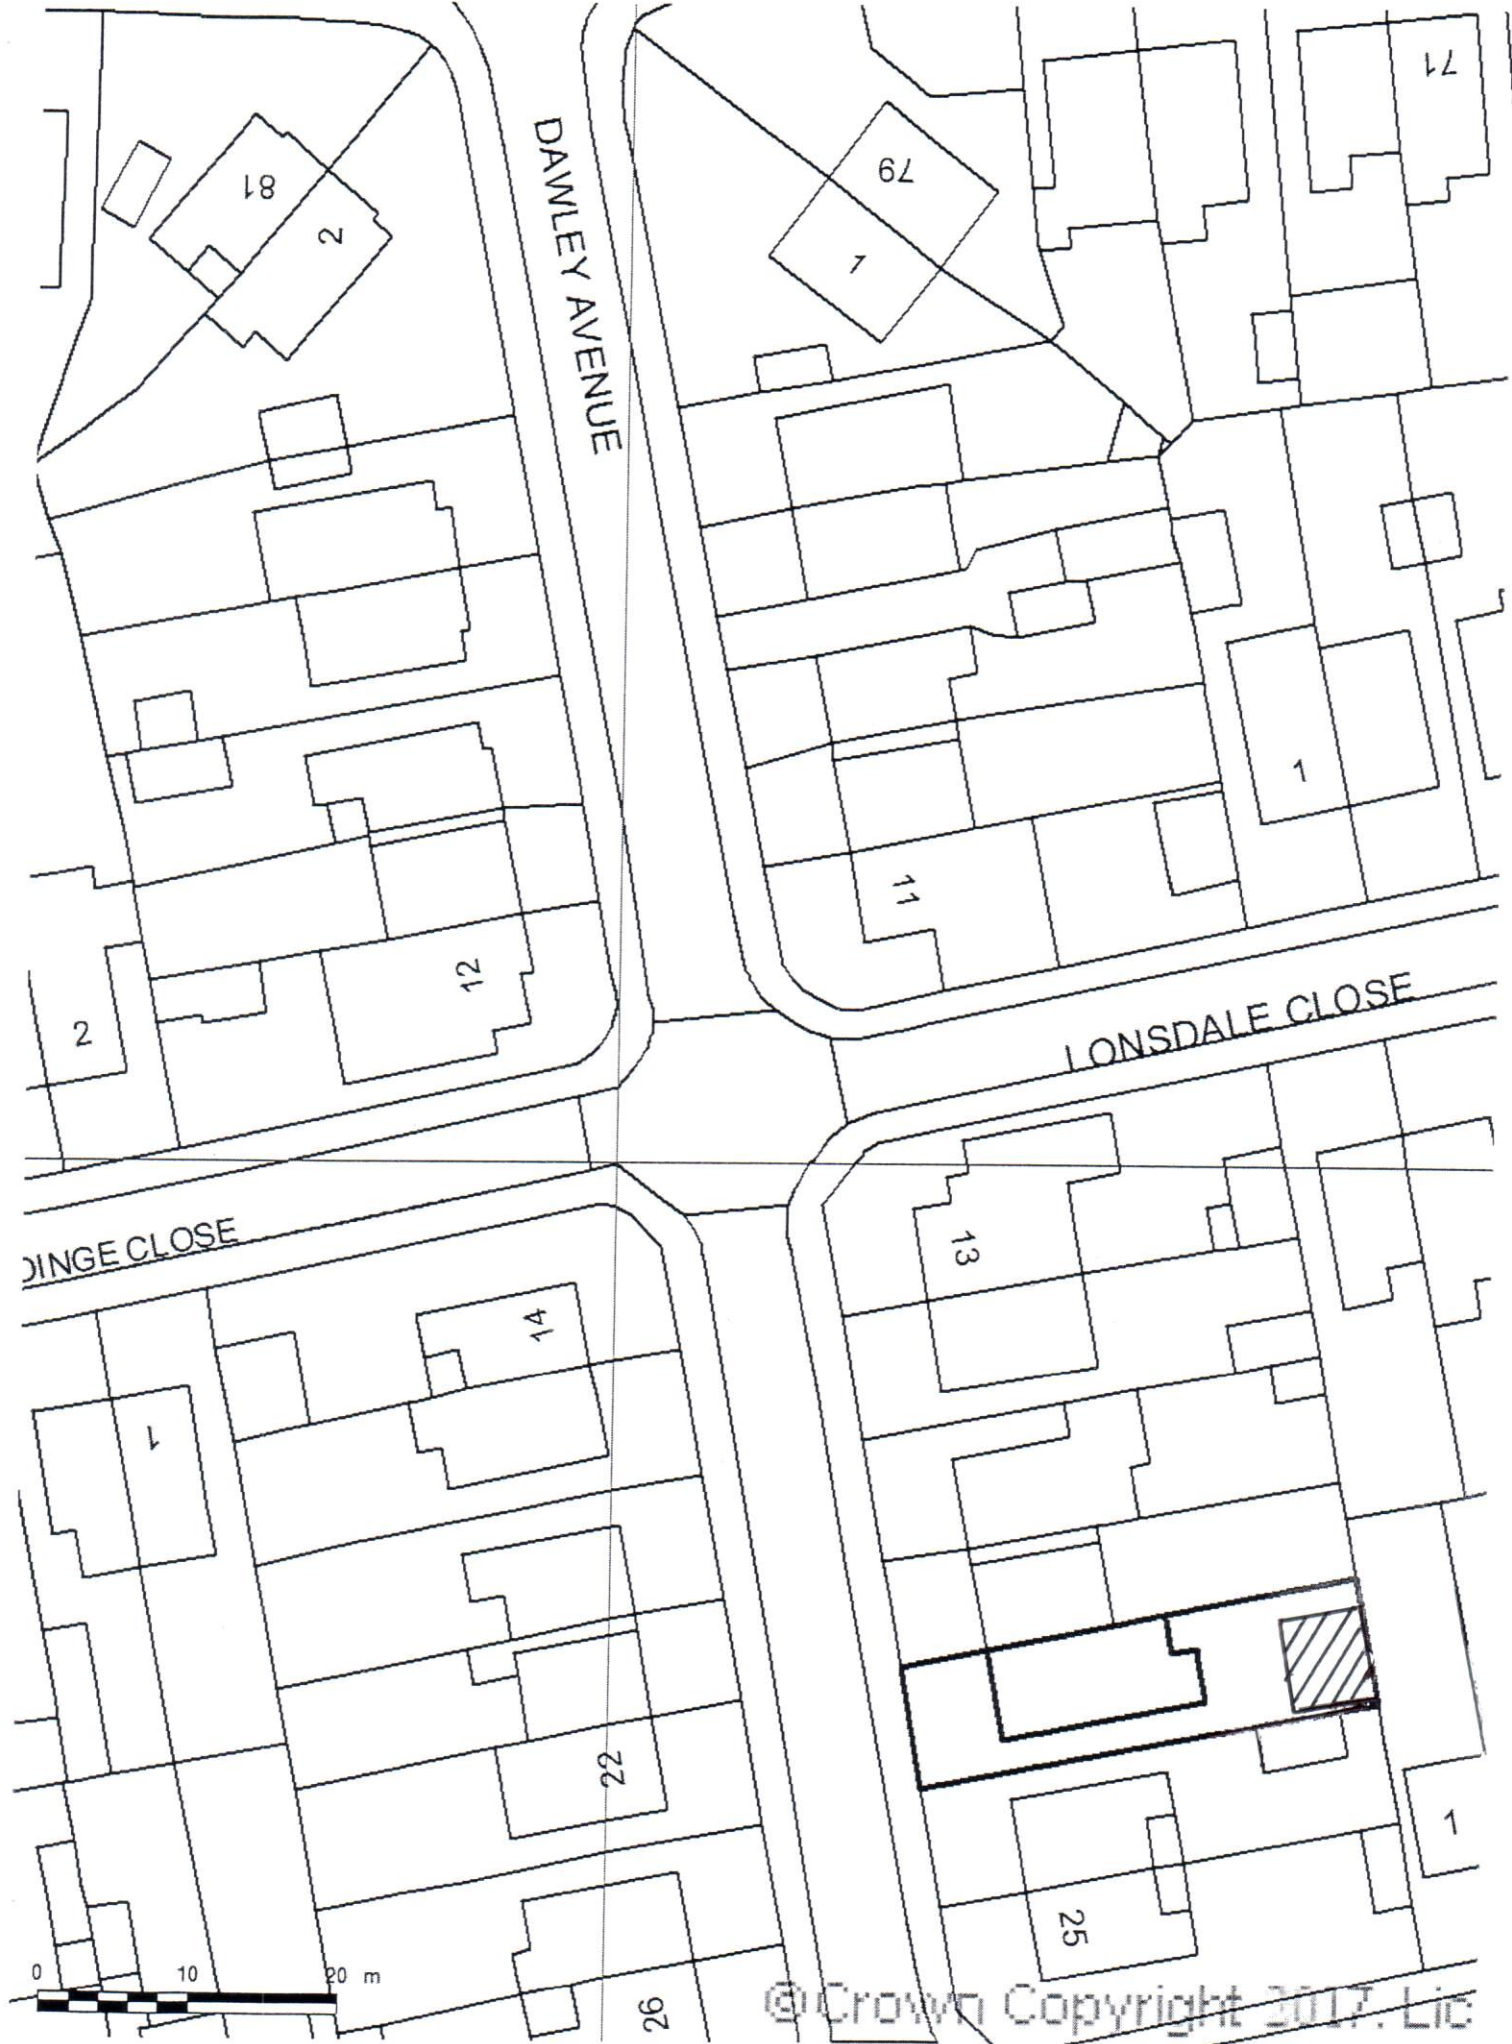

21 DAWLEY ROAD, HAYES BLOCK PLAN: 1:500