


SCALE 1:40

A
233 Proposed Elevation Detatched Side
Scale: 1:50 at A1



SCALE 1:40

A
234 Proposed Elevation Attached Side
Scale: 1:50 at A1

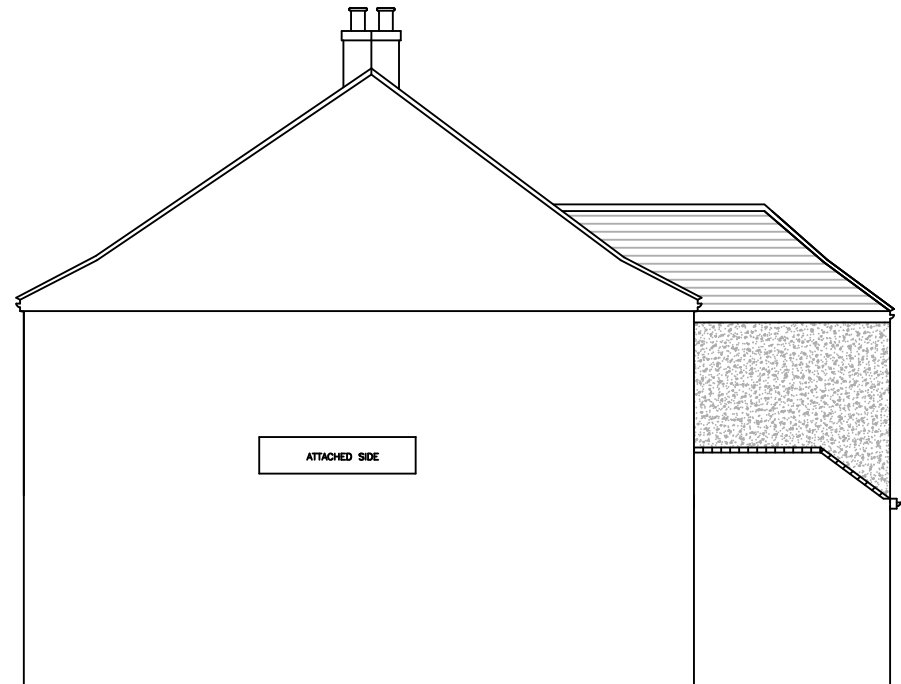

Date of Drawing: 27th January 2021
Proposed Elevations Attached and Detatched Sides

Client:
AMANDA & GUY LORIE
31 BRIDLEHAM AVENUE
BURNHAM
LUTON MK1 1BT

A1
Original Scale 1:40

Drg. No. 233234ELE

Issue
5