



SCALE 1:40

A
235 Existing Elevation Attached Side
Scale: 1:50 at A1

REAR OF PROPERTY

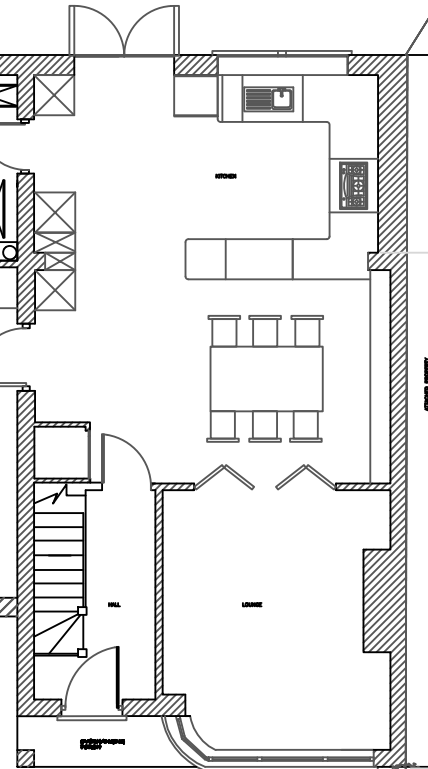


PLAN - FRONT OF PROPERTY

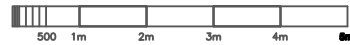


SCALE 1:40

A
236 Existing Elevation Attached Side
Scale: 1:50 at A1

REAR OF PROPERTY

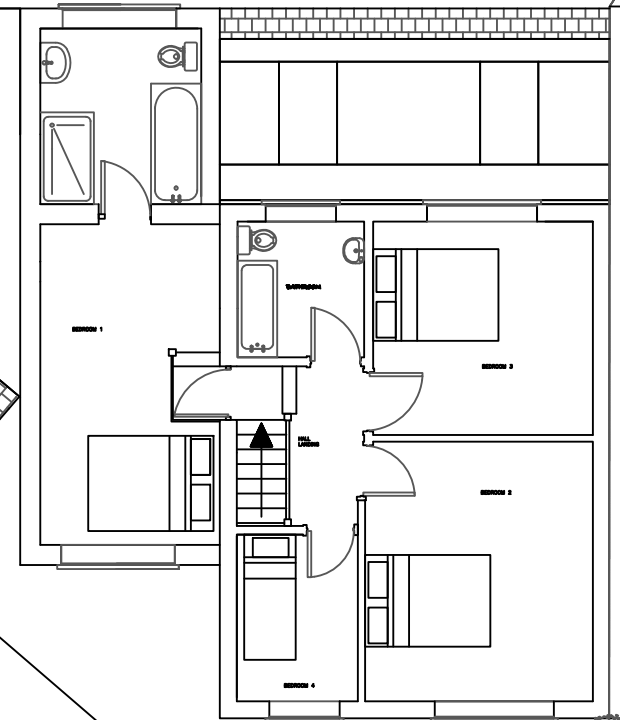

PLAN - FRONT OF PROPERTY

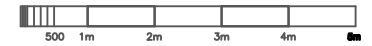

Date of Drawing: 27th January 2021
Proposed plan view of ground and first floors

Client:
AMANDA & GUY LONG
ST MARKHAM AVENUE
WICKHAM
WIMBORNE
DORSET

A1
Original Scale 1:40

Drg. No. 235236PLAN Issue 5