

HM Land Registry


Current title plan

Title number **AGL217837**


Ordnance Survey map reference **TQ0783SE**

Scale **1:1250**

Administrative area **Hillingdon**

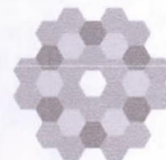

©Crown Copyright. Produced by HM Land Registry. Reproduction in whole or in part is prohibited without the prior written permission of Ordnance Survey. Licence Number 100026316

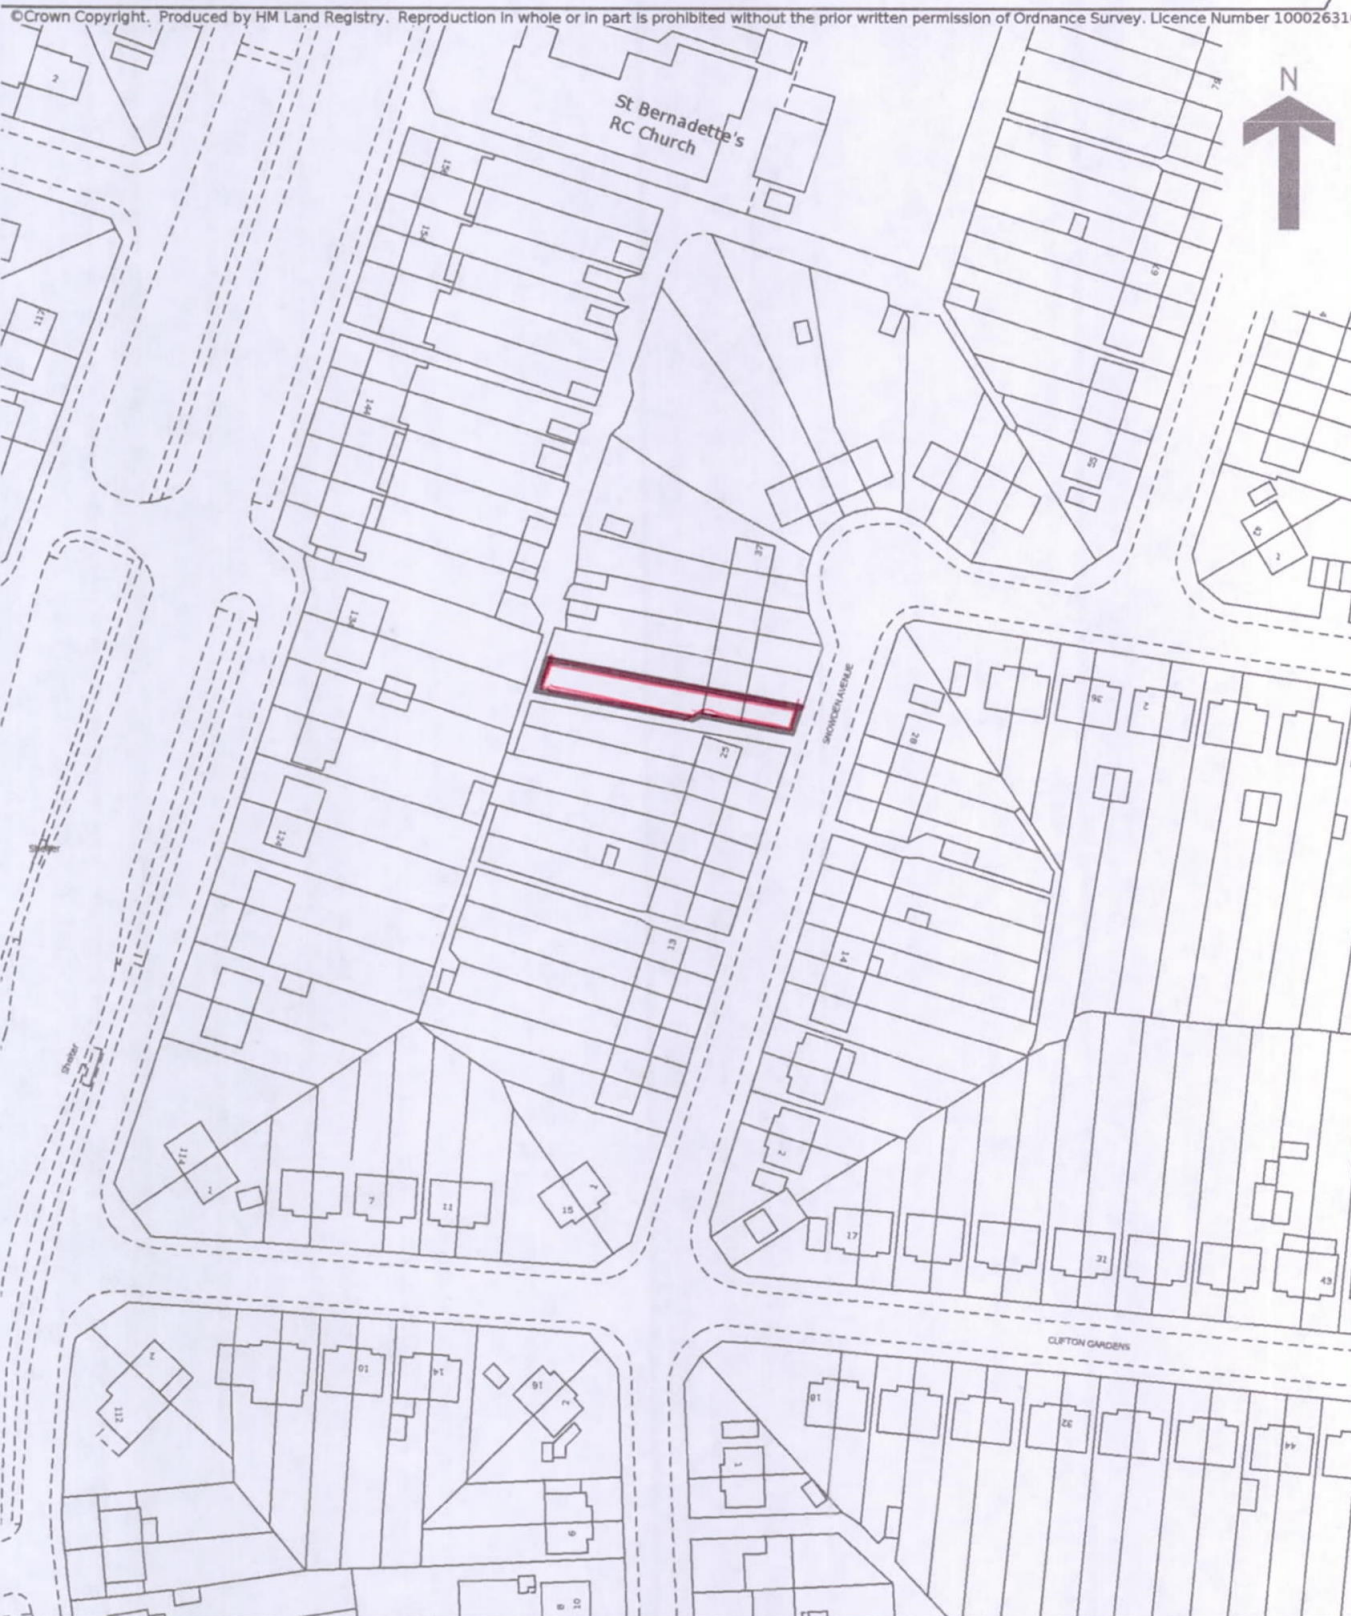

SITE PLAN
27, SNOWDEN AVENUE
HILLINGDON U810 OSD

This is a copy of the title plan on 26 FEB 2020 at 20:36:17. This copy does not take account of any application made after that time even if still pending in HM Land Registry when this copy was issued.

This copy is not an 'Official Copy' of the title plan. An official copy of the title plan is admissible in evidence in a court to