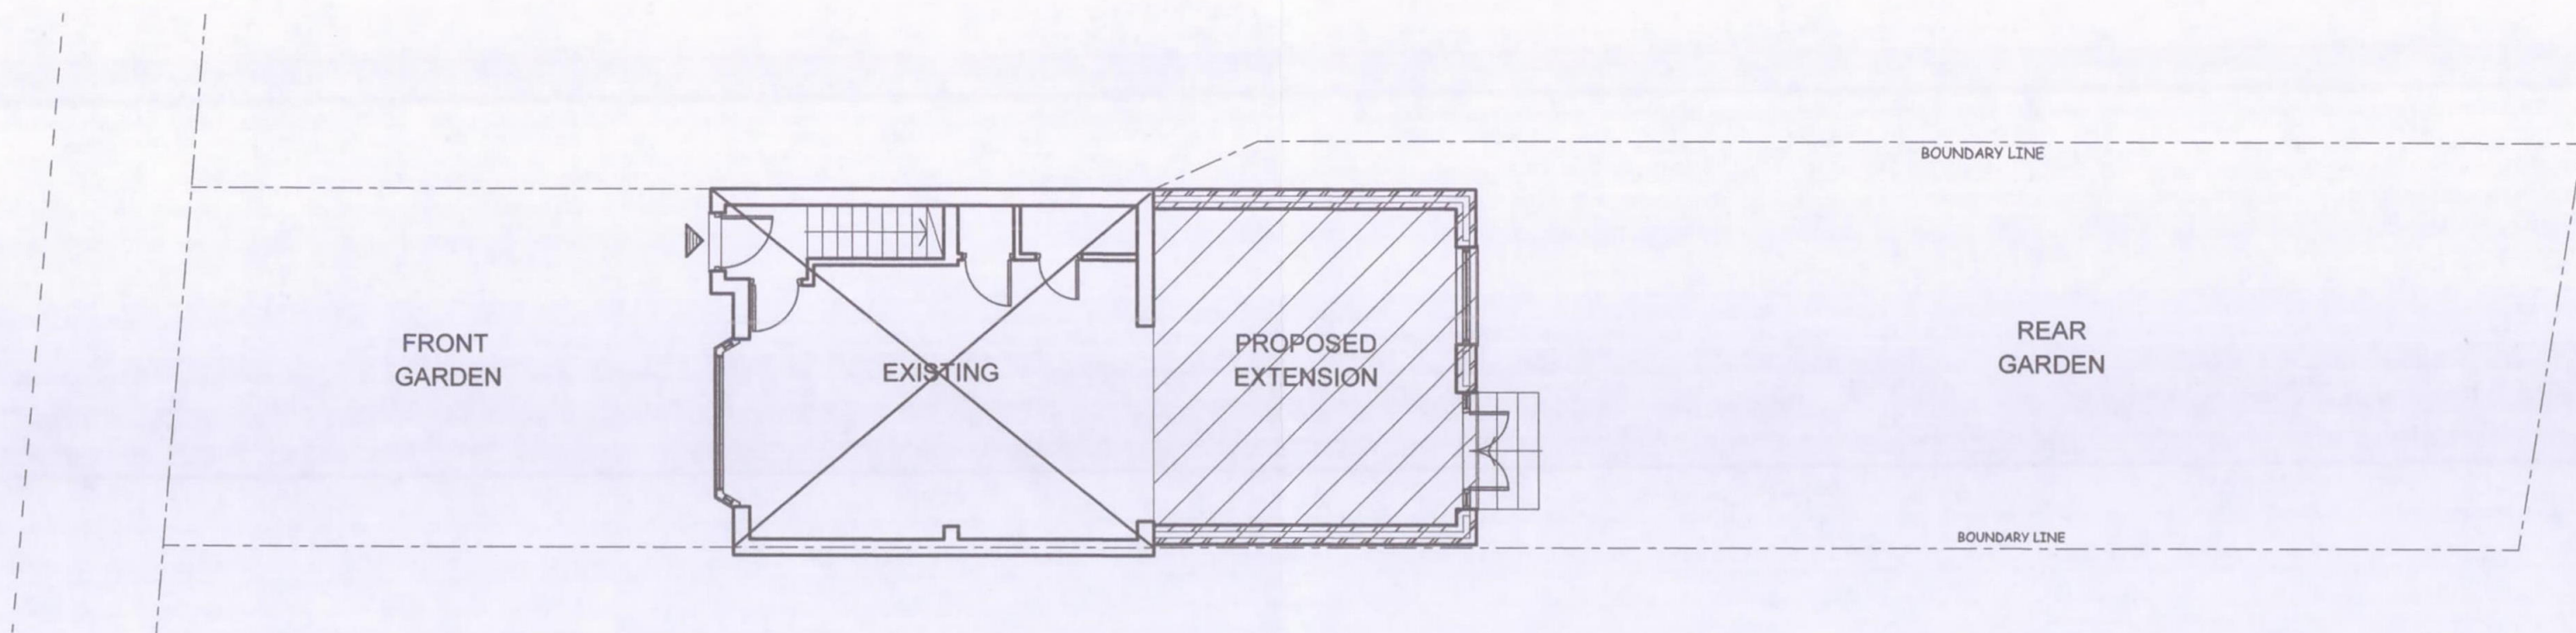


SCALE BAR

R.P.ARCHITECTURAL SERVICES 39A NORWICH ROAD NORTHWOOD MIDDLESEX HA6 1ND Tel: 07753 659794	JOB TITLE:	DRAWING TITLE:	SCALE : 1:100				
	27 SNOWDEN AVENUE HILLINGDON UB10 0SD	BLOCK PLAN					
			DATE:MAR/2020	DRAWN: RPA			
			DRG. NO. RPA/27/SA/200	REV.			
			REV	DATE	DESCRIPTION		