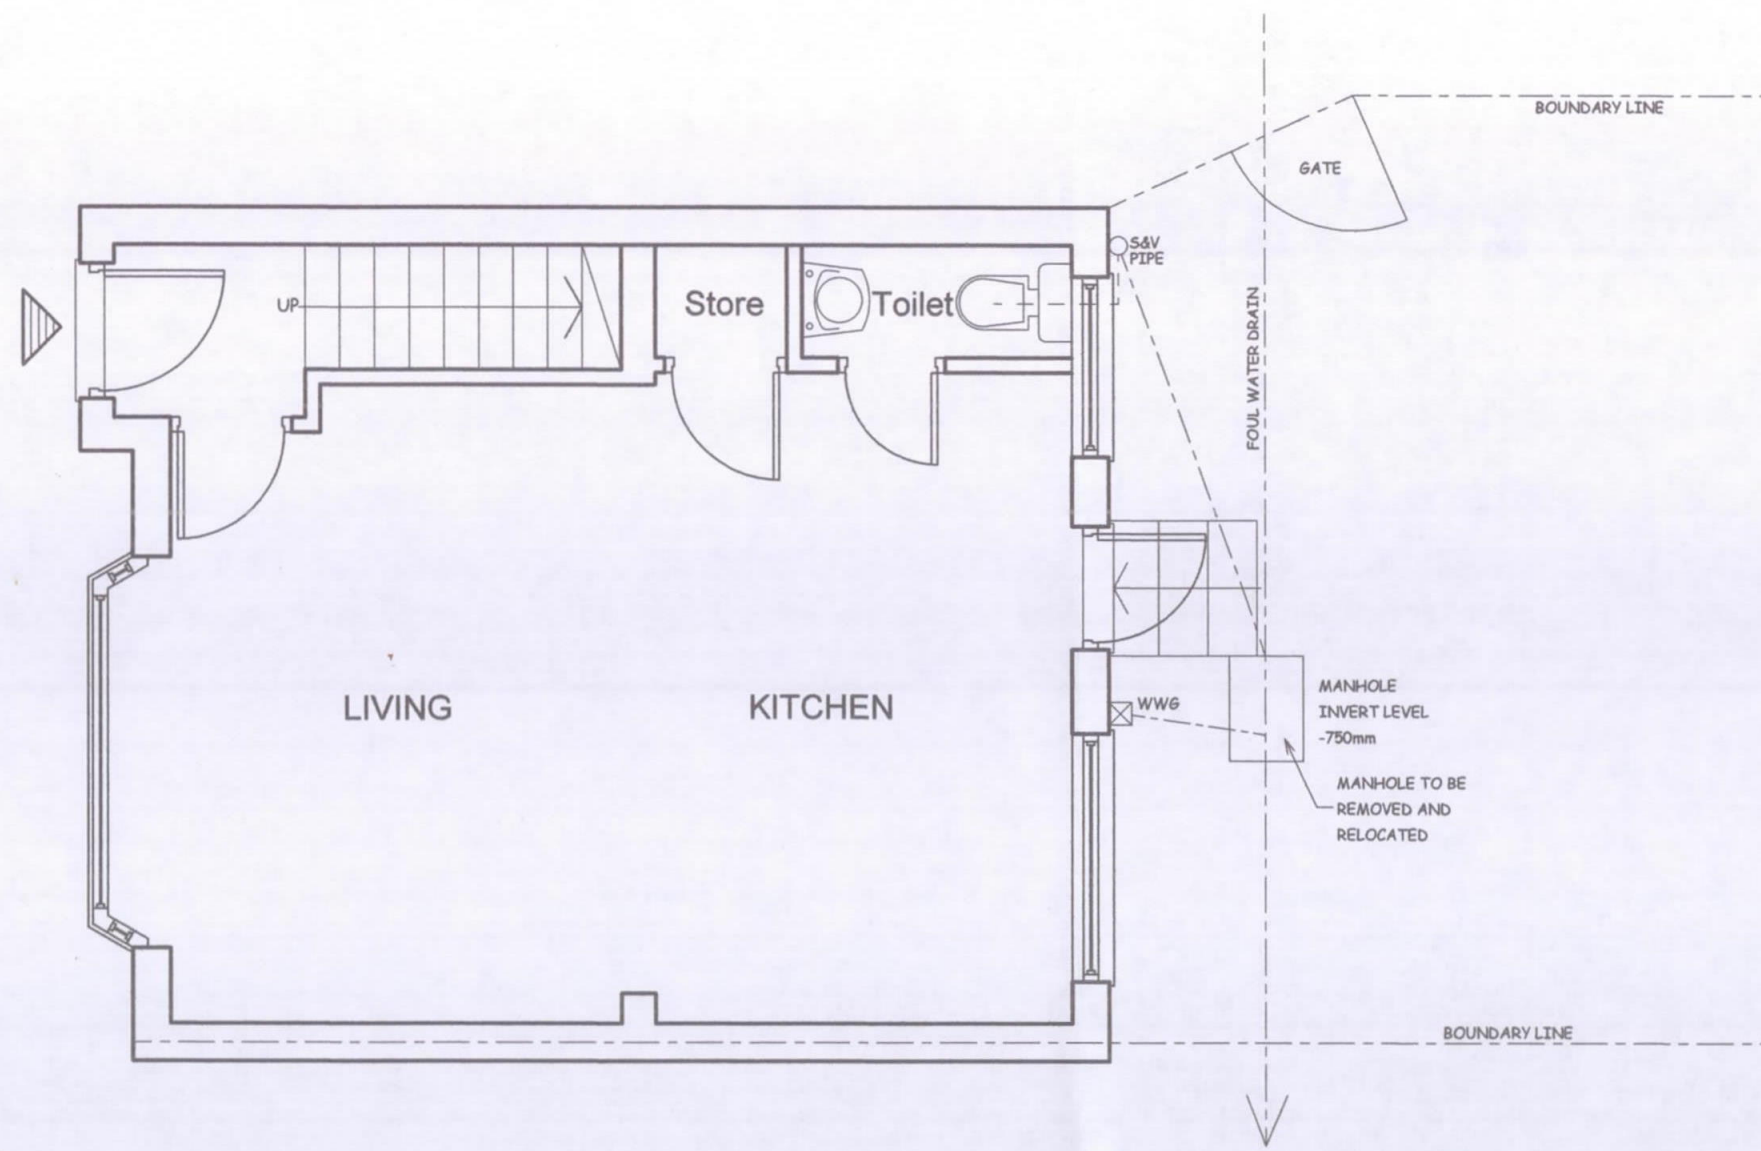


NOTES: ALL DIMENSIONS MUST BE CHECKED ON SITE AND NOT SCALED FROM THIS DRAWING		
A		
REV.	DATE	DESCRIPTION
COPYRIGHT R.P.ARCHITECTURAL SERVICES 39A,NORWICH ROAD NORTHWOOD MIDDLESEX HA6 1ND Tel:07753 659794		
CLIENT:		
JOB TITLE: 27 SNOWDEN AVENUE HILLINGDON UB10 0SD		
DRAWING TITLE EXISTING GROUND FLOOR		
SCALE: 1:50		
DATE:MAR/2020		DRAWN: RPA
DRAWING. NO. RPA/27/SA/201		REV.