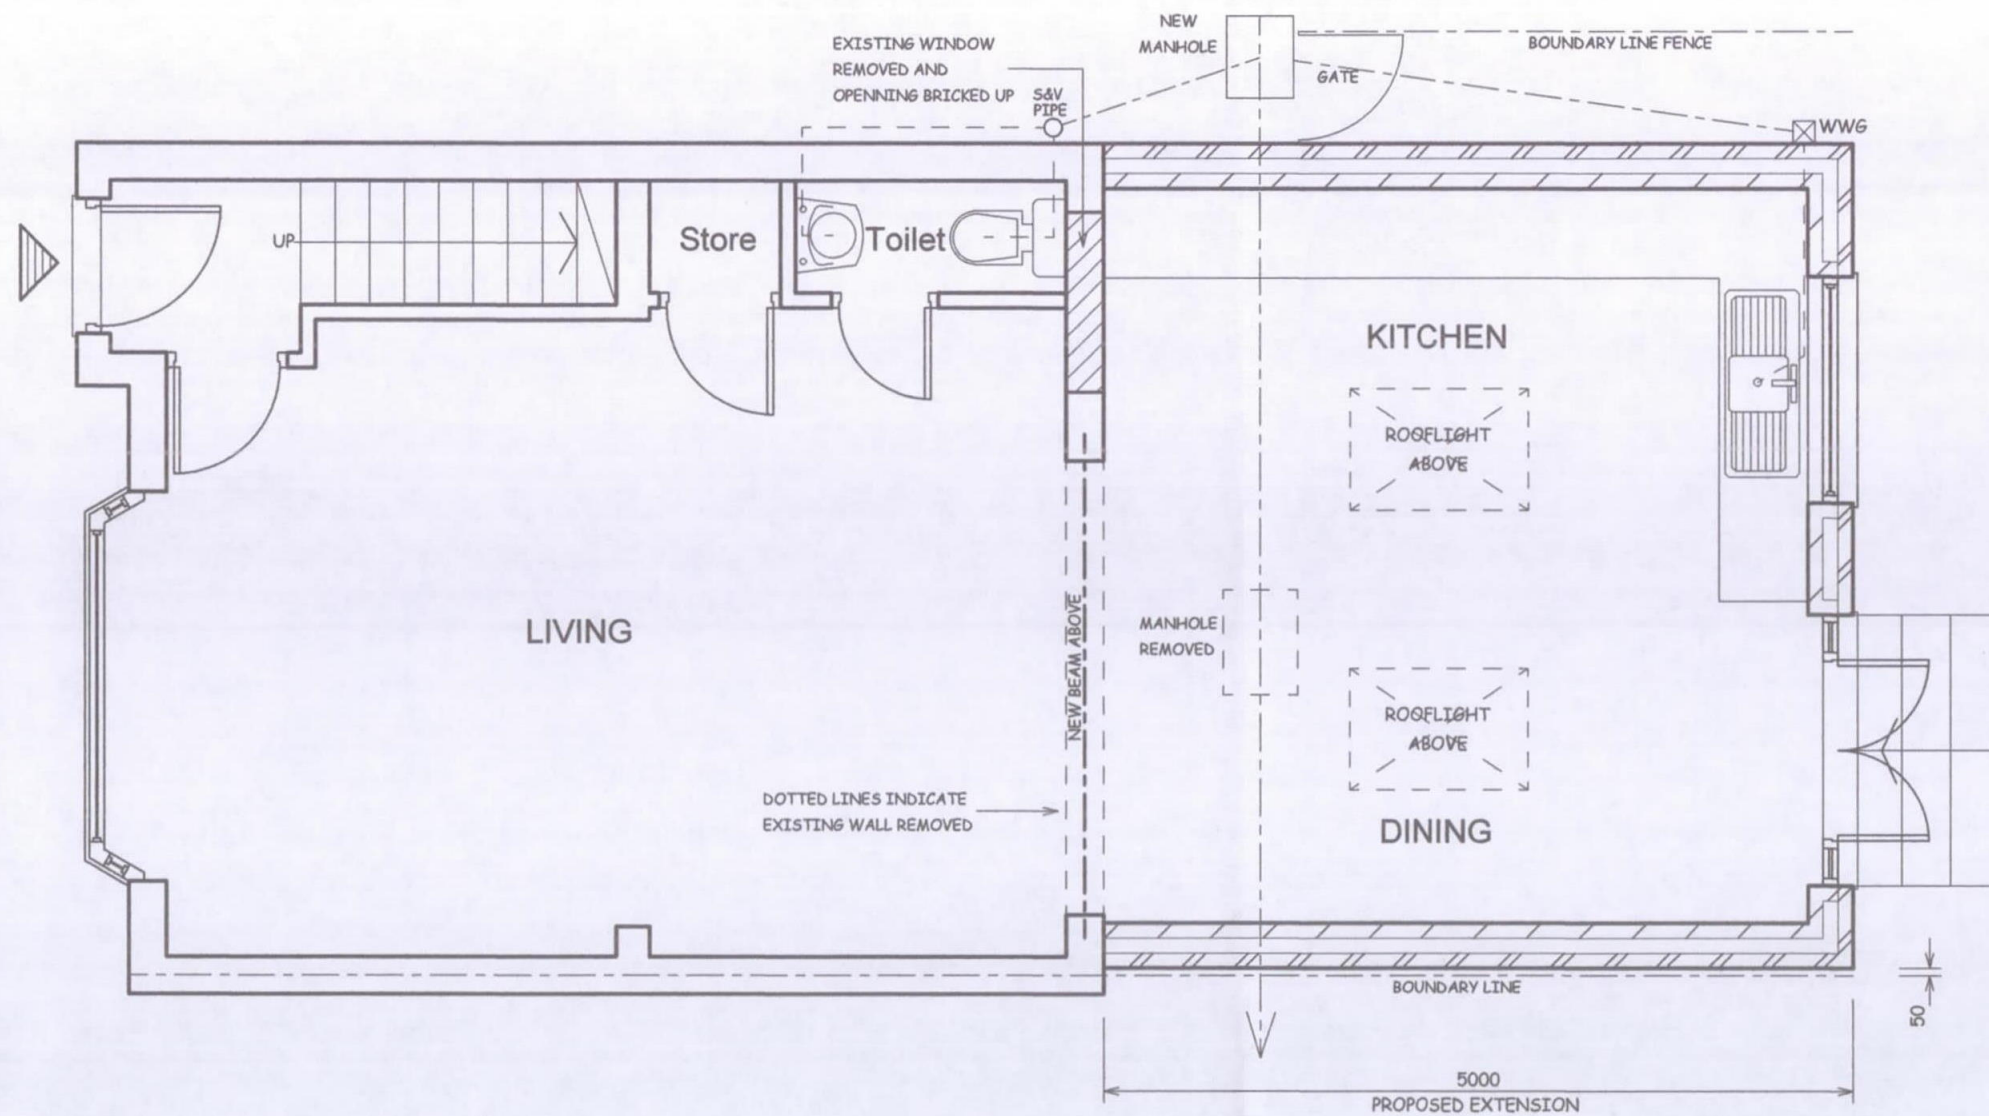


NOTES:
ALL DIMENSIONS MUST BE CHECKED ON SITE AND
NOT SCALED FROM THIS DRAWING

A		
REV.	DATE	DESCRIPTION

COPYRIGHT
R.P.ARCHITECTURAL SERVICES
39A,NORWICH ROAD
NORTHWOOD
MIDDLESEX
HA6 1ND

Tel:07753 659794

CLIENT:

JOB TITLE:

27 SNOWDEN AVENUE
HILLINGDON
UB10 0SD

DRAWING TITLE

PROPOSED GROUND FLOOR

SCALE: 1:50

DATE:MAR/2020

DRAWN: RPA

DRAWING. NO.

RPA/27/SA/202

REV.