
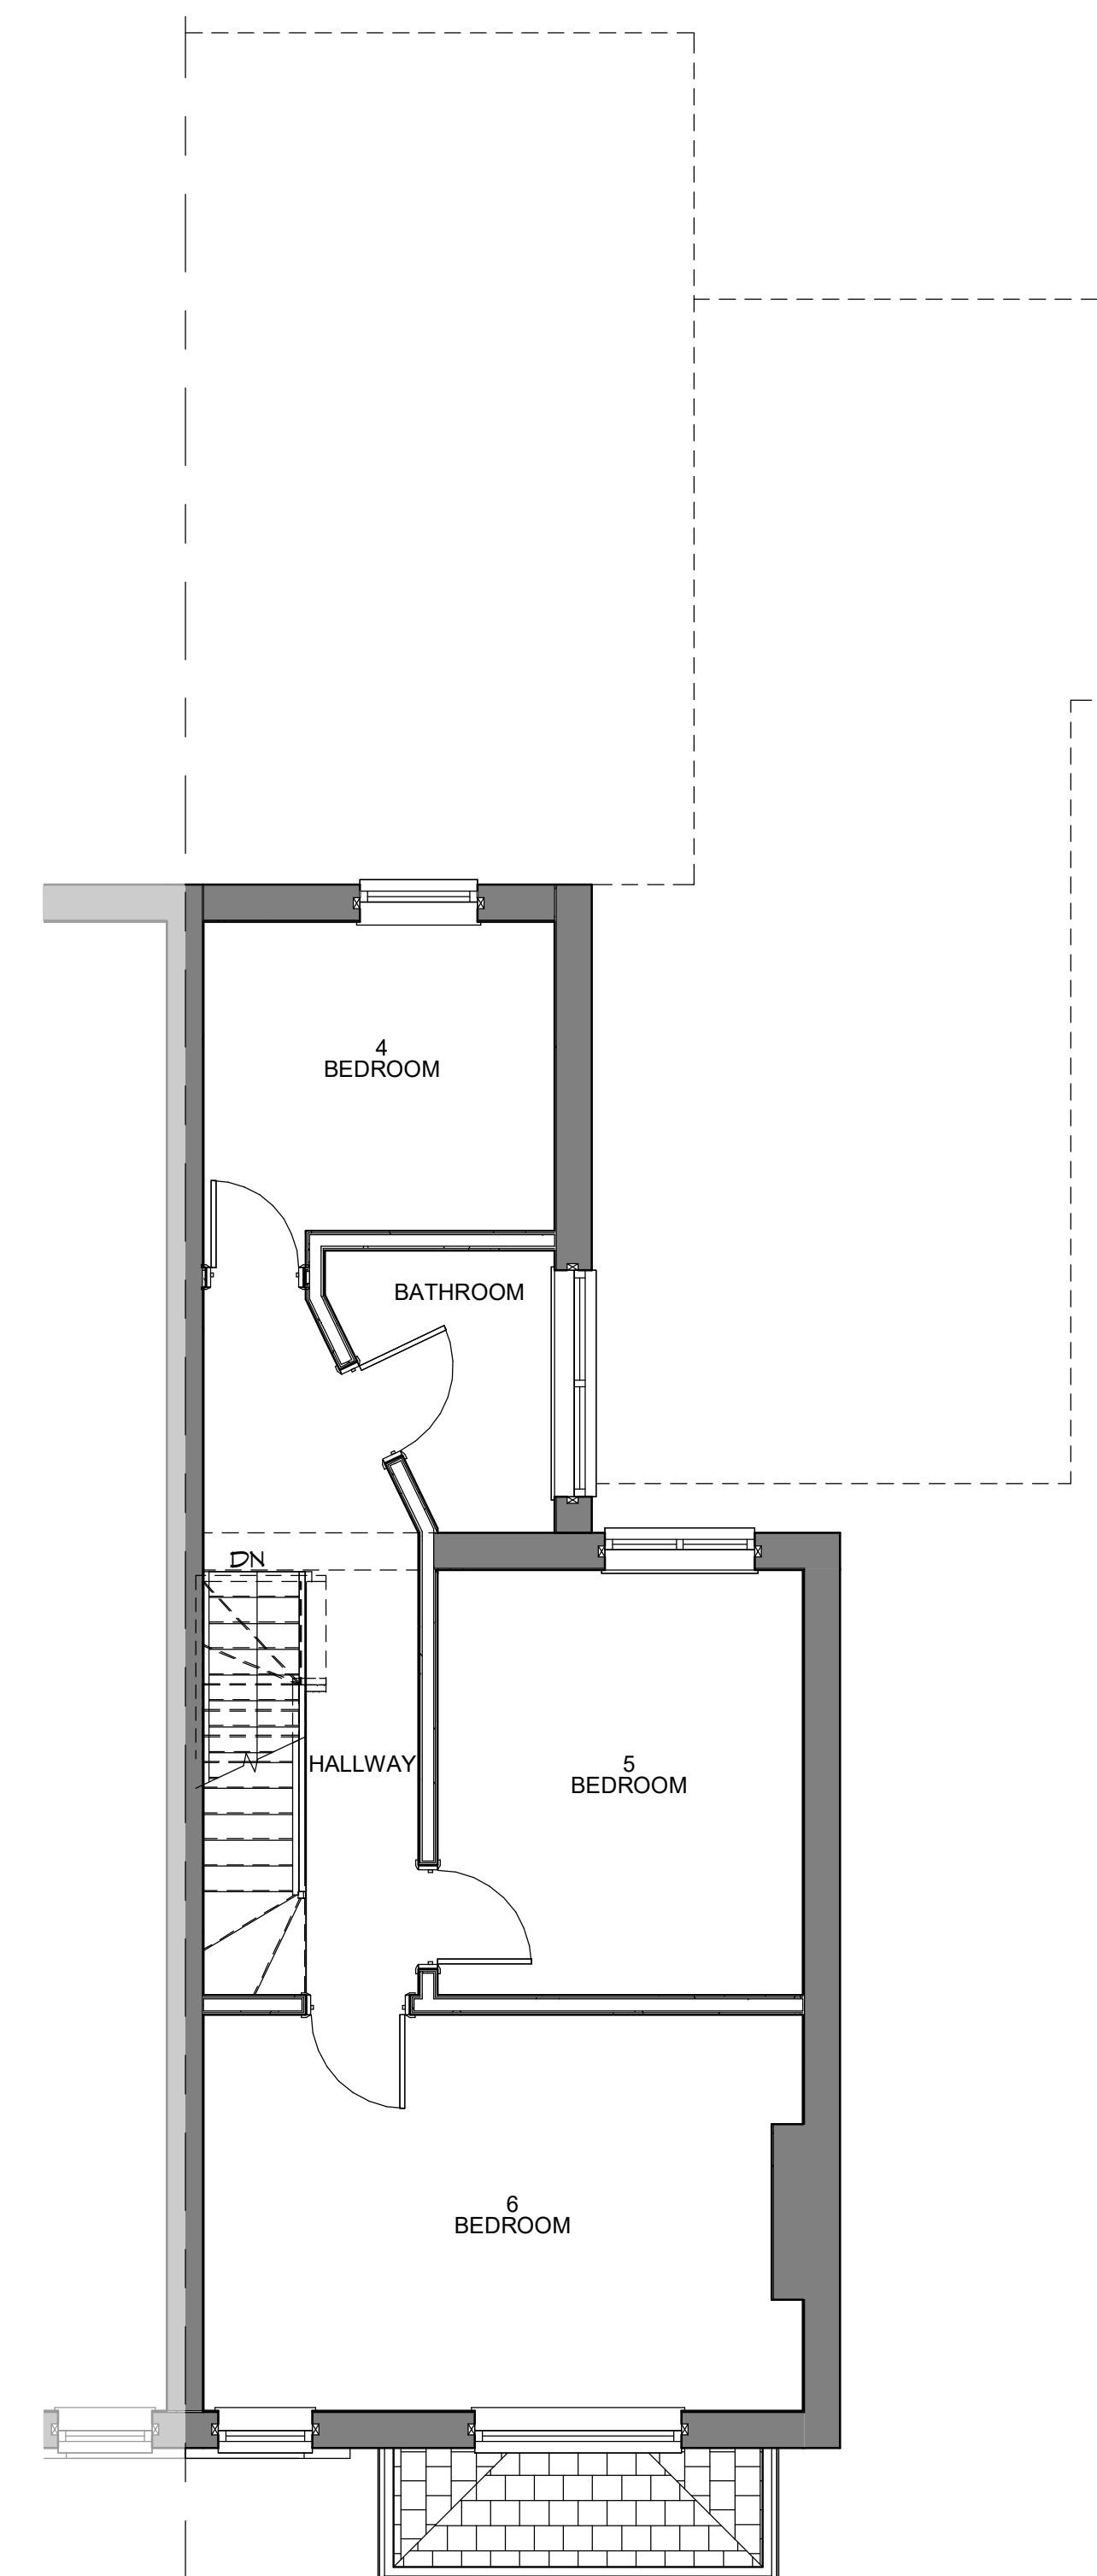
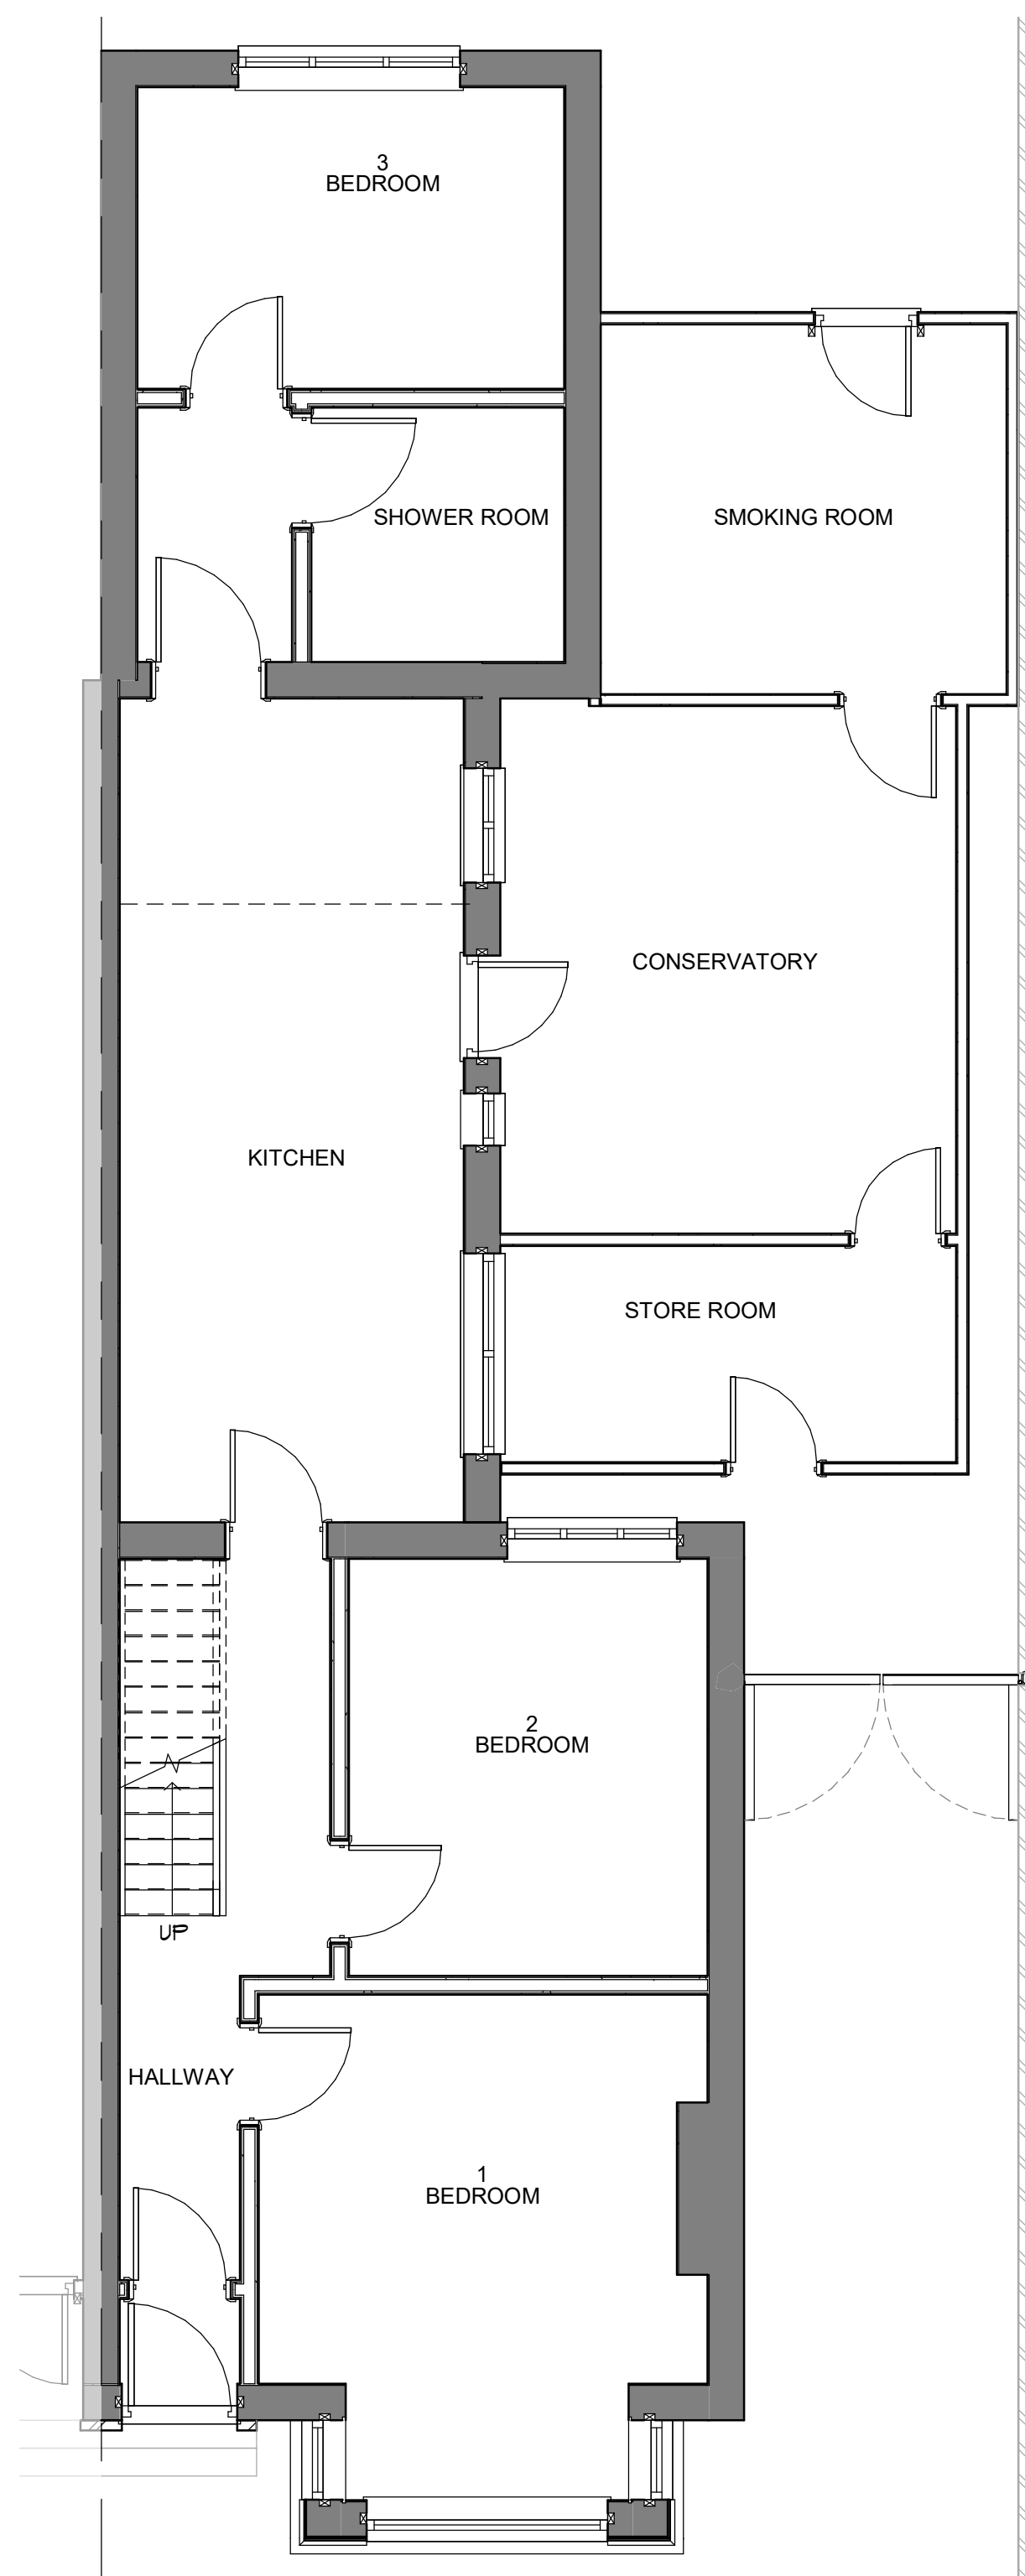
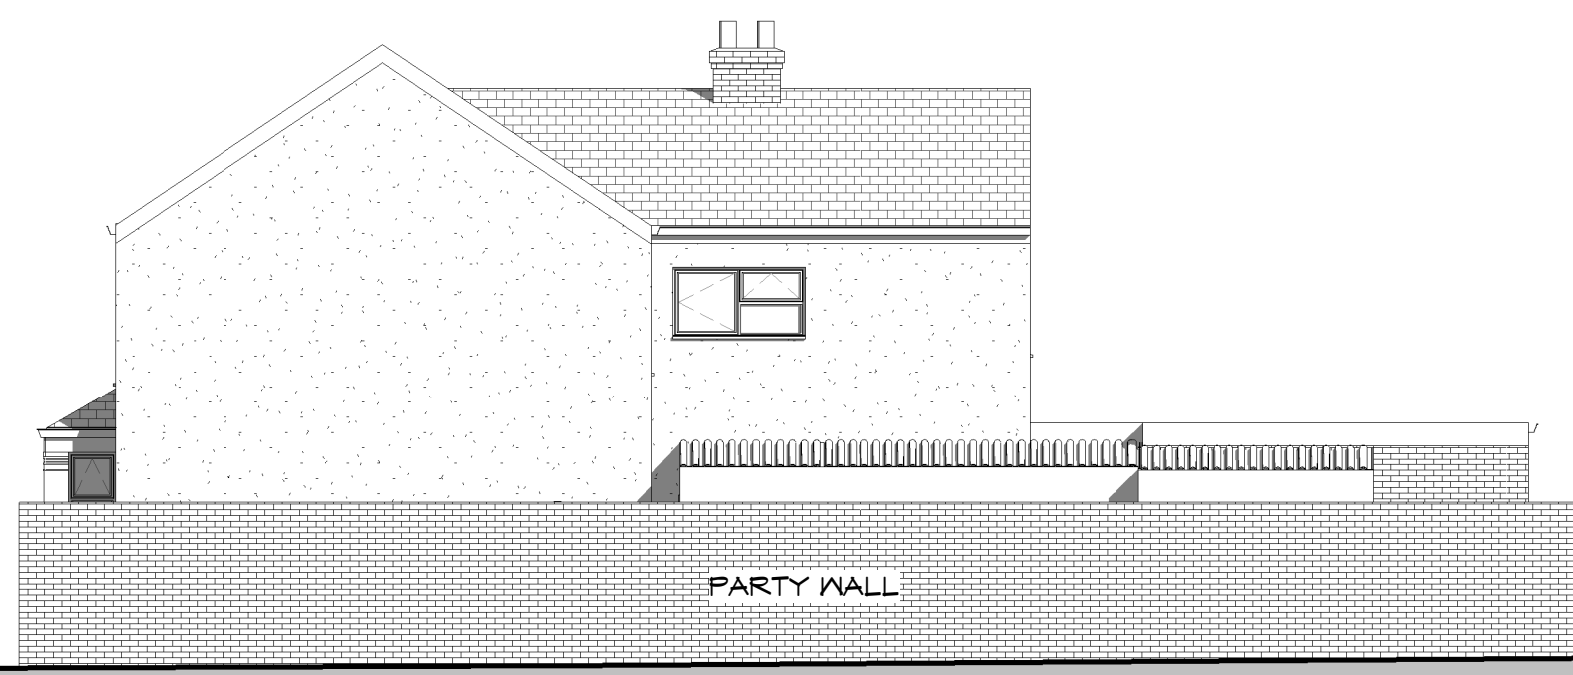


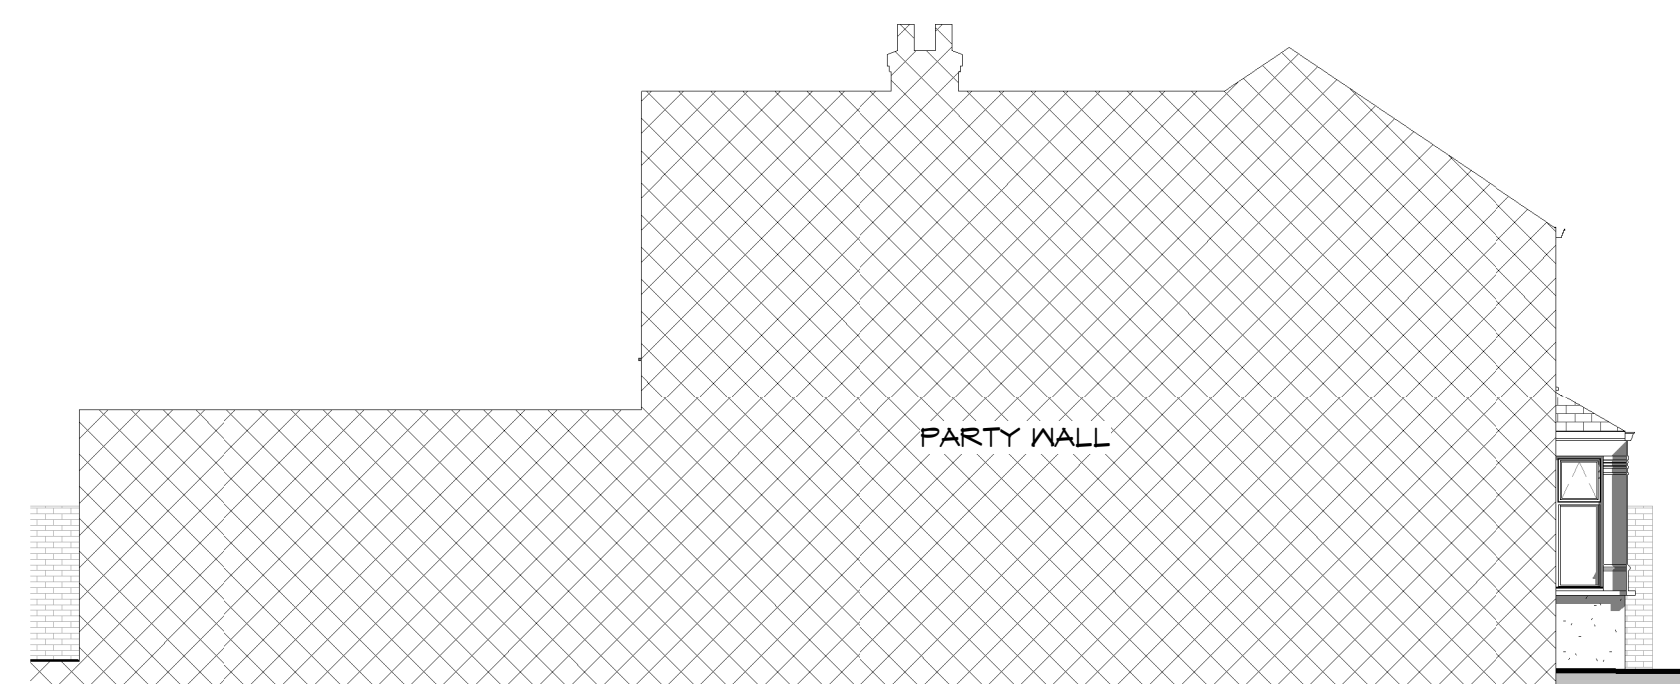

NOTES:

This drawing is to be read in conjunction
with all relevant Architects and Engineers
drawings

Only figured dimensions are to be used for construction

All dimensions are to be verified on site prior to work commencing

[illegible]

246 Station Road

Existing

Project number	2021-027
----------------	----------

Date	04.06.21
------	----------

Drawn by SH

101

Scale @ A1	As indicated
------------	--------------

