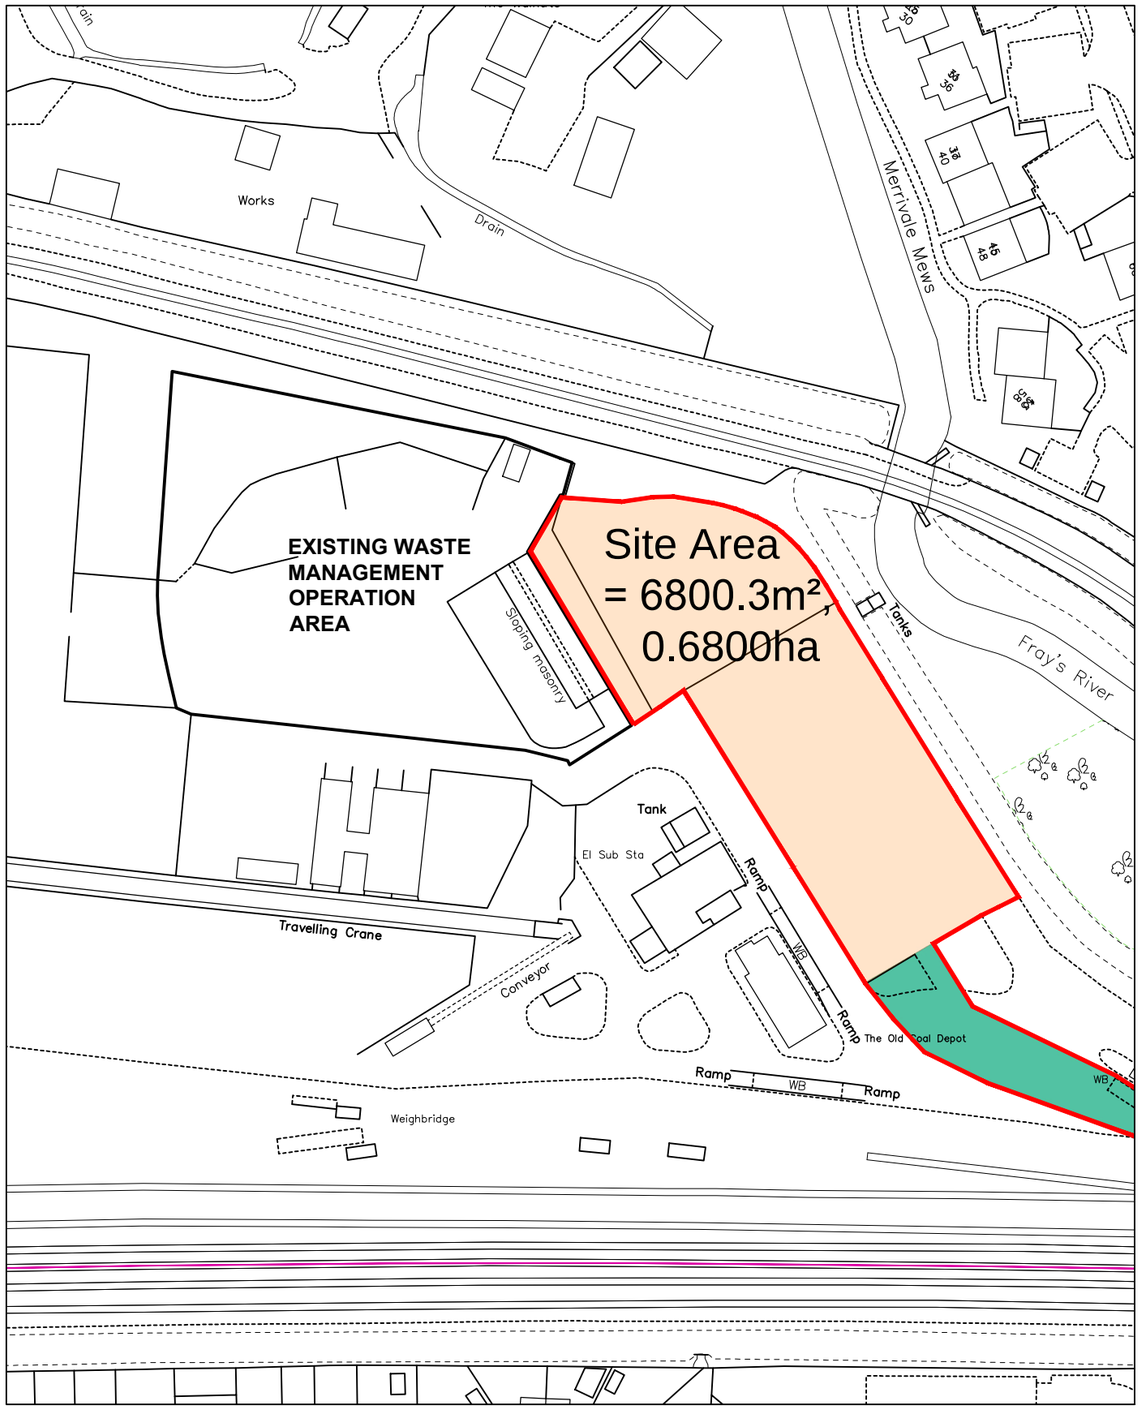

Location Plan

0 25 50 75 100 125m

Scale 1:1250

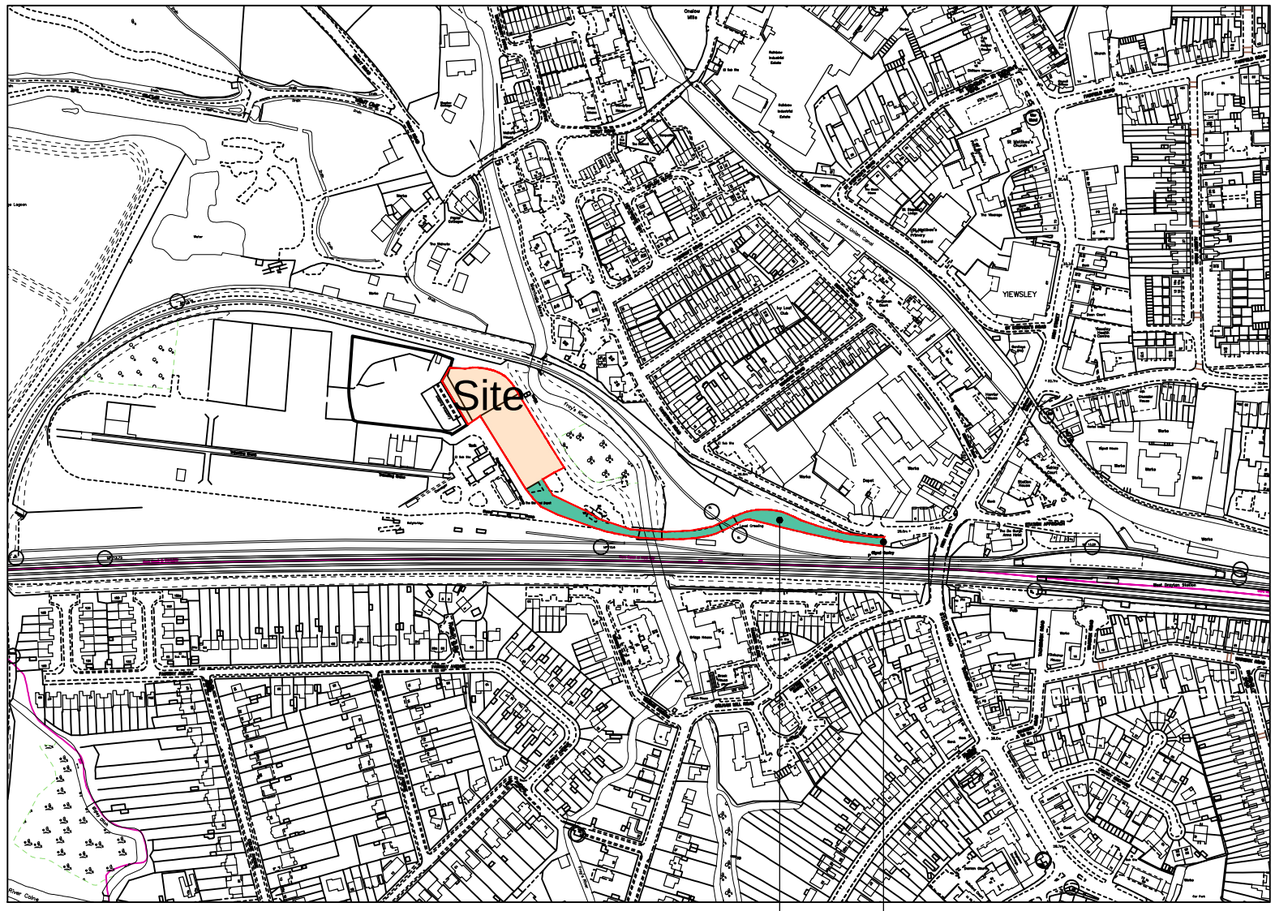

Location Plan

access road

access road entrance

0 100 200 300 400 500m

Scale 1:5000

N

Rev	Revision notes	Initials	Date
.		.	.

HILLINGDON LONDON

RESIDENTS SERVICES
CAPITAL PROGRAMME & PLANNED WORKS
2E/10, CIVIC CENTRE, UXBRIDGE, UB8 1UW
Tel: 01895 250 111 Fax: 01895 277 224

PROJECT
Household Waste and Recycling Centre
Old Coal Depot Site, Tavistock Road,
West Drayton

DESCRIPTION
Location Plans Drawing

SCALE	DRAWN BY	CHECKED BY	DATE
AS SHOWN@A3	DB		JUN 2019

DRAWING No. 2019/D/278/P/01

REV.