


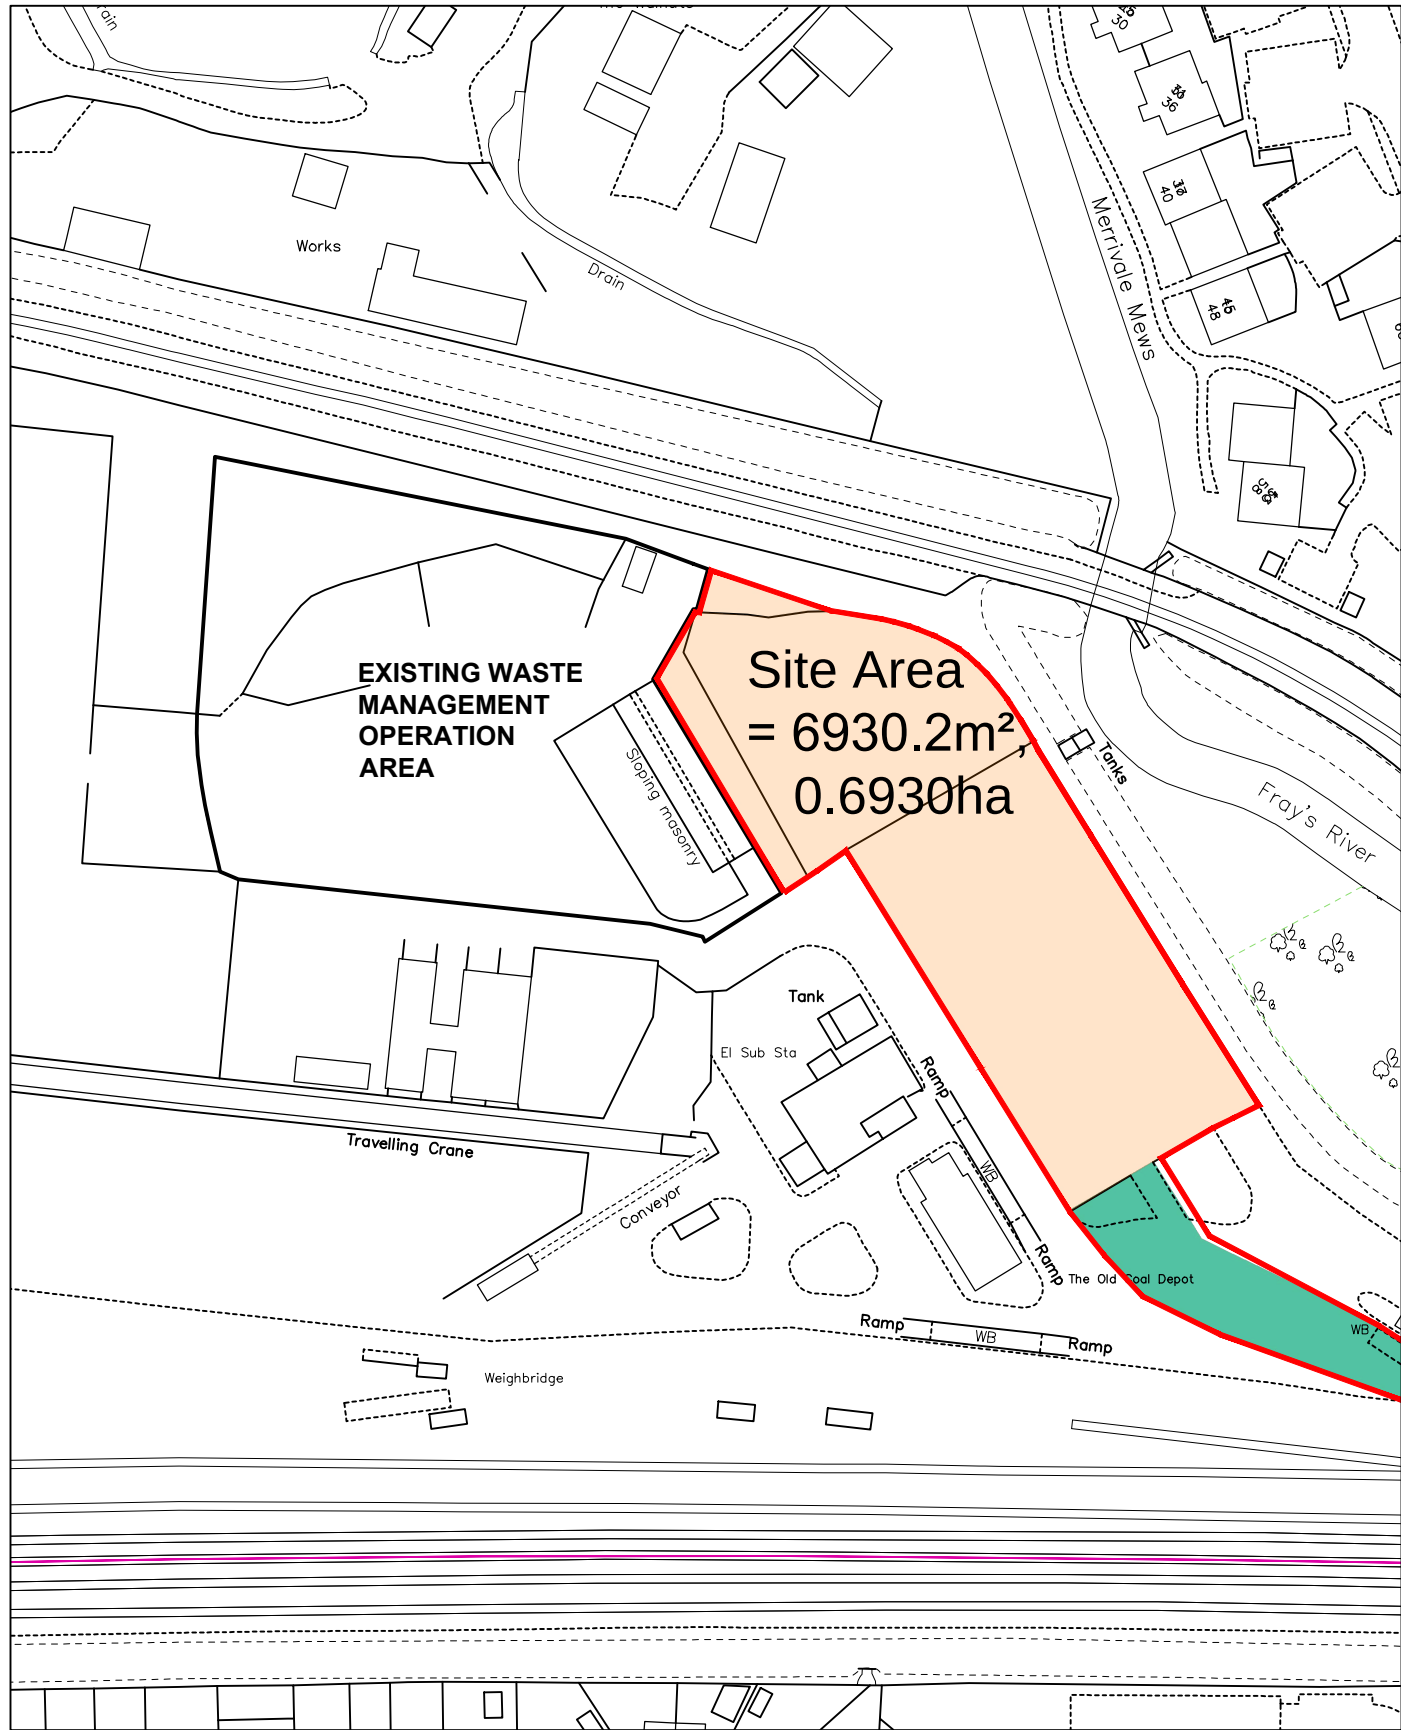


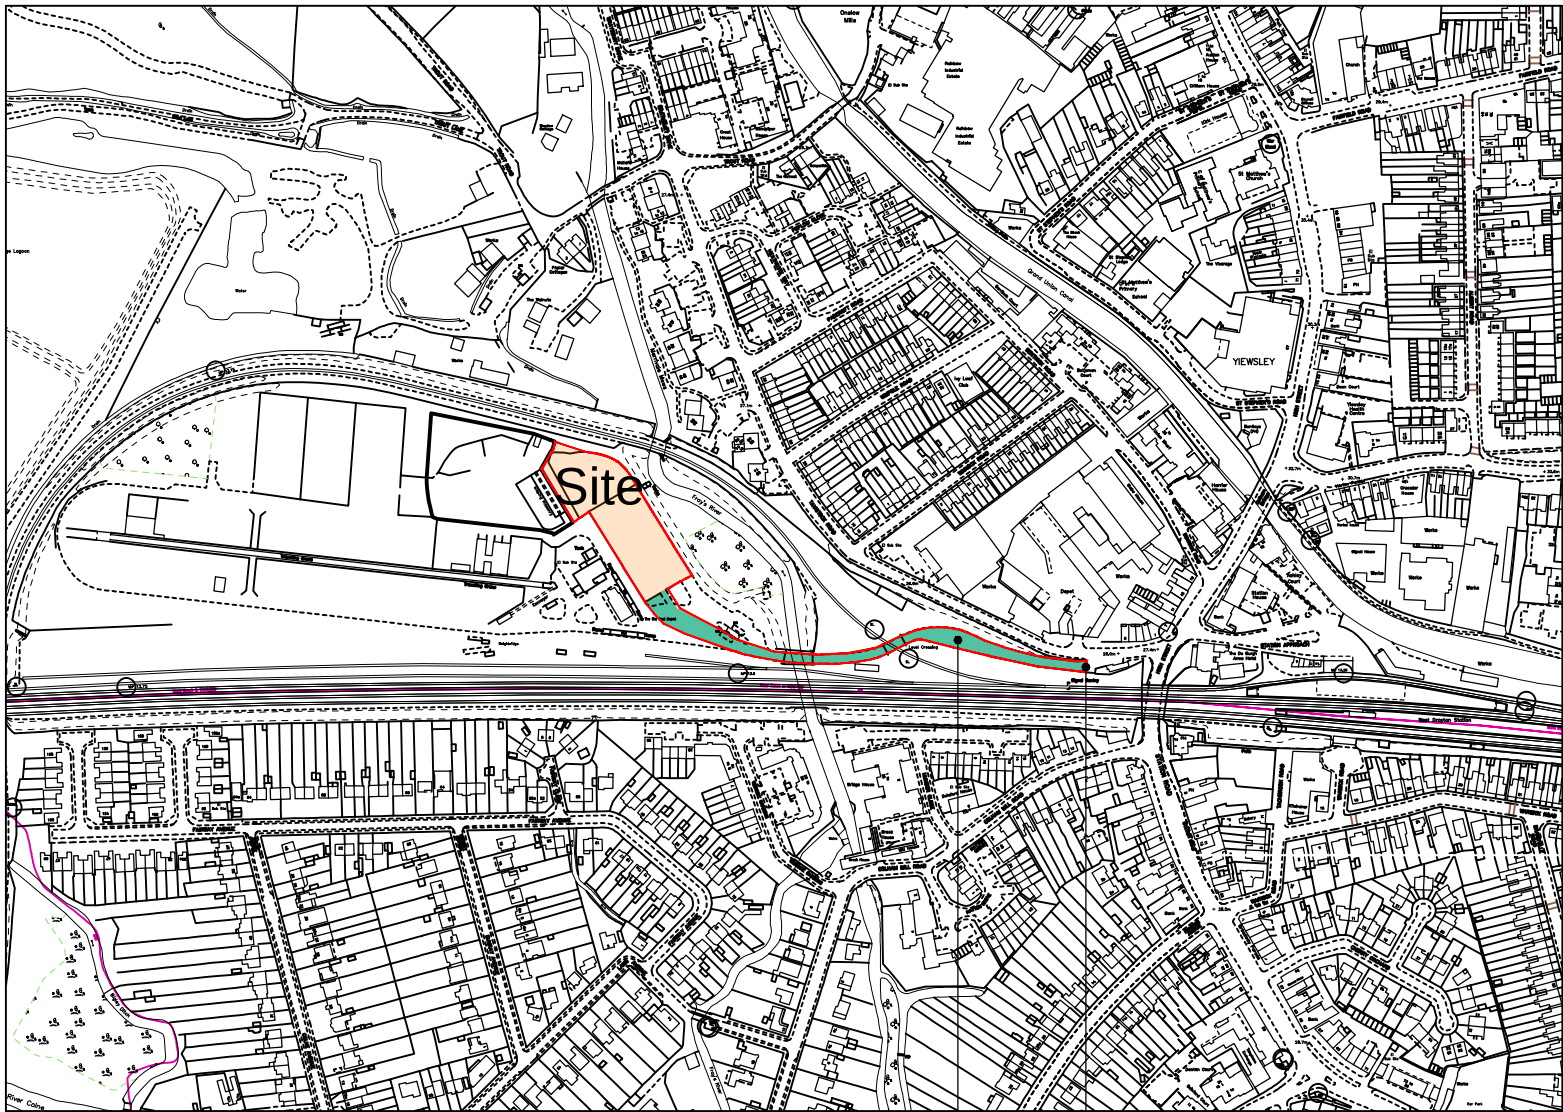

Location Plan

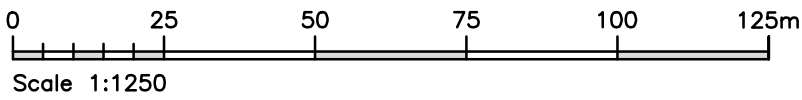

Location Plan

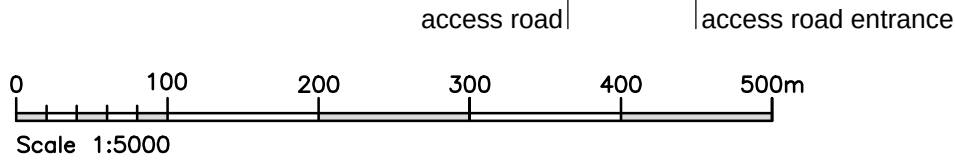

A	Site site boundary increased nominally.	DB	22.07.19
Rev	Revision notes	Initials	Date
 RESIDENTS SERVICES CAPITAL PROGRAMME & PLANNED WORKS 2E/10, CIVIC CENTRE, UXBRIDGE, UB8 1UW Tel: 01895 250 111 Fax: 01895 277 224			
PROJECT Household Waste and Recycling Centre Old Coal Depot Site, Tavistock Road, West Drayton			
DESCRIPTION Location Plans Drawing			
SCALE AS SHOWN@A3	DRAWN BY DB	CHECKED BY	DATE JUN 2019
DRAWING No. 2019/D/278/P/01	REV. A		