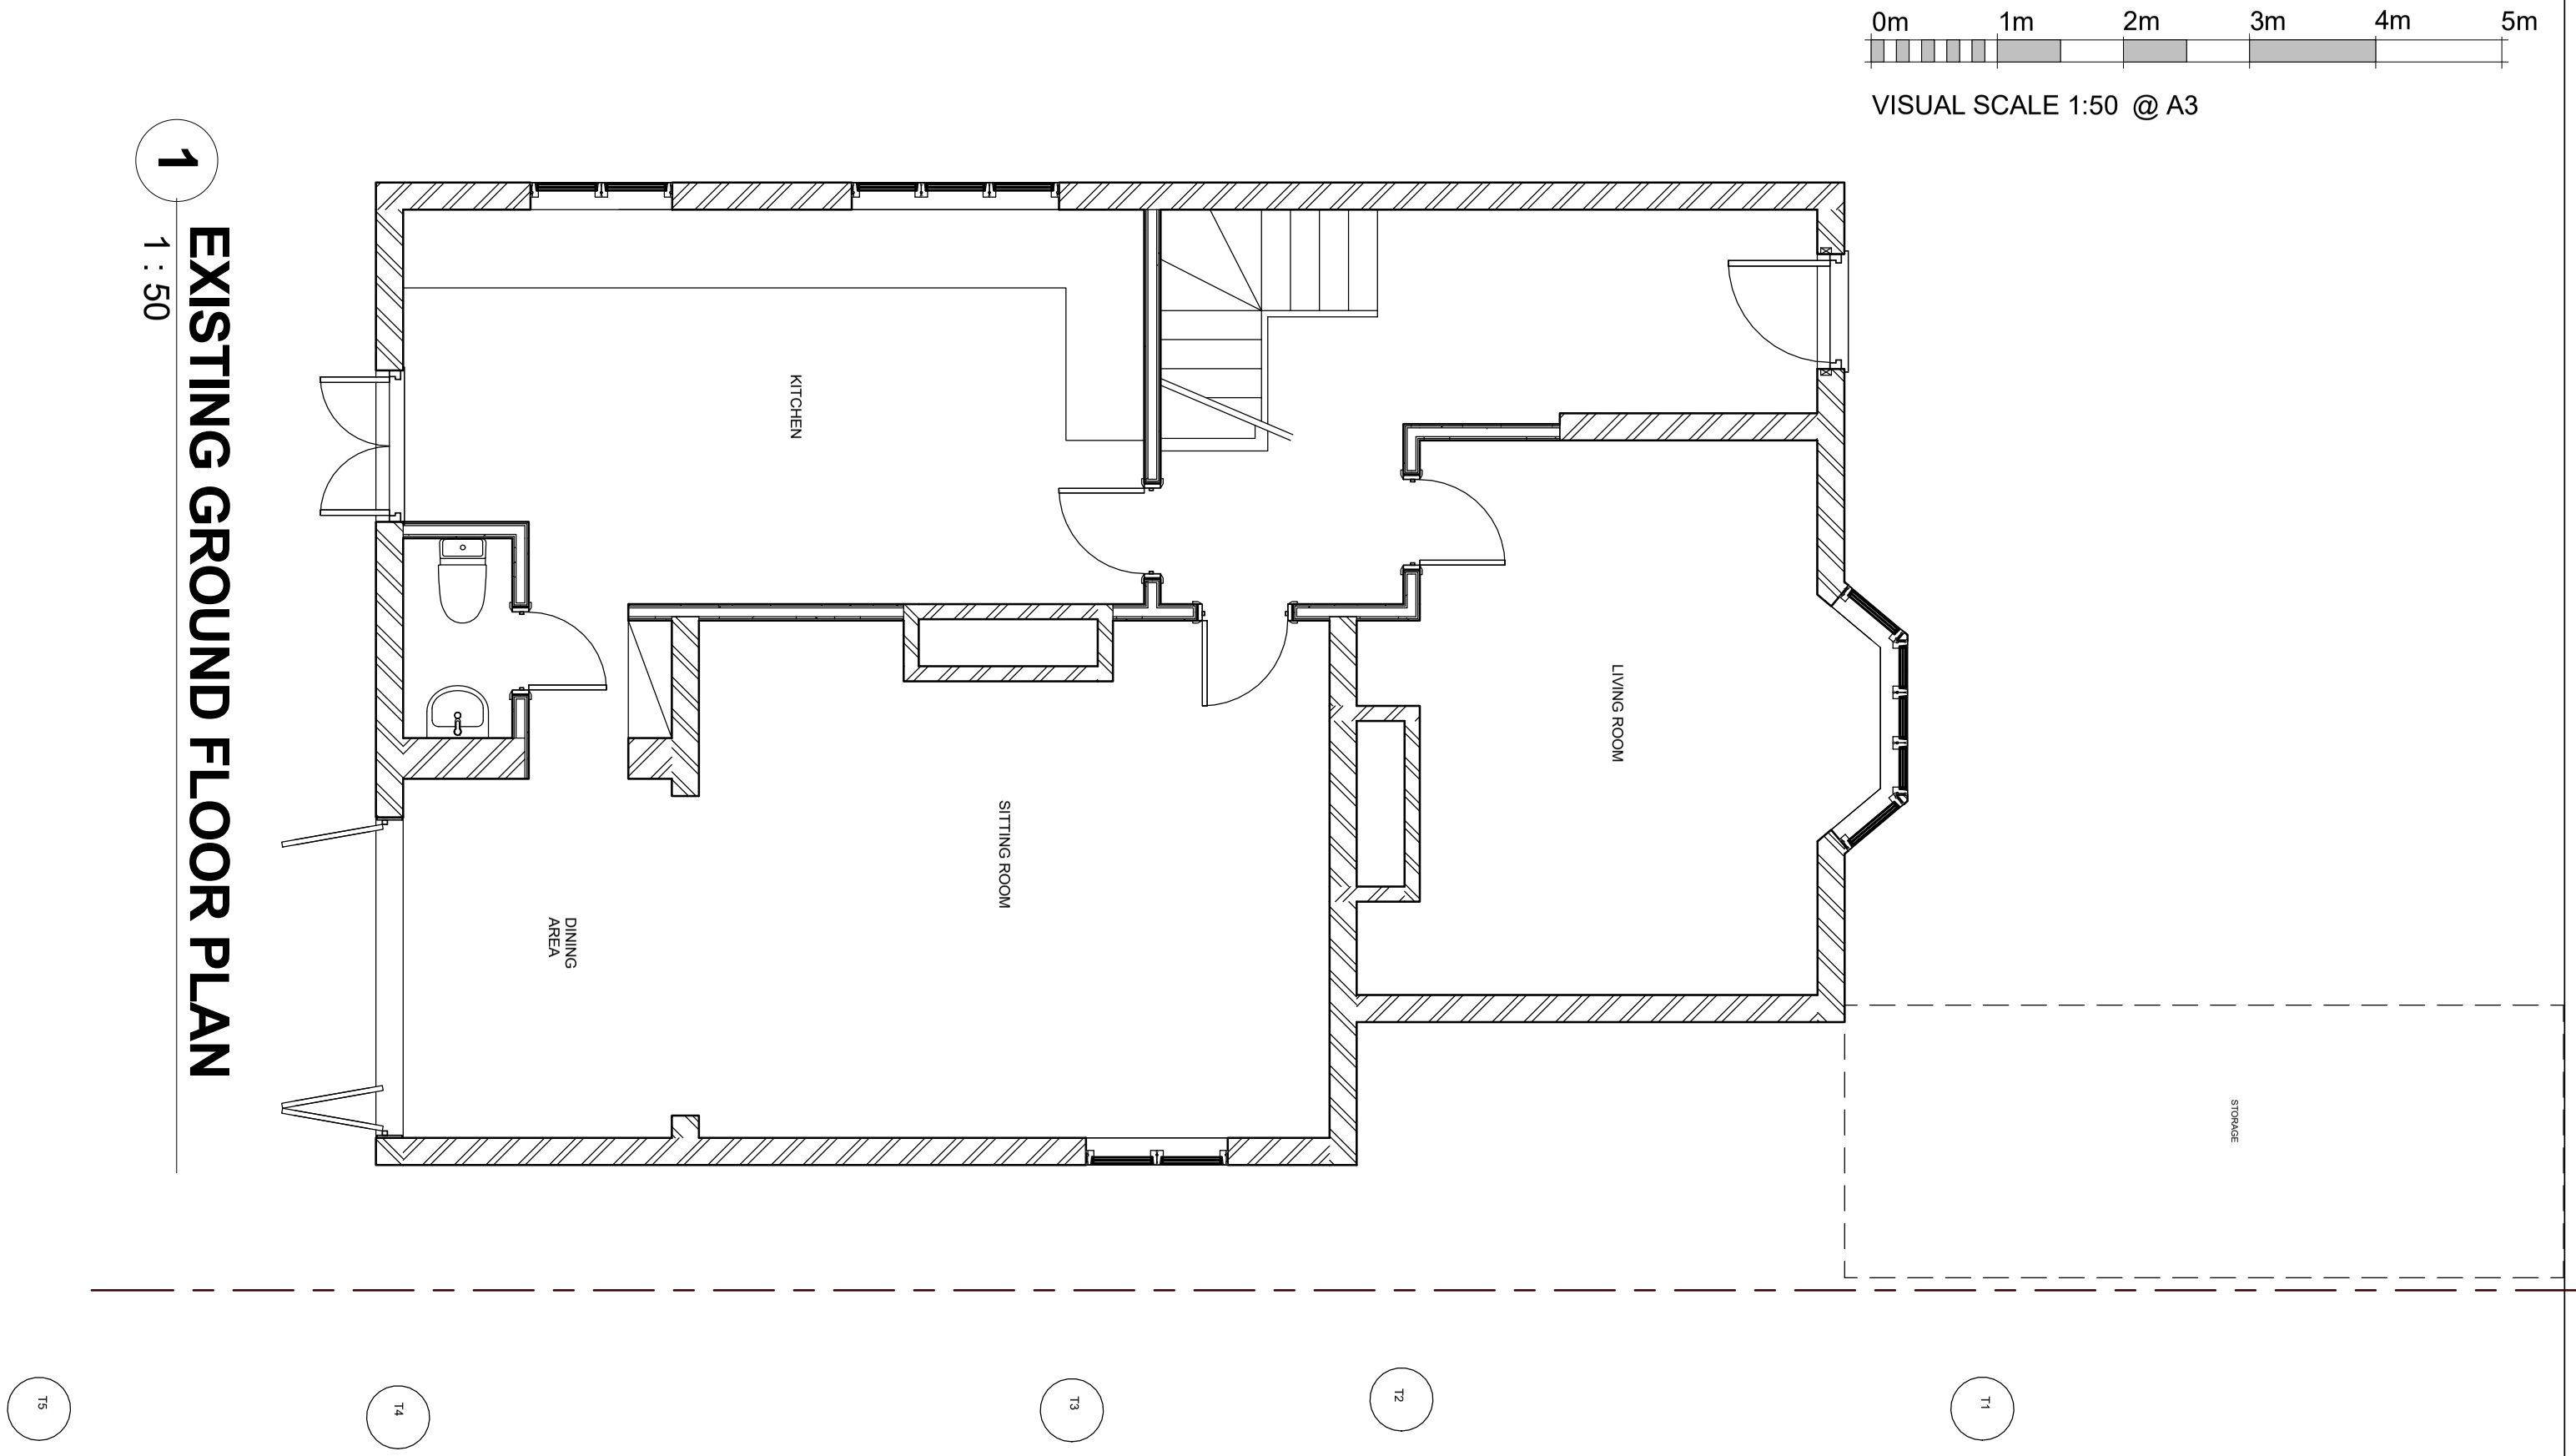

1 EXISTING GROUND FLOOR PLAN
1 : 50

Just Extend Your House Ltd

Tel.: 0208-78-52-963
Mob.: 078-41-14-25-61
www.justextendyourhouse.co.uk
info@justextendyourhouse.co.uk

NOTE:
These drawings must be read in conjunction with Building Control Regulation details and structural calculation.
All dimensions to be confirmed on site.

Project Name

16 WOOD LANE
RUISLIP
HA4 6EX

EXISTING GROUND FLOOR PLAN

Project number	523-PL-G
Date	26/11/2019
Drawn by	MAL KURZOWNIK
Scale	1 : 50

A101

26/11/2019 14:22:26

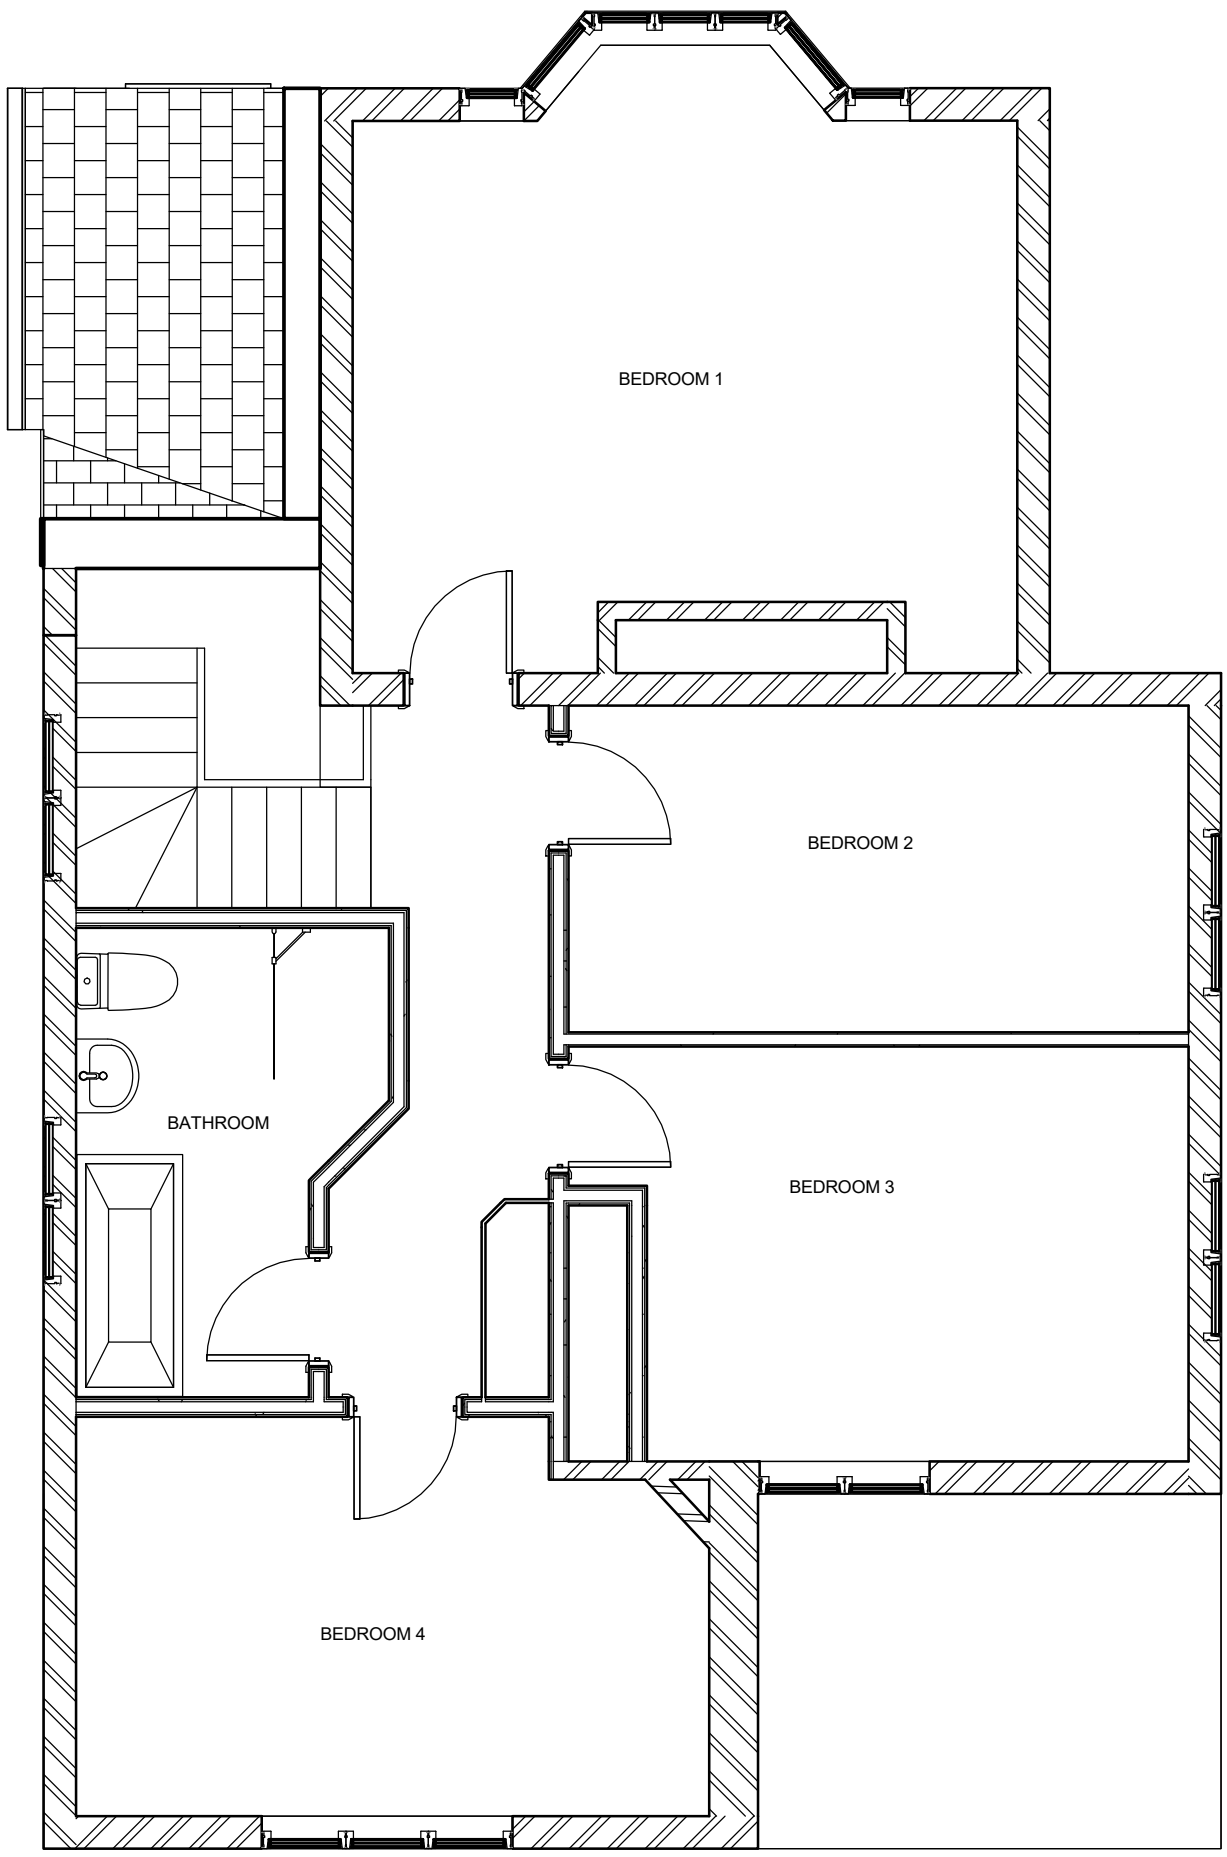

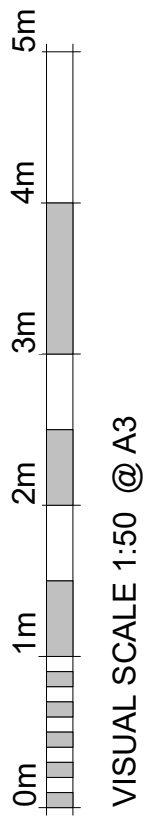

VISUAL SCALE 1:50 @ A3

1 EXISTING FIRST FLOOR PLAN

1 : 50

EXISTING FIRST FLOOR PLAN

Project number	523-PL-G
Date	26/11/2019
Drawn by	MAL KURZOWNIK

A102

Scale 1 : 50

Project Name

16 WOOD LANE
RUISLIP
HA4 6EX

NOTE:
These drawings must be read in conjunction with Building Control Regulation details and structural calculation.
All dimensions to be confirmed on site.

Just Extend Your House Ltd
Tel.: 0208-78-52-963
Mob.: 078-41-14-25-61
www.justextendyourhouse.co.uk
info@justextendyourhouse.co.uk

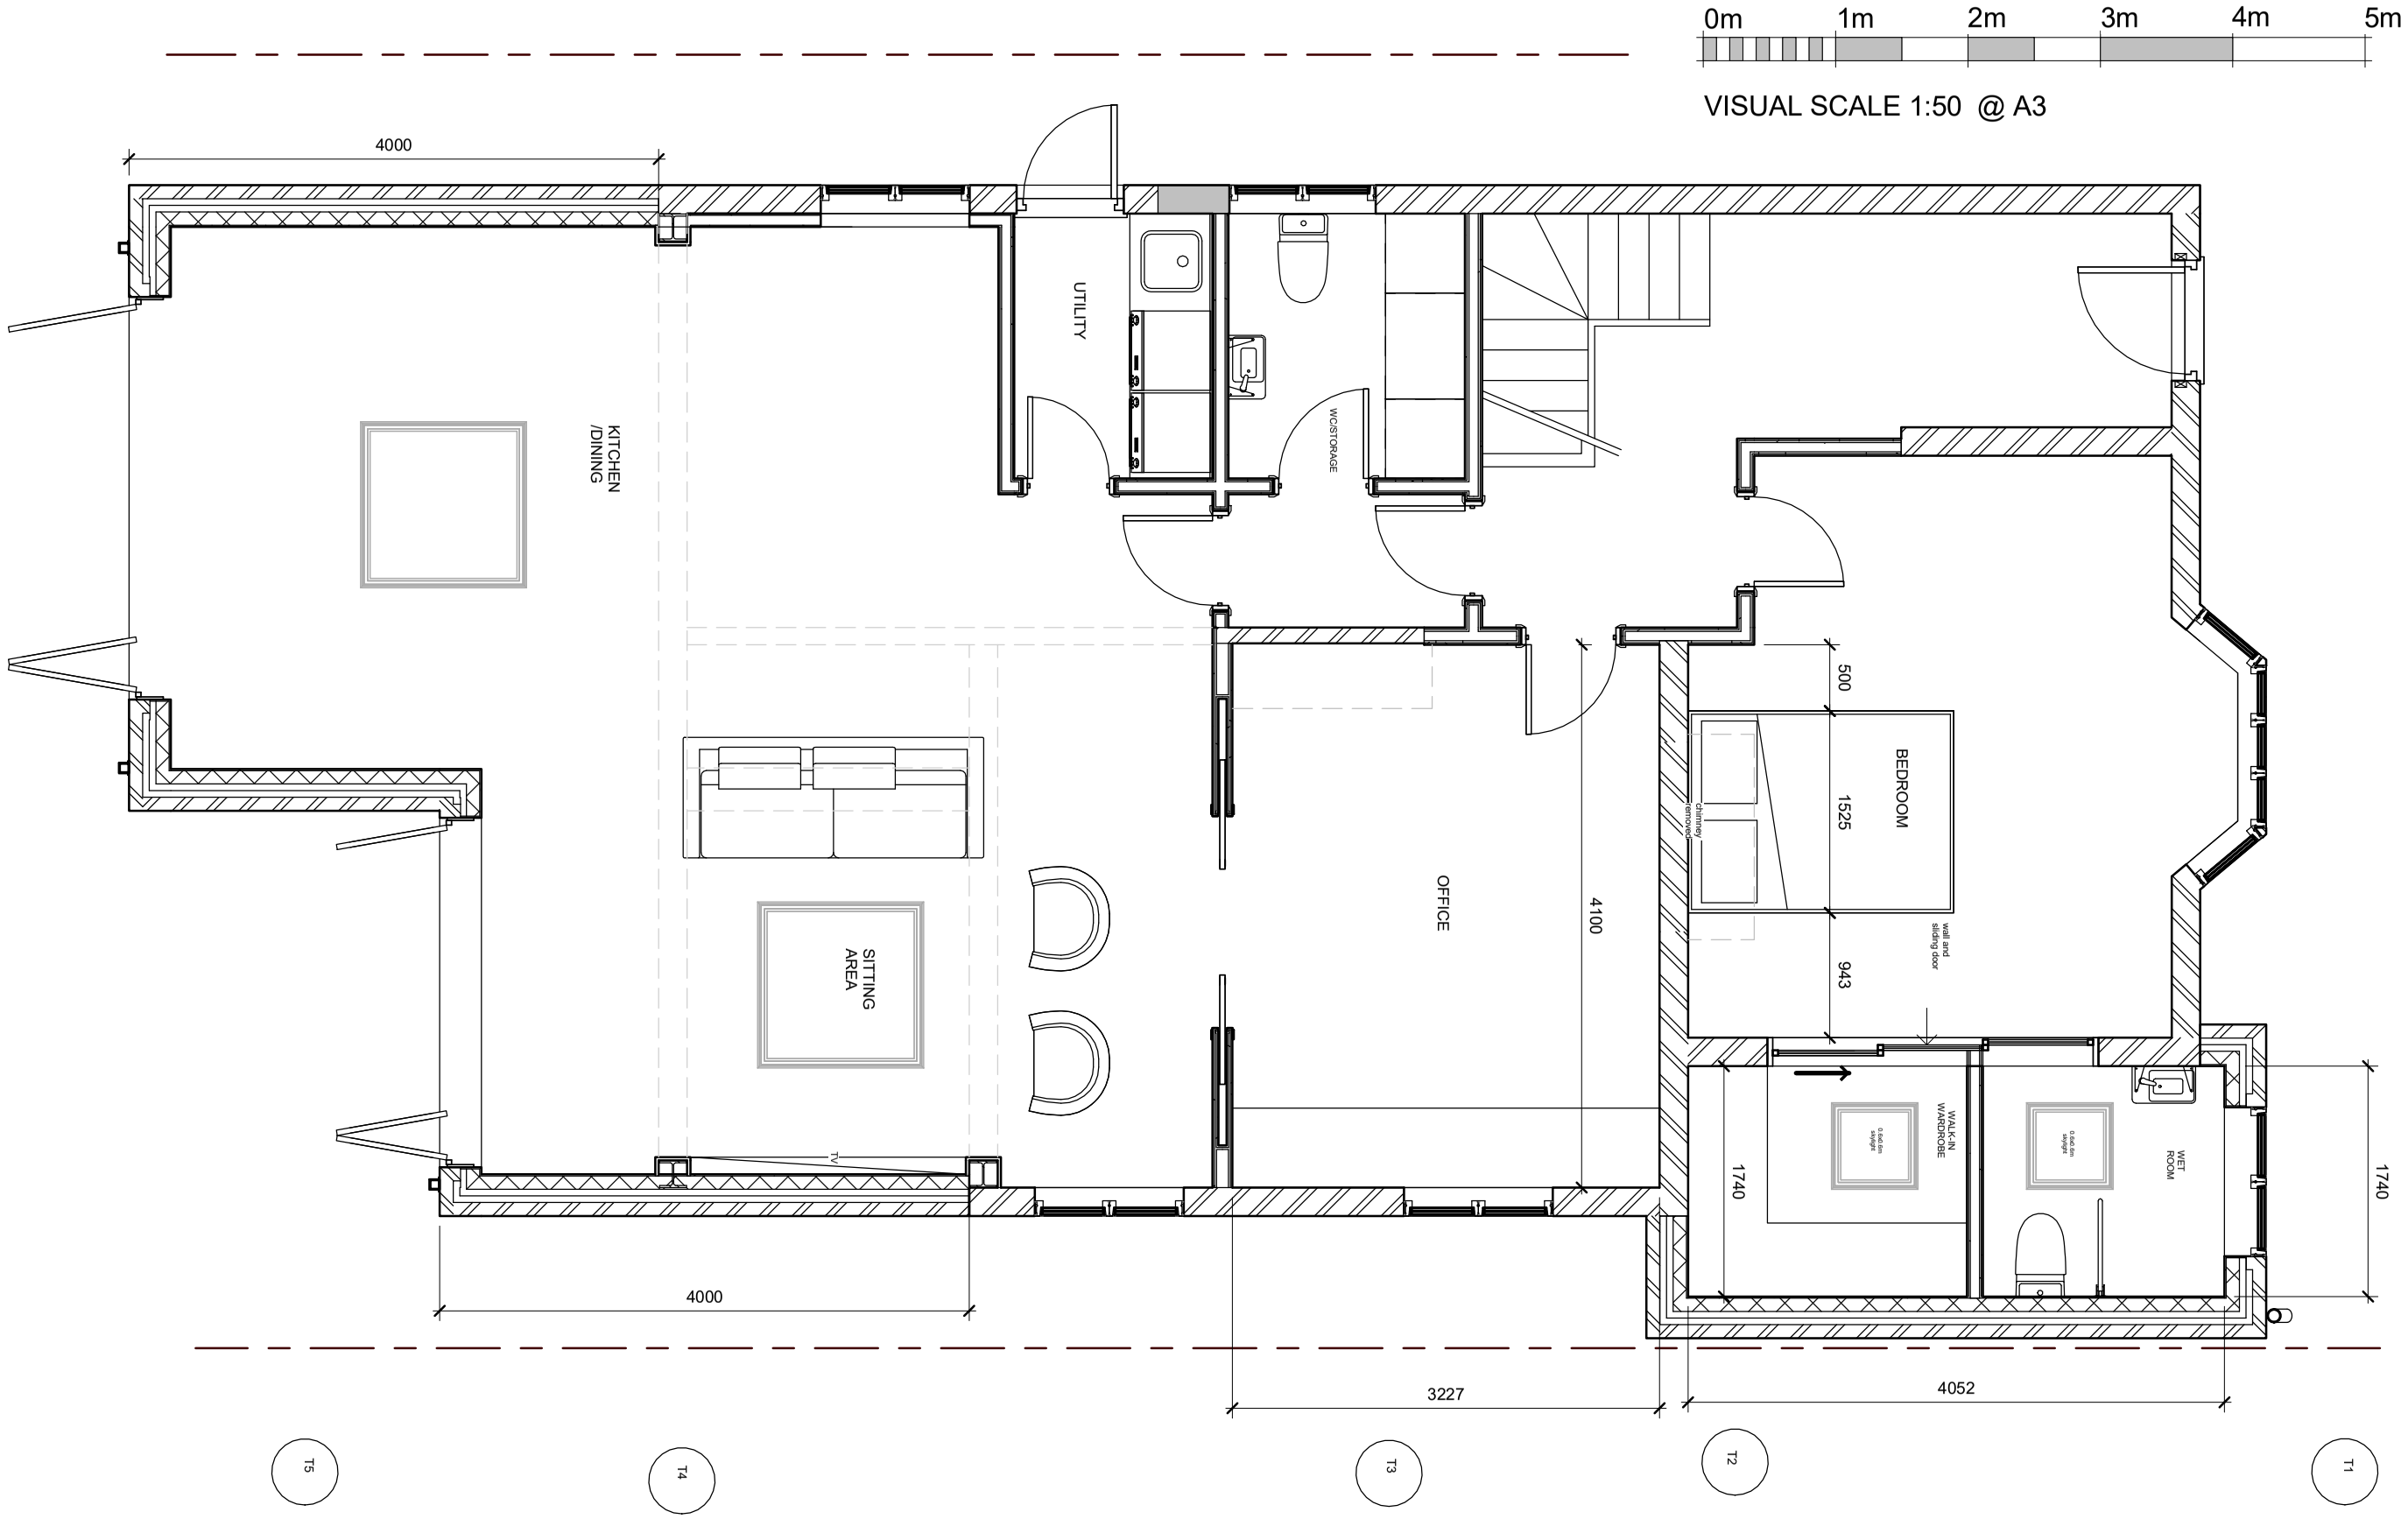

1 PROPOSED GROUND FLOOR PLAN

1 : 50

Just Extend Your House Ltd

Tel.: 0208-78-52-963
Mob.: 078-41-14-25-61
www.justextendyourhouse.co.uk
info@justextendyourhouse.co.uk

NOTE:
These drawings must be read in conjunction with Building Control Regulation details and structural calculation.
All dimensions to be confirmed on site.

Project Name

16 WOOD LANE
RUISLIP
HA4 6EX

PROPOSED GROUND FLOOR PLAN

Project number	523-PL-G
Date	26/11/2019
Drawn by	MAL KURZOWNIK
Scale	1 : 50

A104

26/11/2019 14:22:27

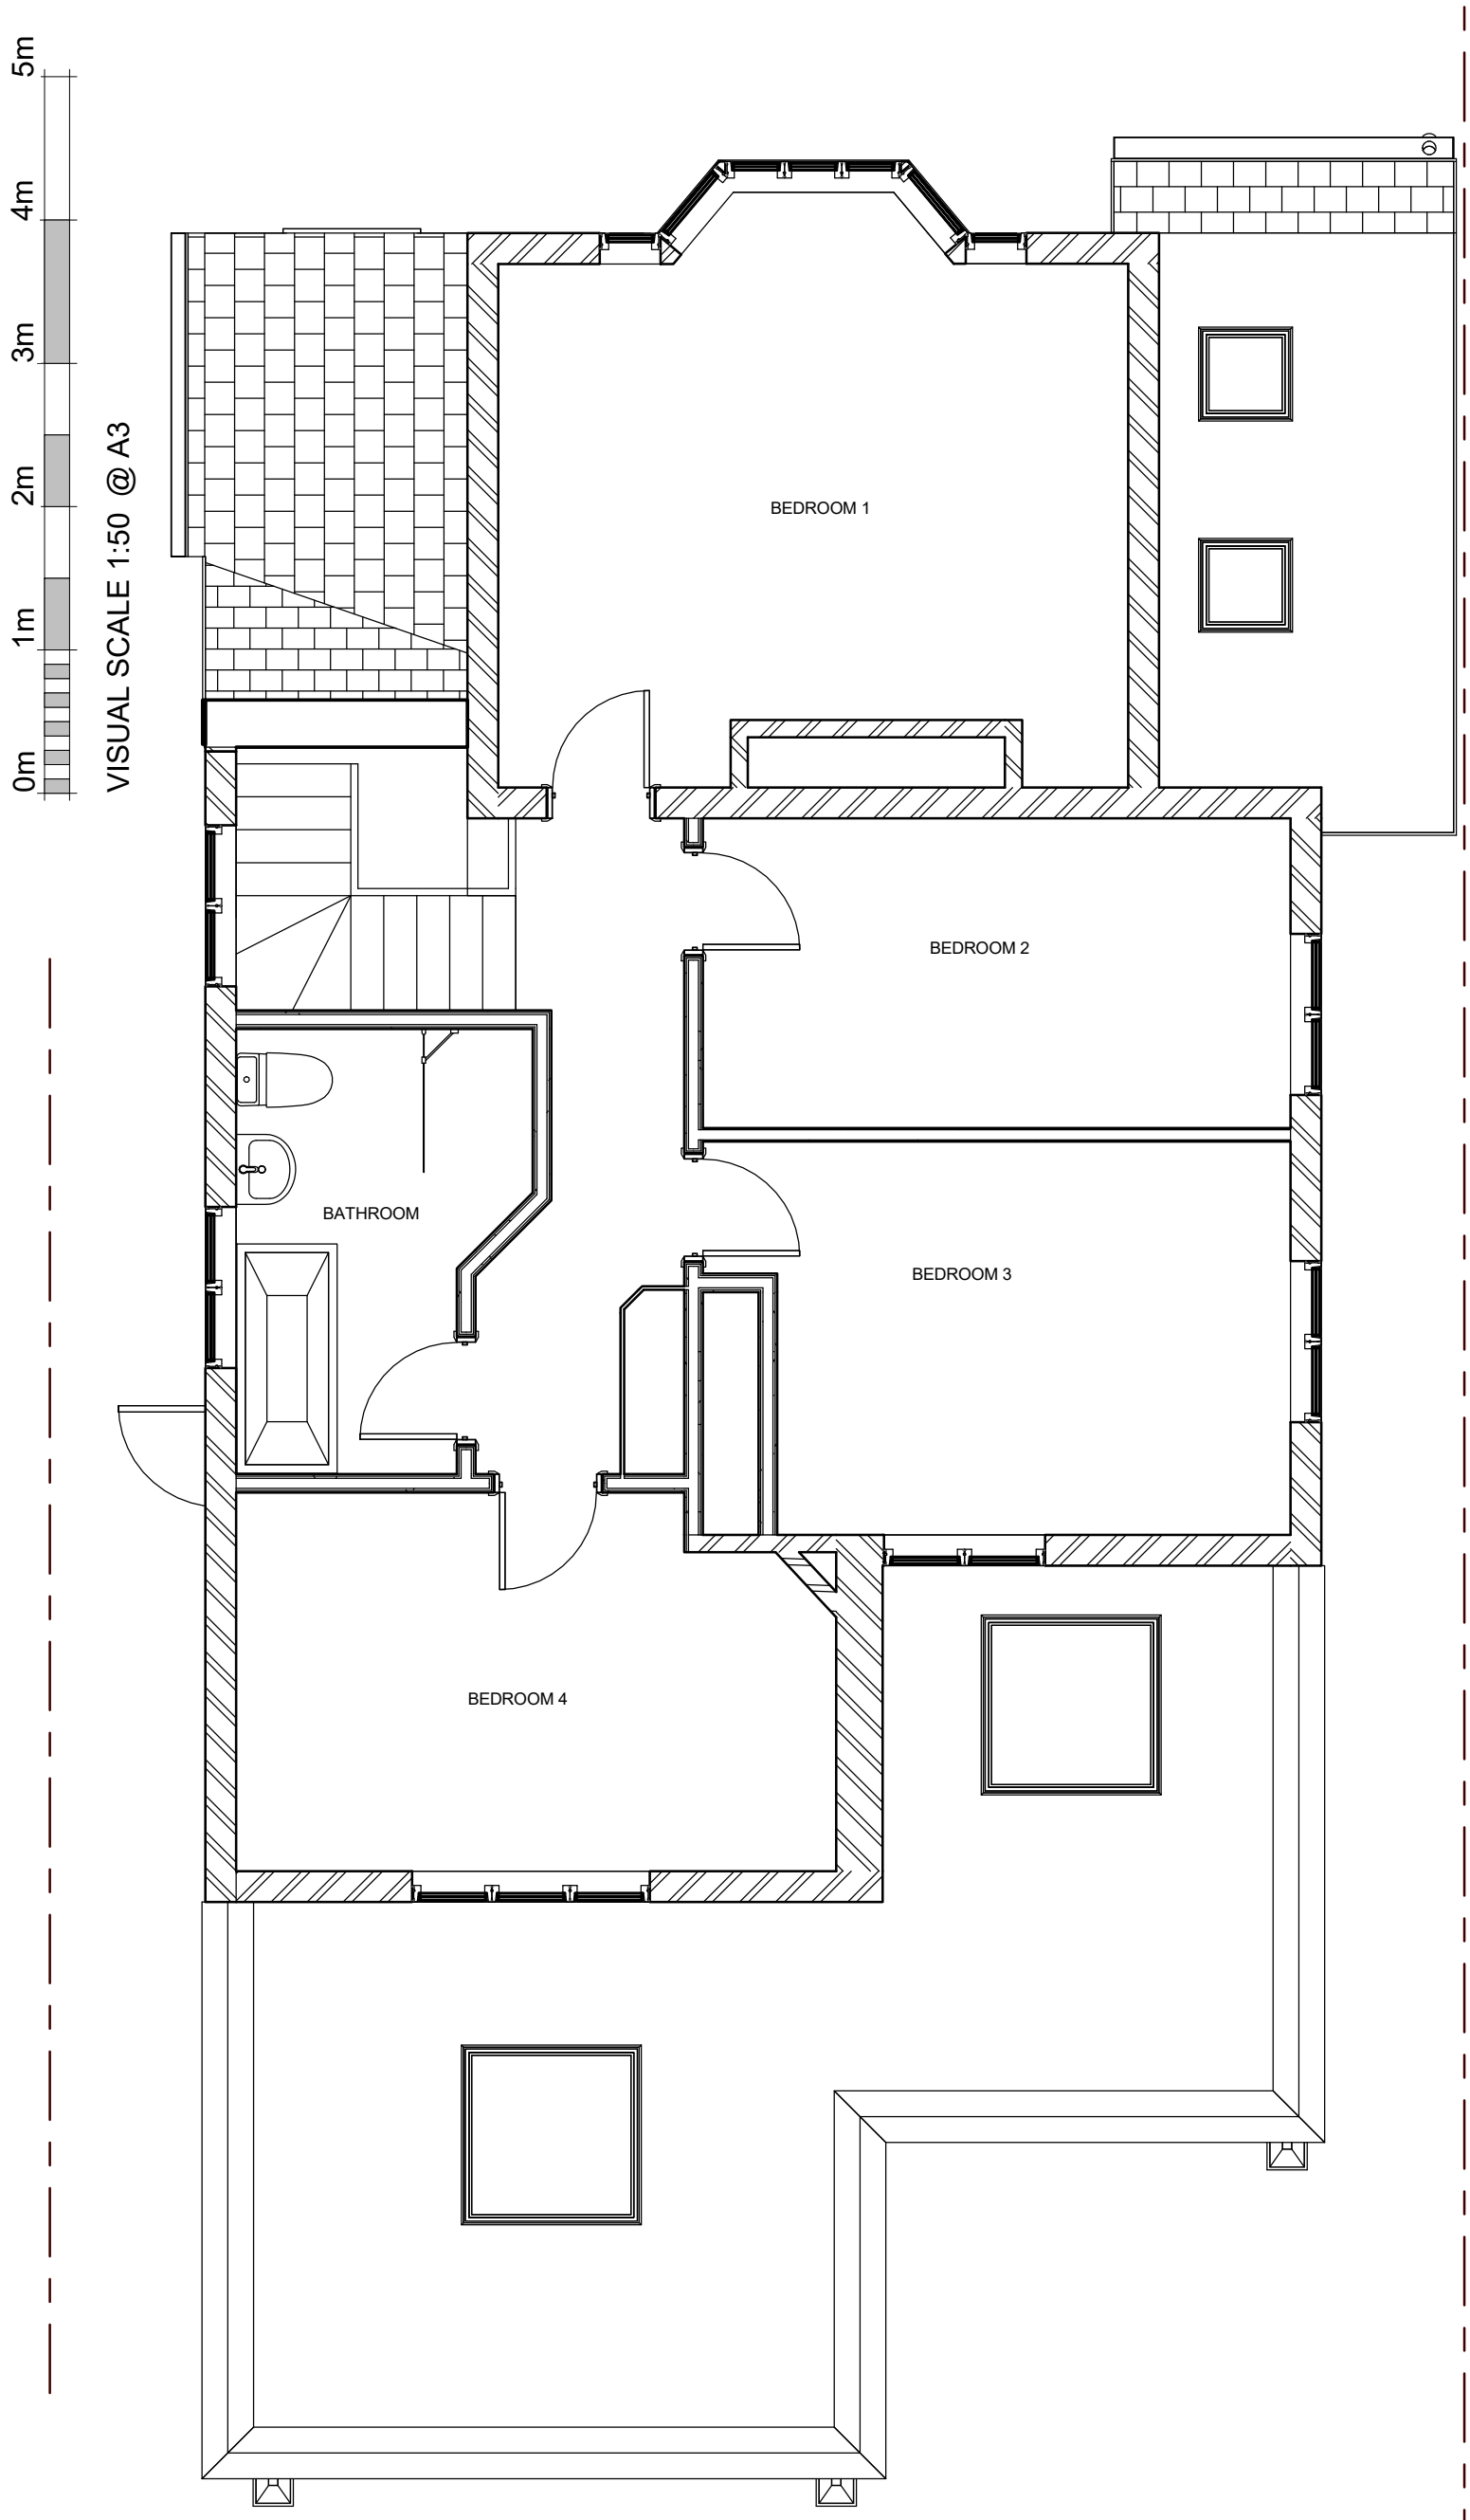

1 **PROPOSED FIRST FLOOR PLAN**

1 : 50

PROPOSED FIRST FLOOR PLAN

Project number 523-PL-G

Date 26/11/2019

Drawn by MAL KURZOWNIK

A105

Scale 1 : 50

Project Name

16 WOOD LANE
RUISLIP
HA4 6EX

NOTE:
These drawings must be read in conjunction with Building Control Regulation details and structural calculation.
All dimensions to be confirmed on site.

Just Extend Your House Ltd

Tel.: 0208-78-52-963
Mob.: 078-41-14-25-61
www.justextendyourhouse.co.uk
info@justextendyourhouse.co.uk