


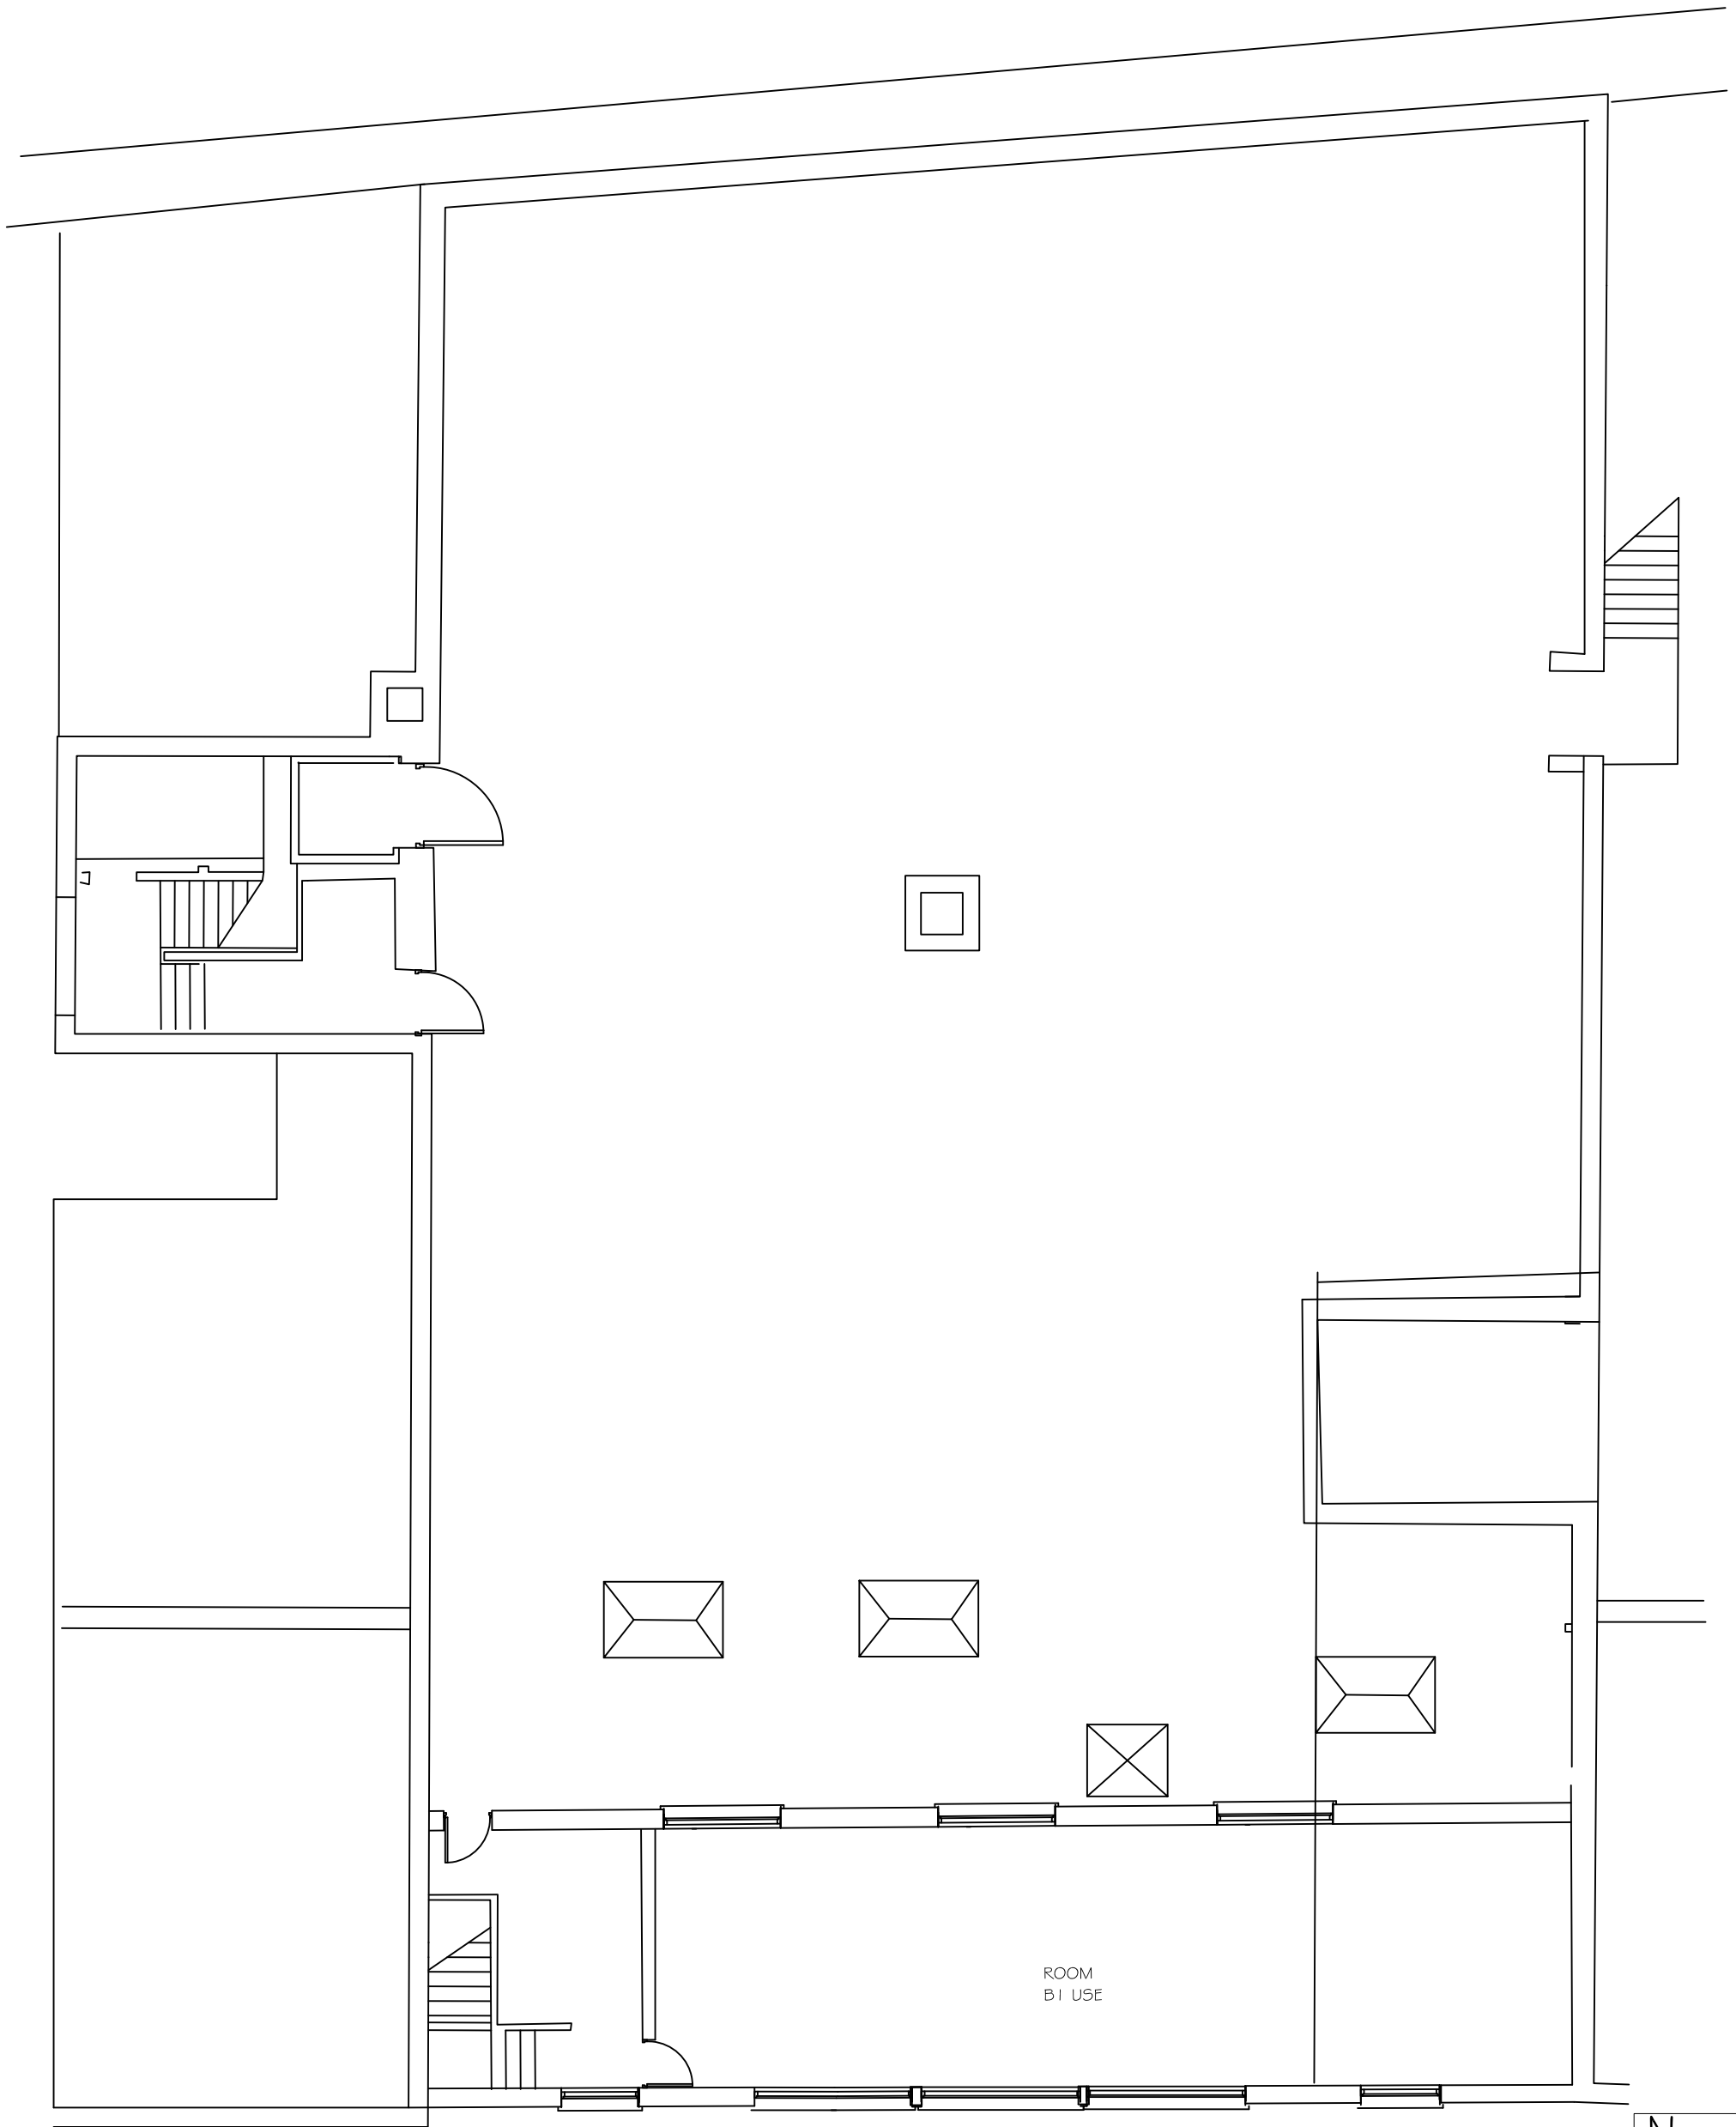

PRE EXISTING SECOND FLOOR PLAN

734 - 736 Uxbridge
Road

proposed change of use
to form HMO

1:100@a3

APR 2014

sd00736/PL03

This drawing is the copyright of Rehal Planning. It must not be copied or reproduced or used in any way without written permission from Rehal Planning.

All dimensions in millimetres & to be checked on site prior to commencement of any building works.

