


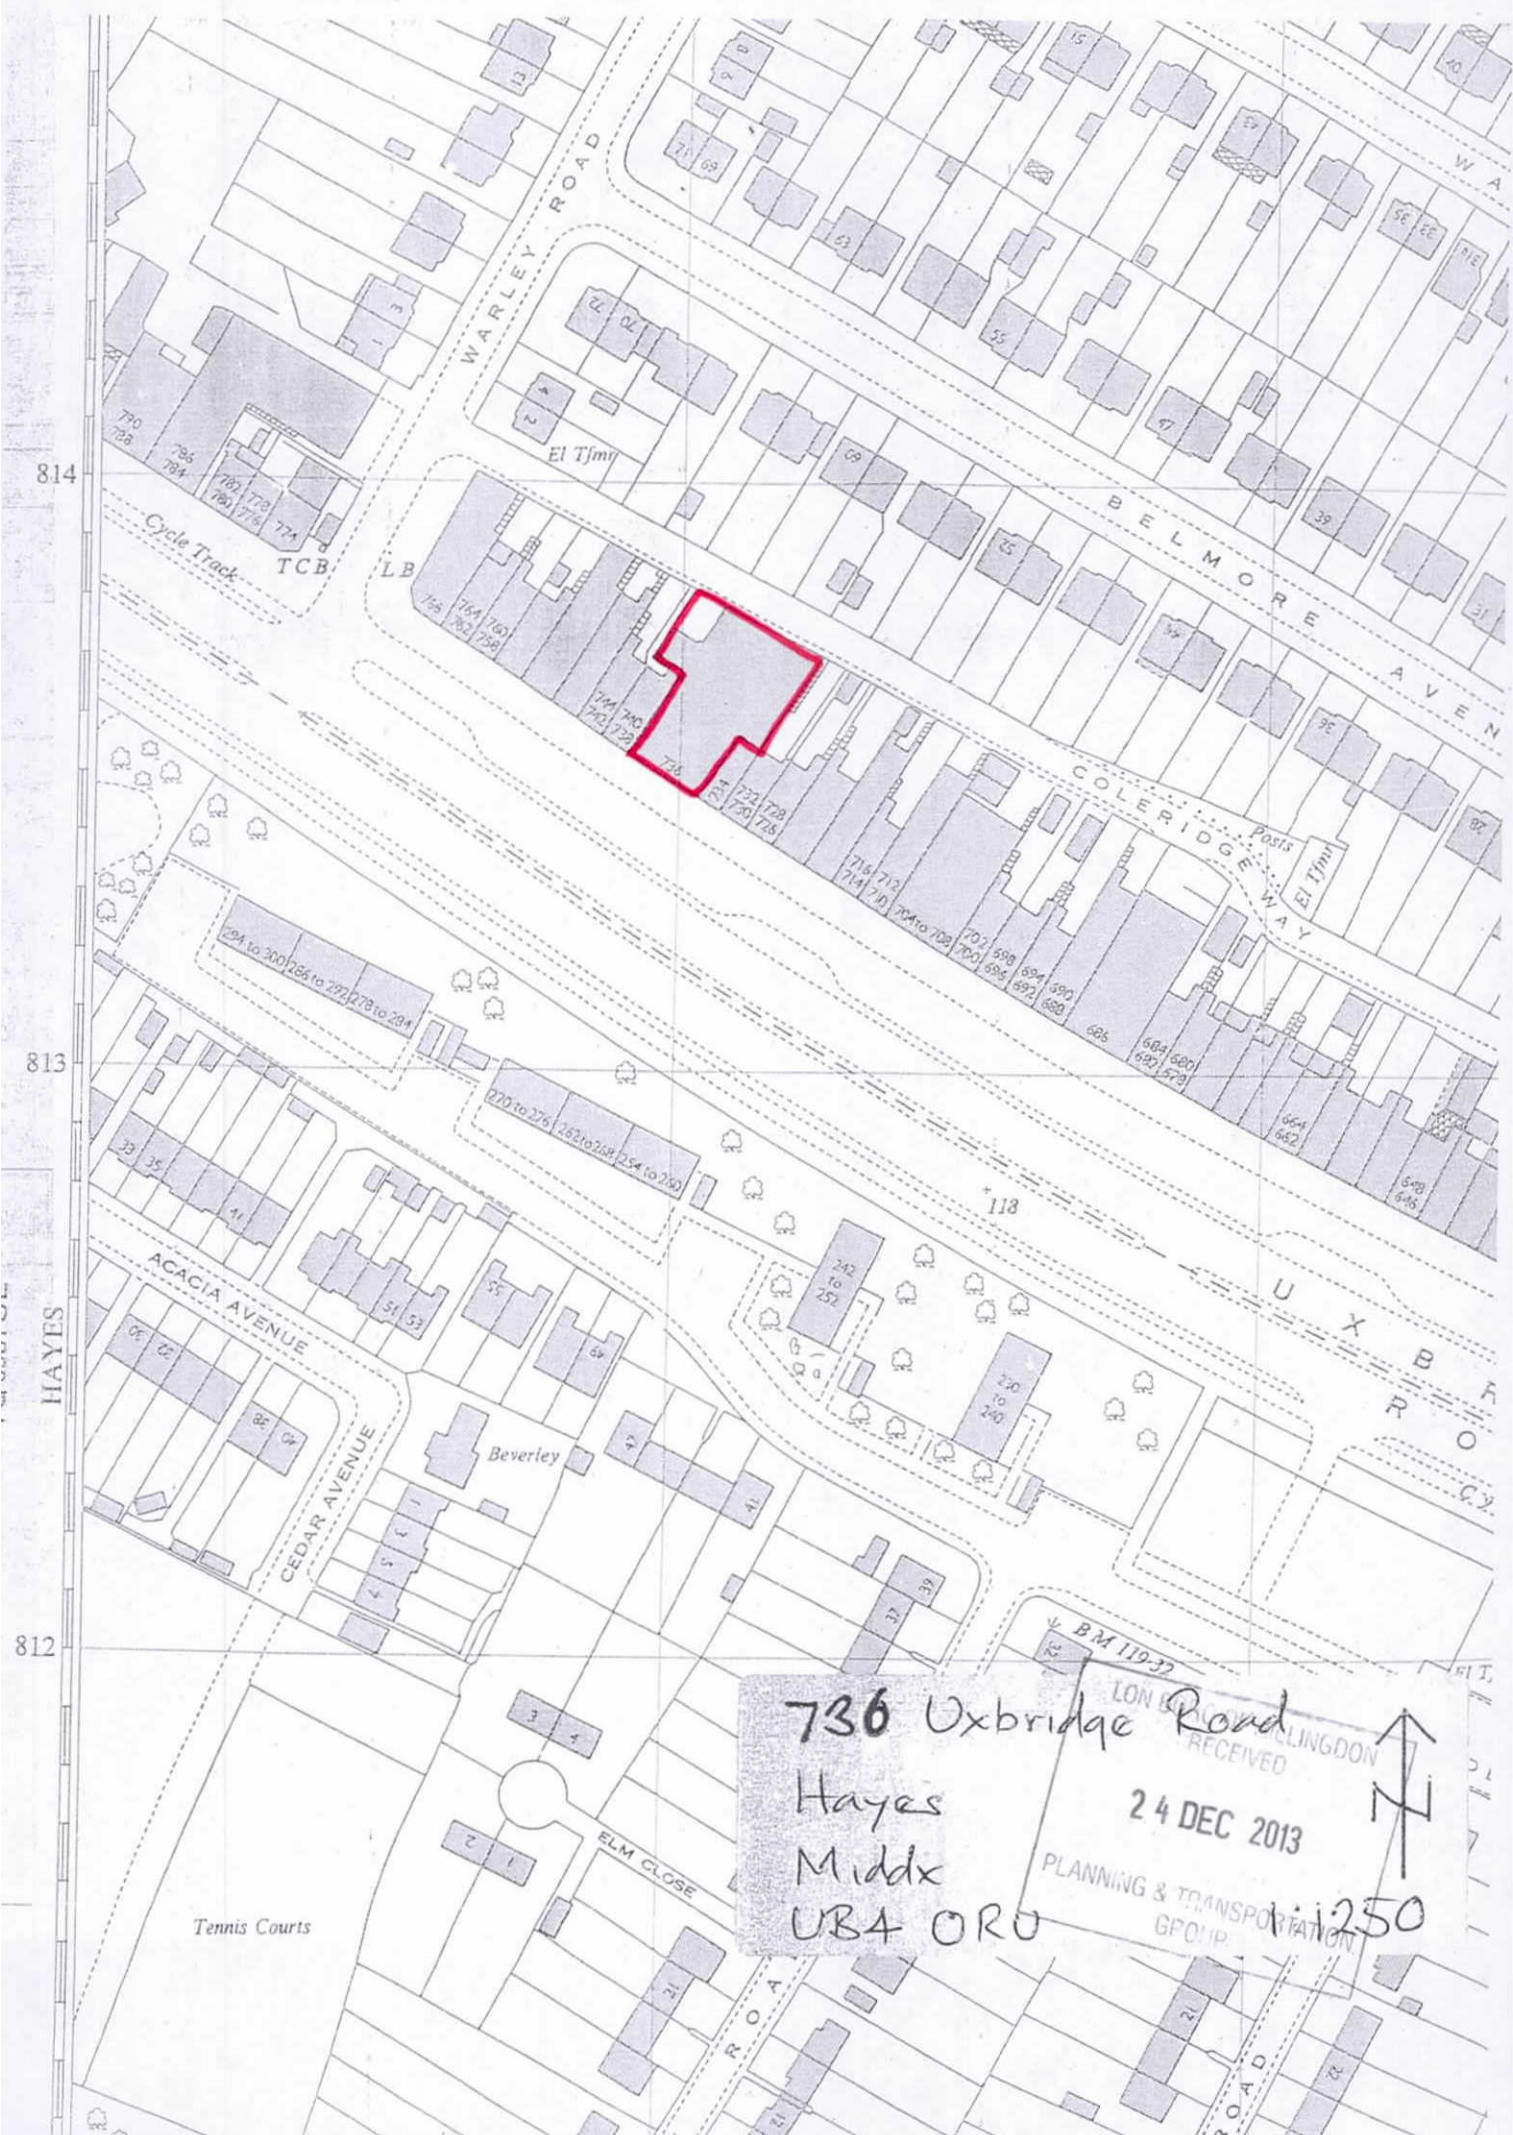

736 Uxbridge Road

Hayes

Middx

UB4 0RU

24 DEC 2013

PLANNING & TRANSPORTATION
GPO/JP



1:1250