



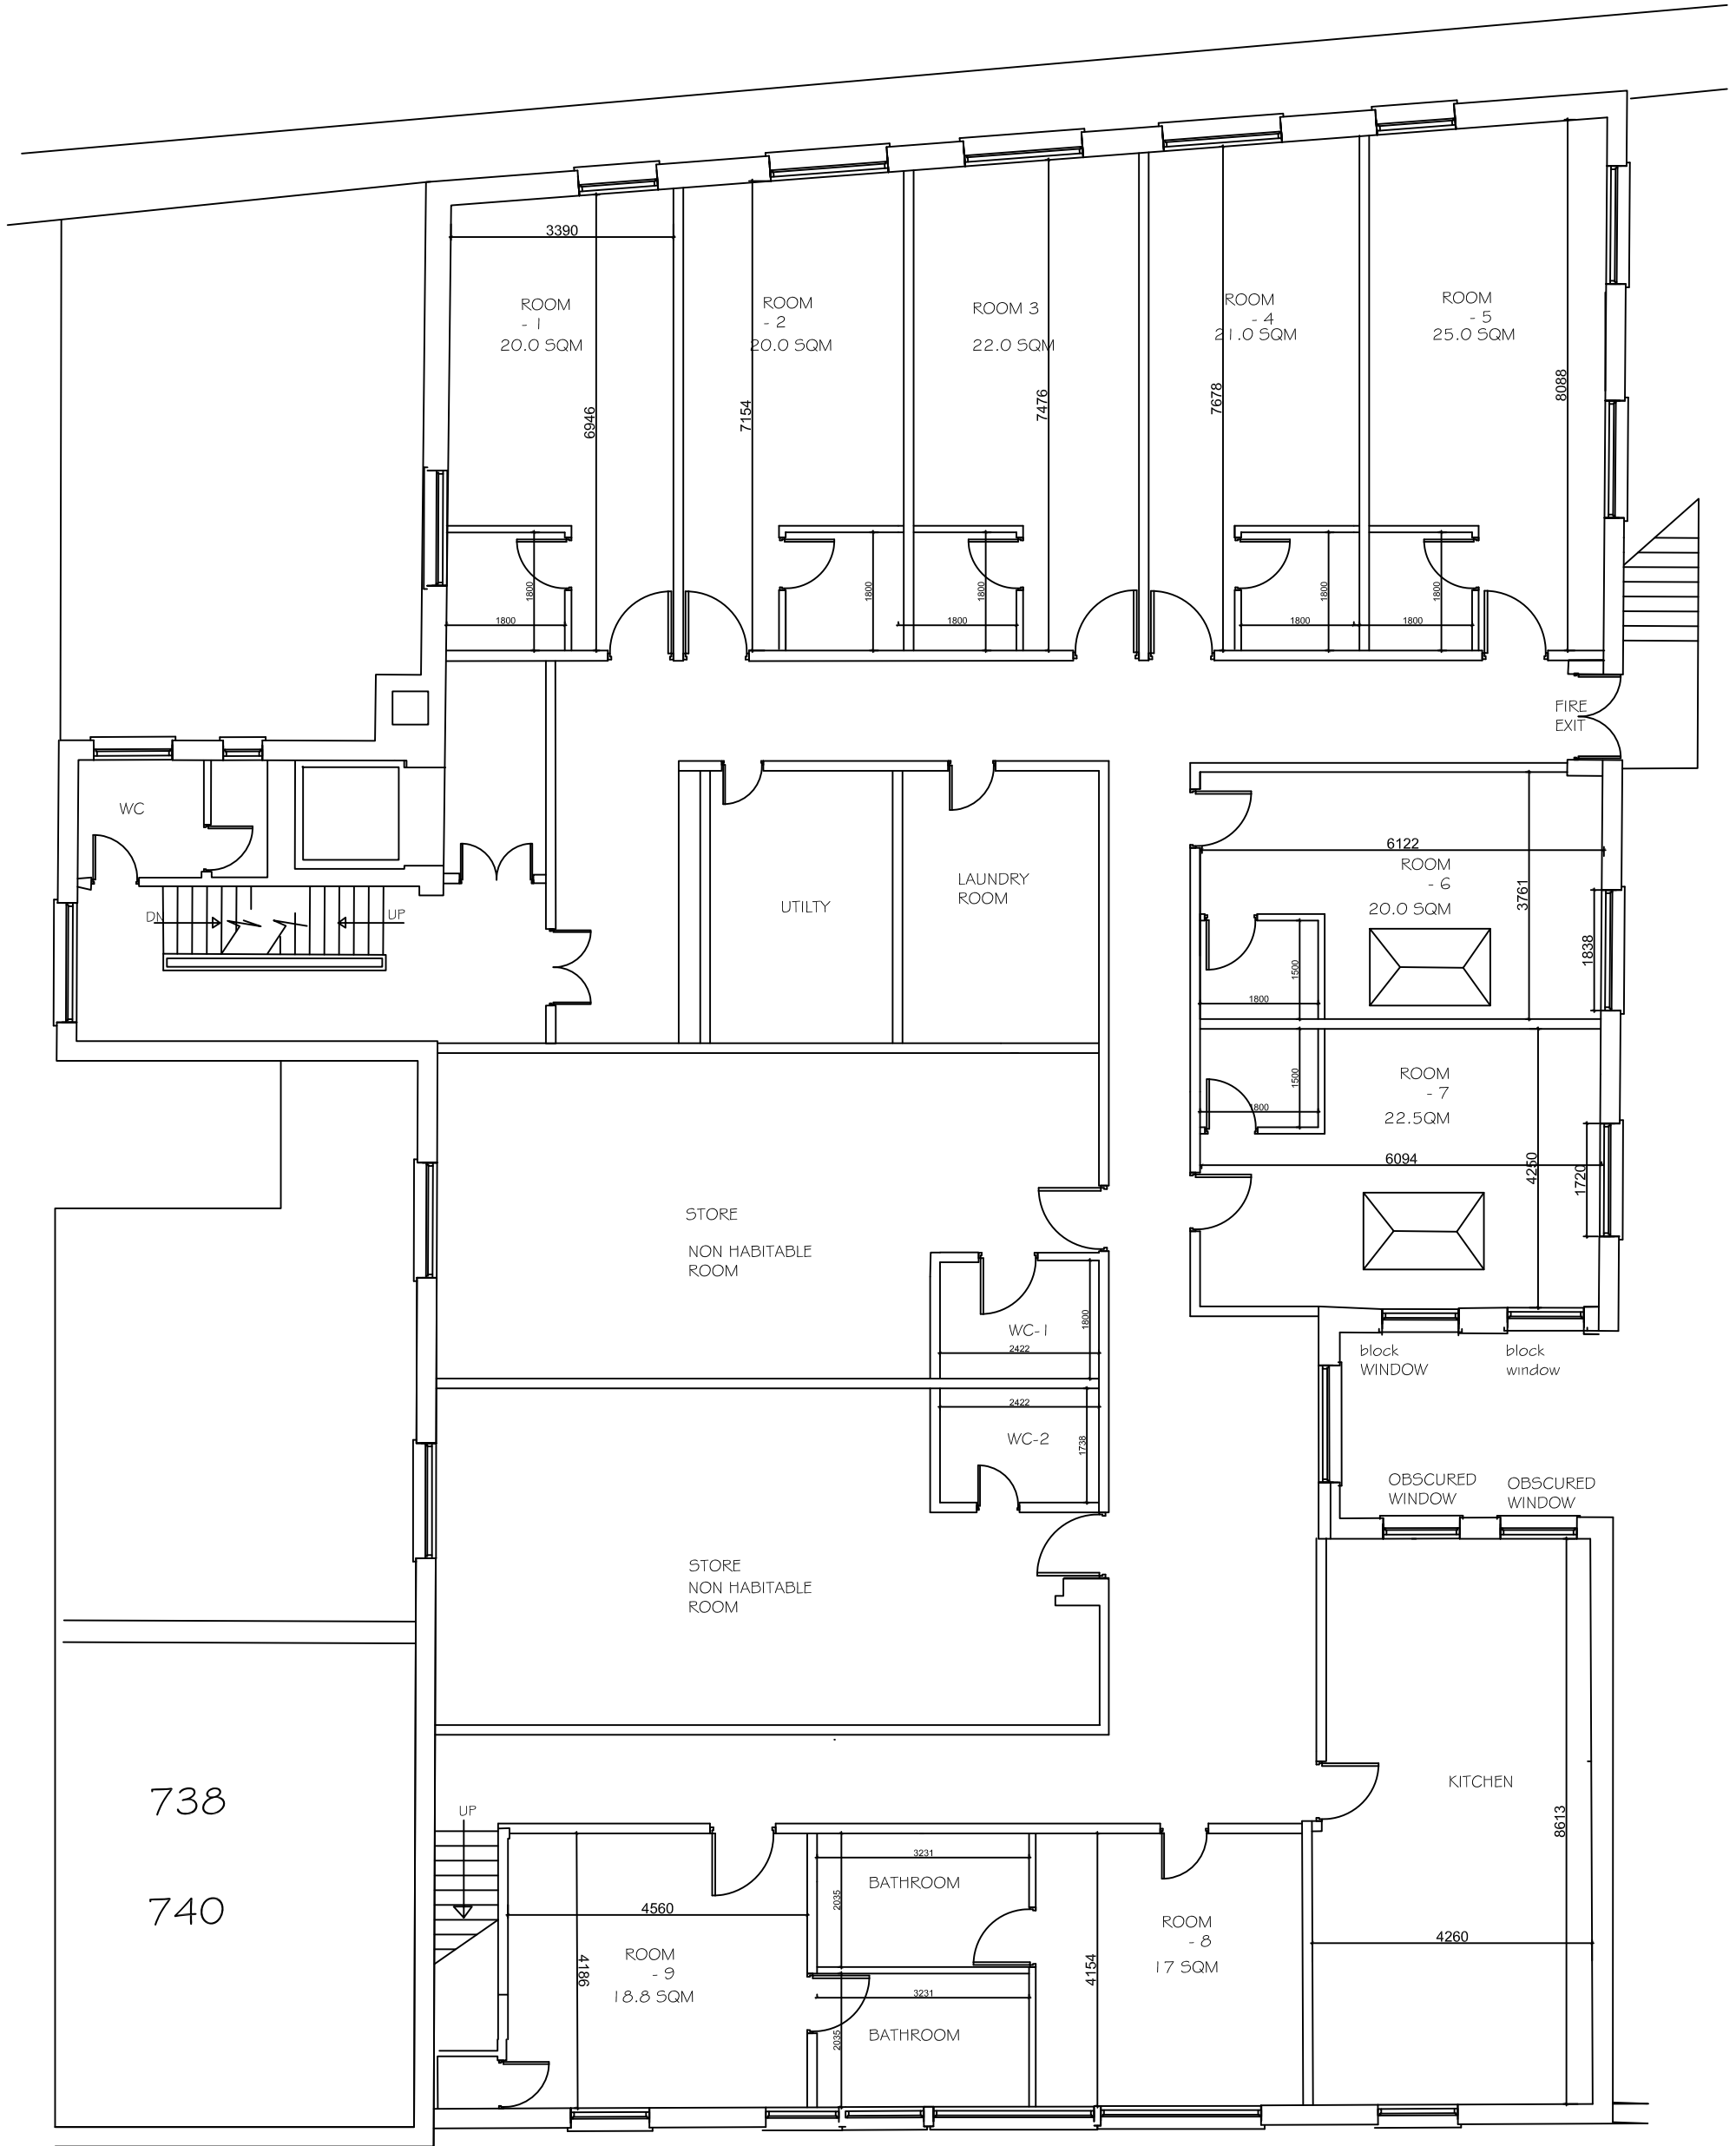

PROPOSED FIRST FLOOR

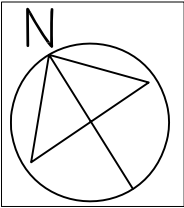

734 - 736 Uxbridge Road
proposed change of use to form HMO
1:100@a3
APR 2014
sd00738/PL08 RFV B

This drawing is the copyright of Rehal Planning. It must not be copied or reproduced or used in any way without written permission from Rehal Planning.
All dimensions in millimetres & to be checked on site prior to commencement of any building works.