



COLERIDGE WAY

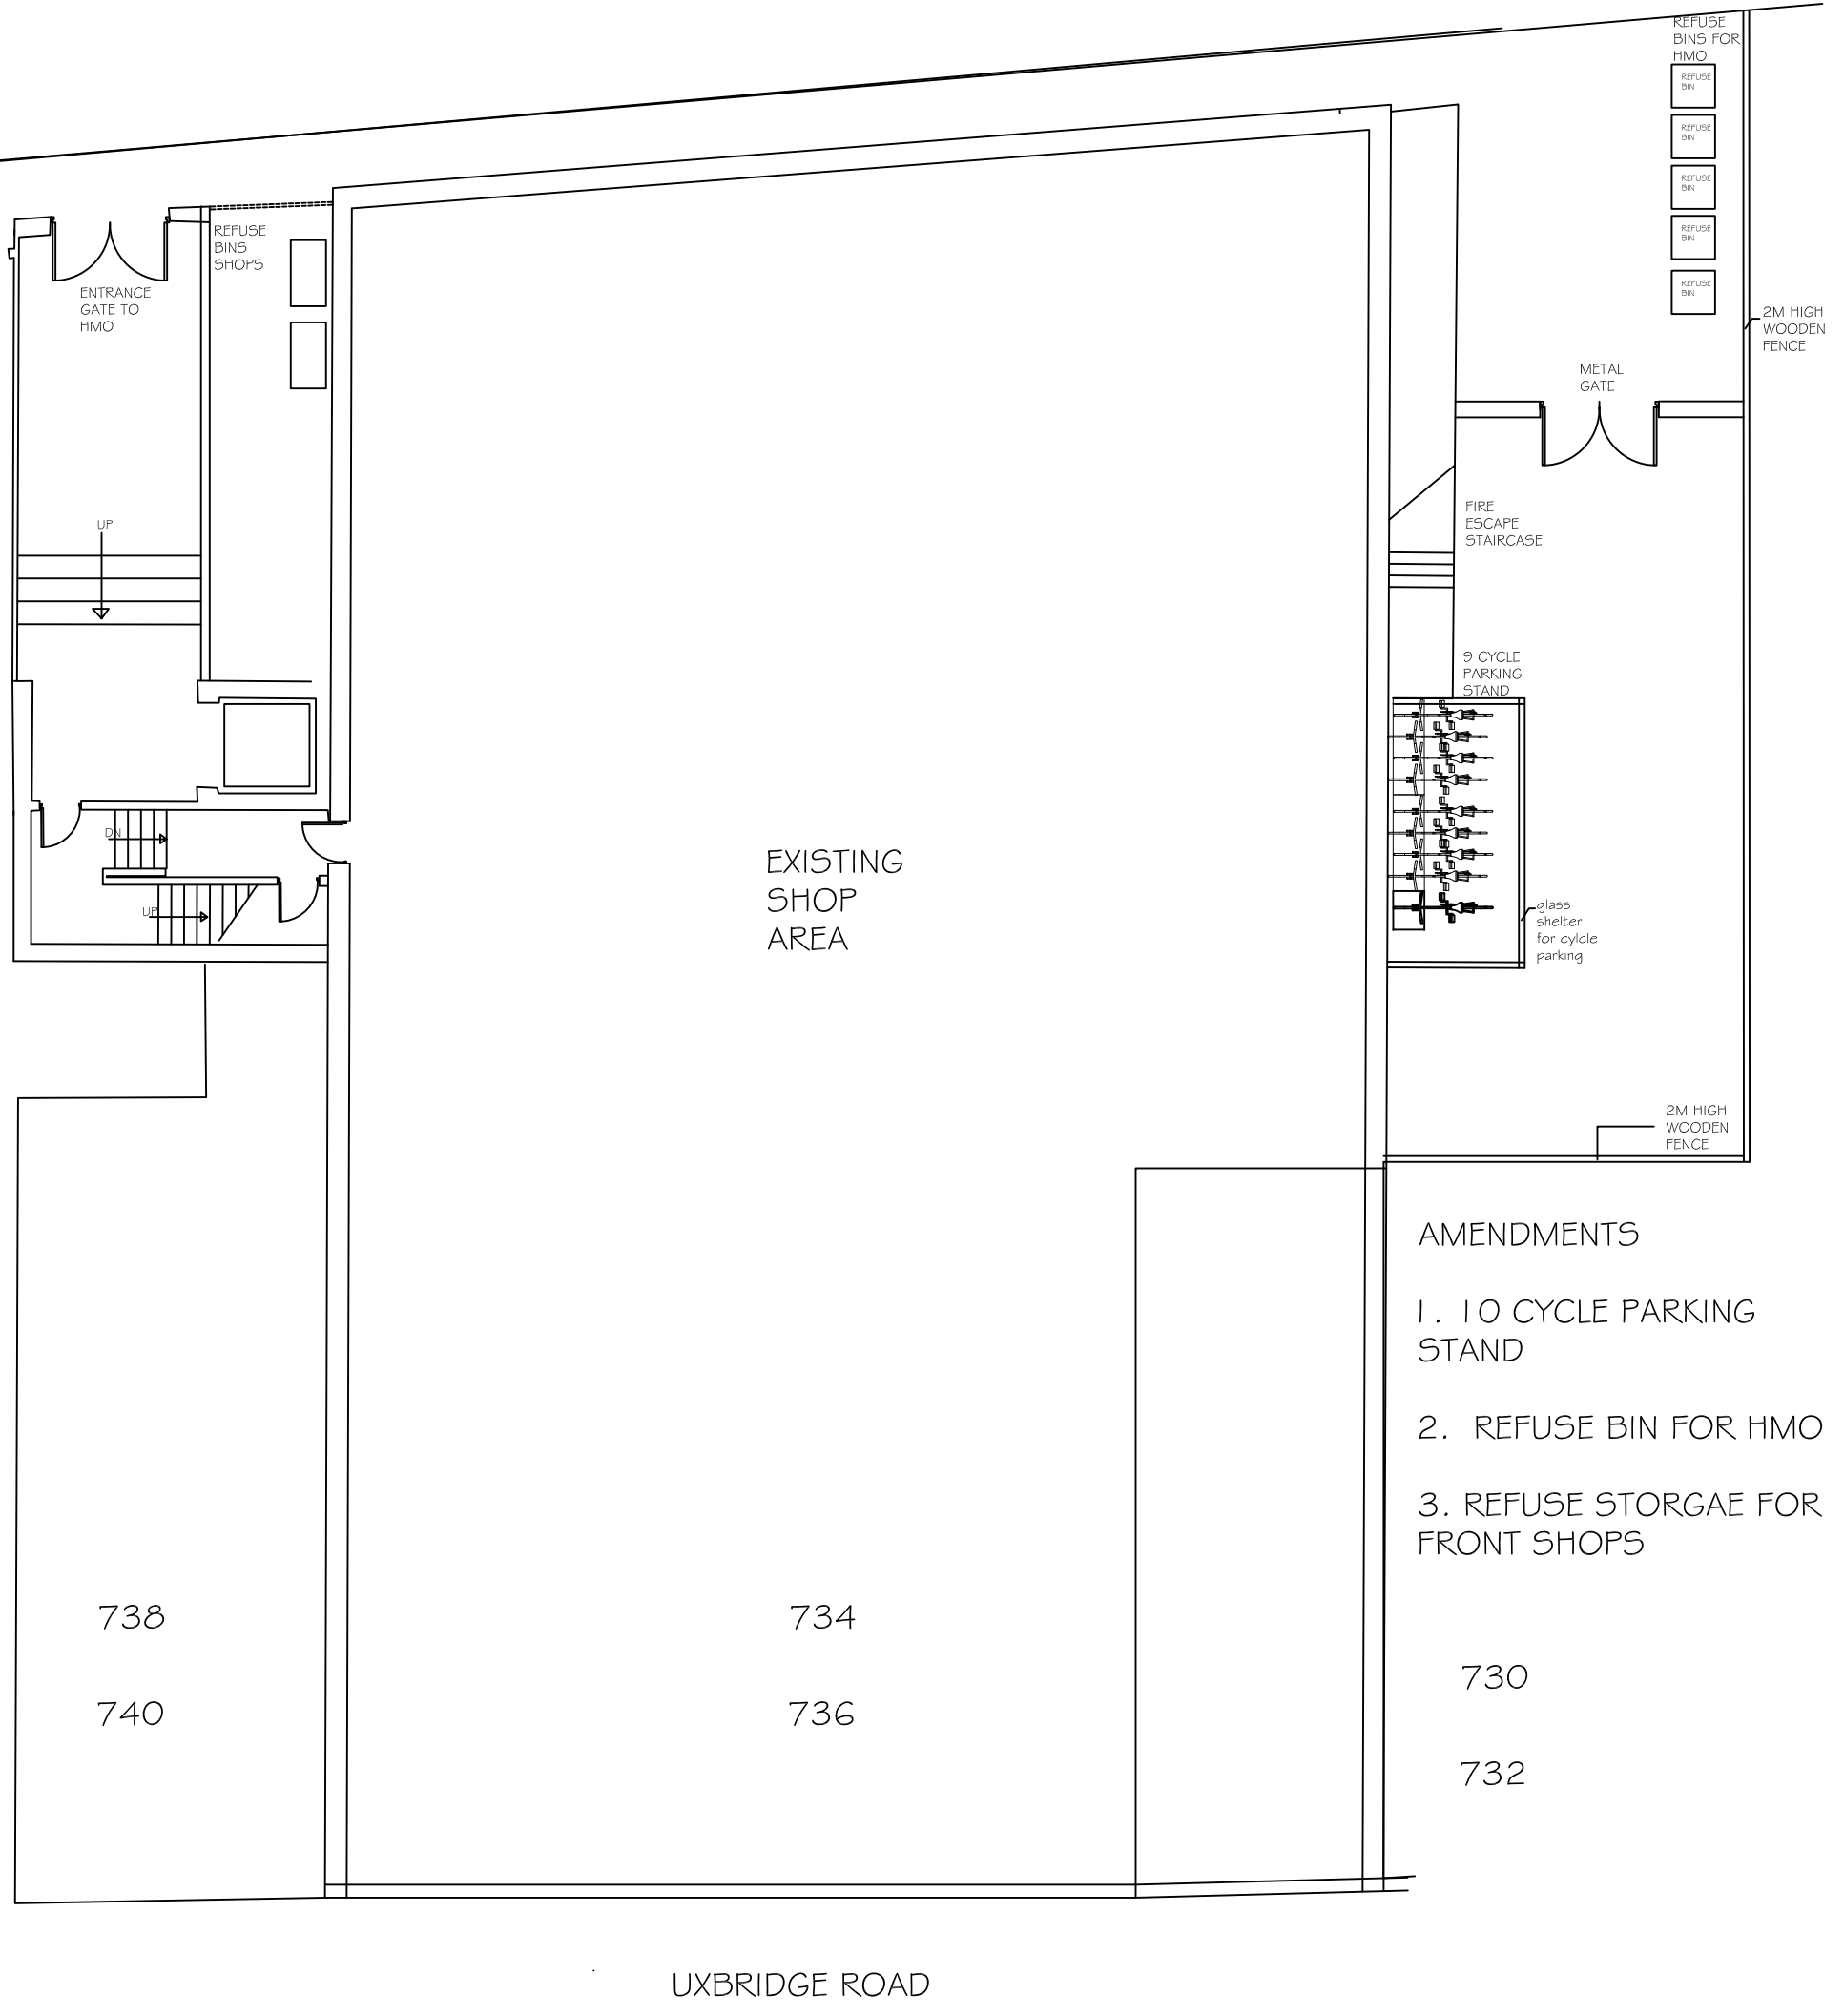

- AMENDMENTS
1. 10 CYCLE PARKING STAND
 2. REFUSE BIN FOR HMO
 3. REFUSE STORGAE FOR FRONT SHOPS
- 738
- 740
- 734
- 736
- 730
- 732

PROPOSED GROUND FLOOR

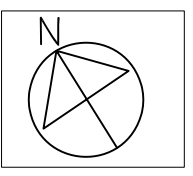

734 - 736 Uxbridge Road

proposed change of use to form HMO

1:125@a3

APR 2014

sd00738/PL07
RFV B

This drawing is the copyright of Rehal Planning. It must not be copied or reproduced or used in any way without written permission from Rehal Planning.
All dimensions in millimetres & to be checked on site prior to commencement of any building works.

