



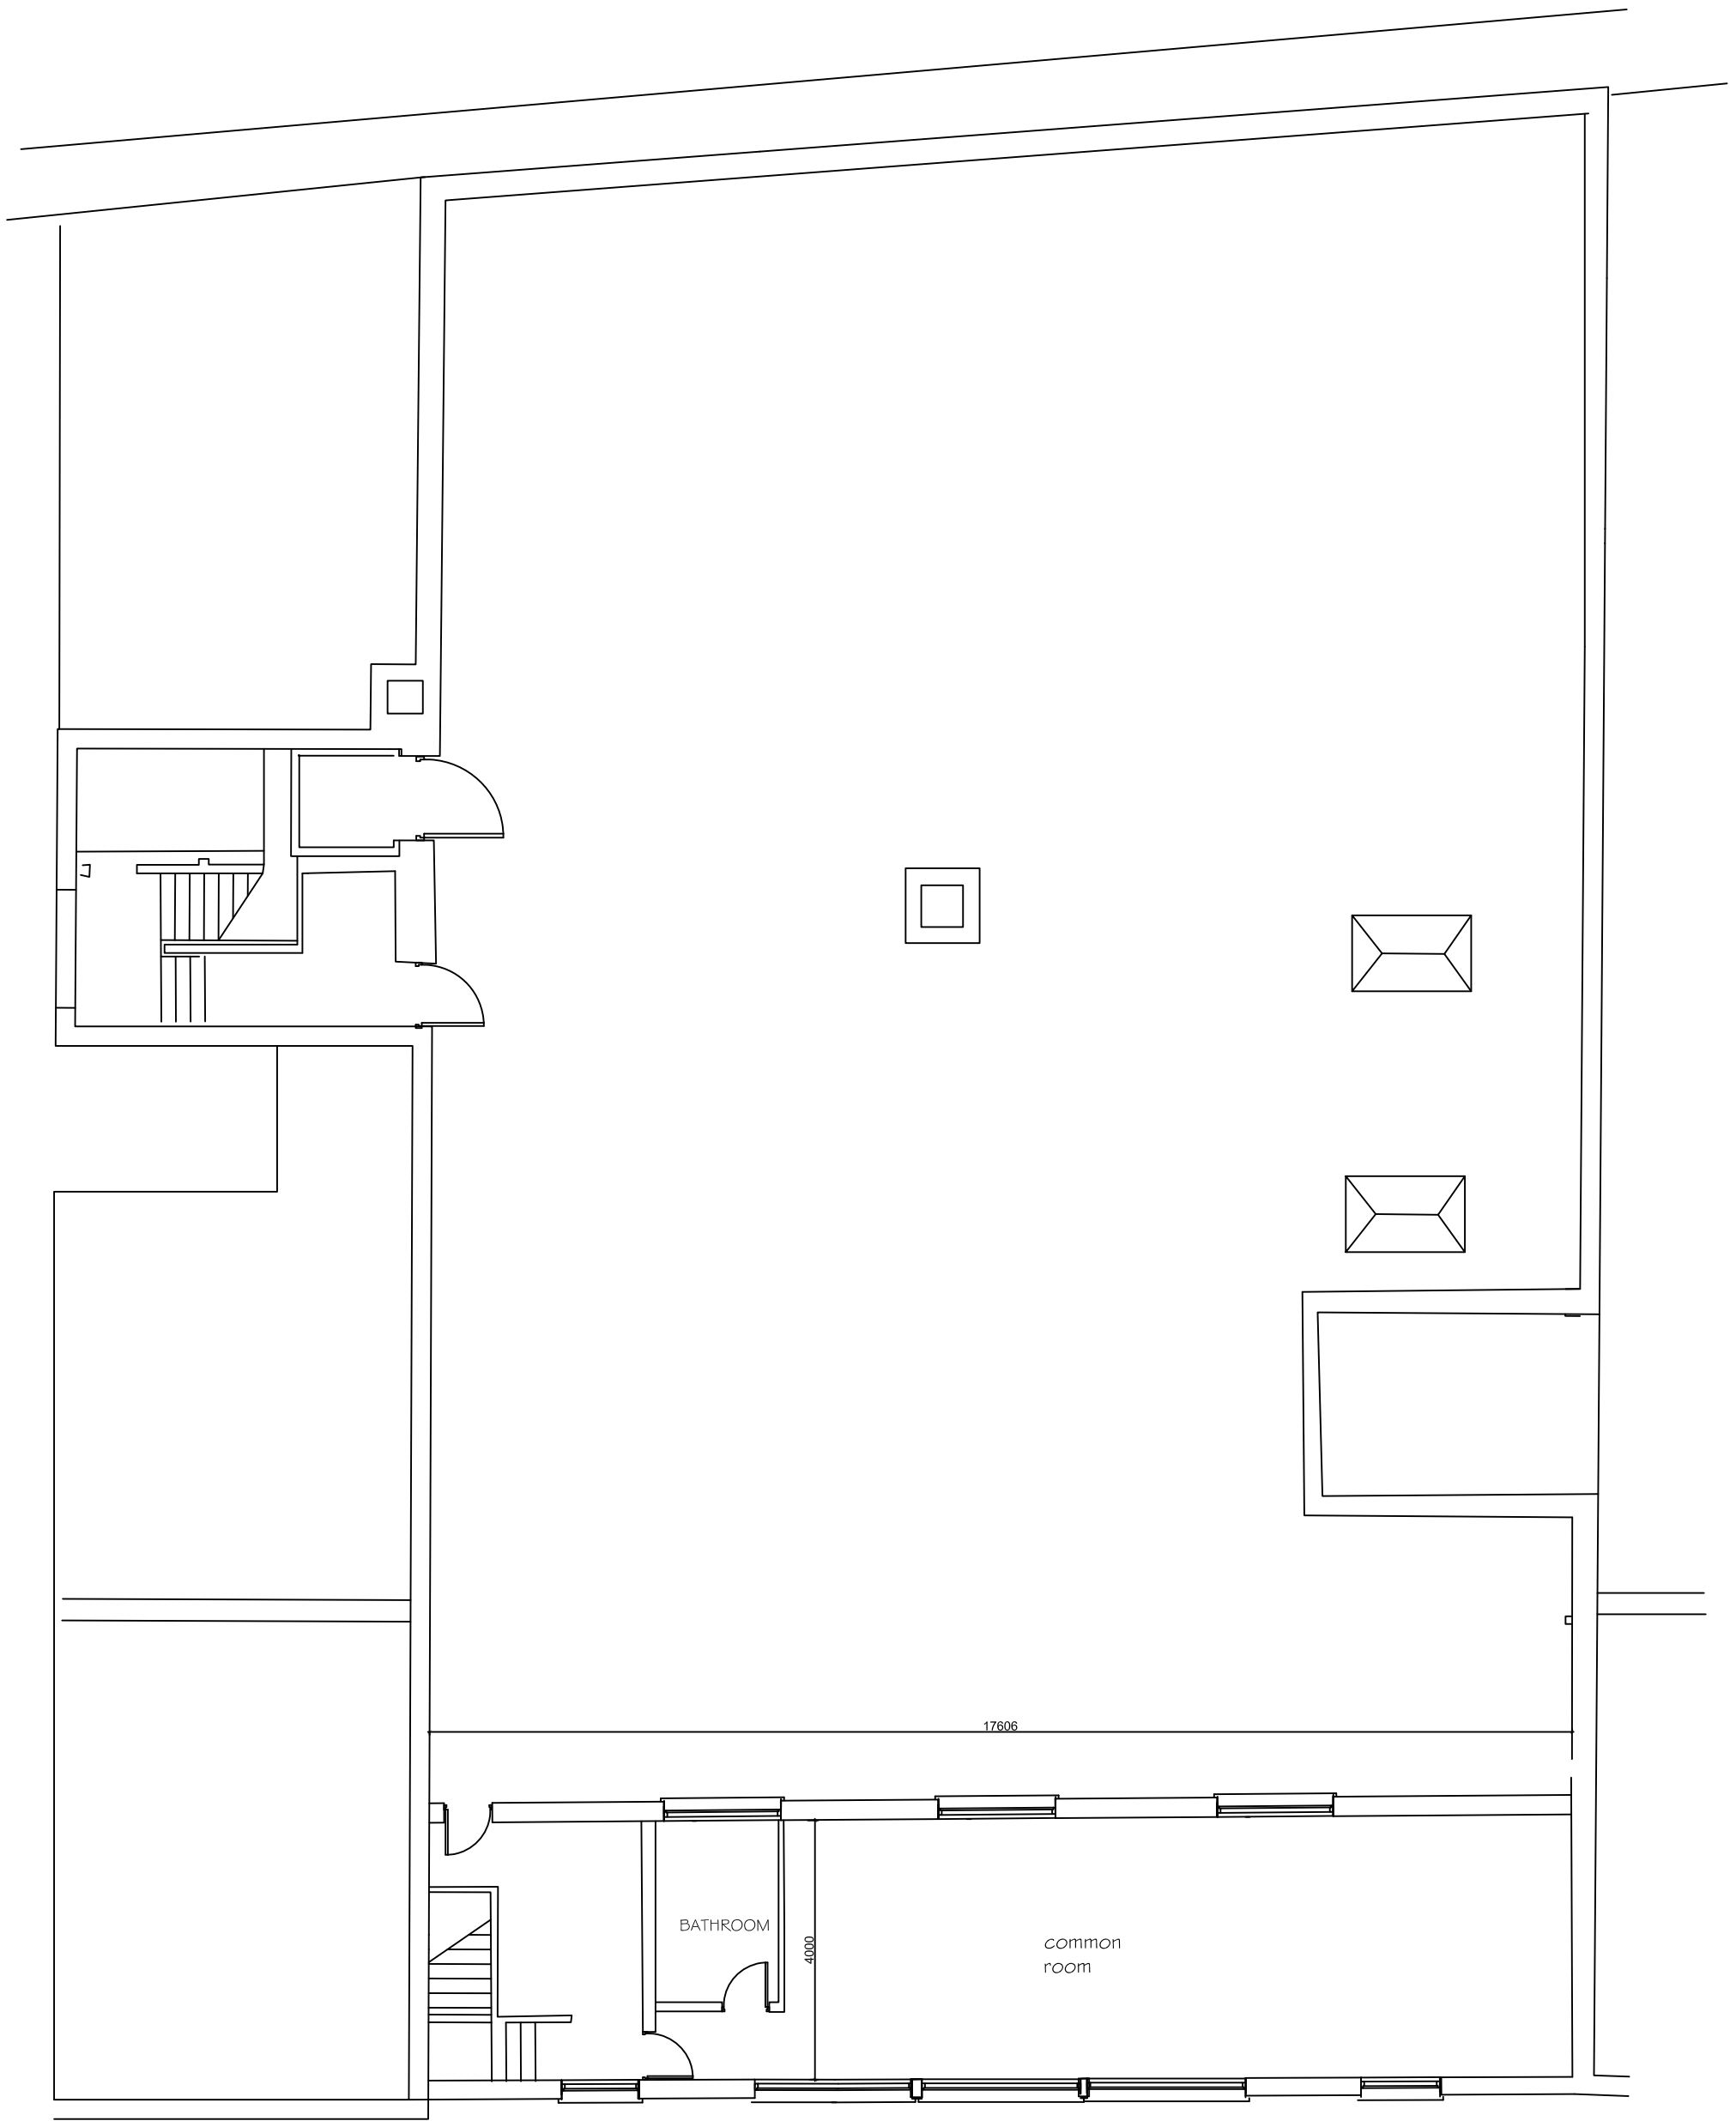

PROPOSED SECOND FLOOR PLAN

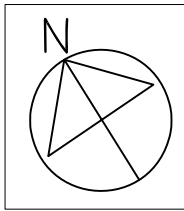

734 - 736 Uxbridge
Road

proposed change of use
to form HMO

1:100@a3

APR 2014

sd00738/PL09
REV D

This drawing is the copyright of Rehal Planning. It must not be copied or reproduced or used in any way without written permission from Rehal Planning.
All dimensions in millimetres & to be checked on site prior to commencement of any building works.