



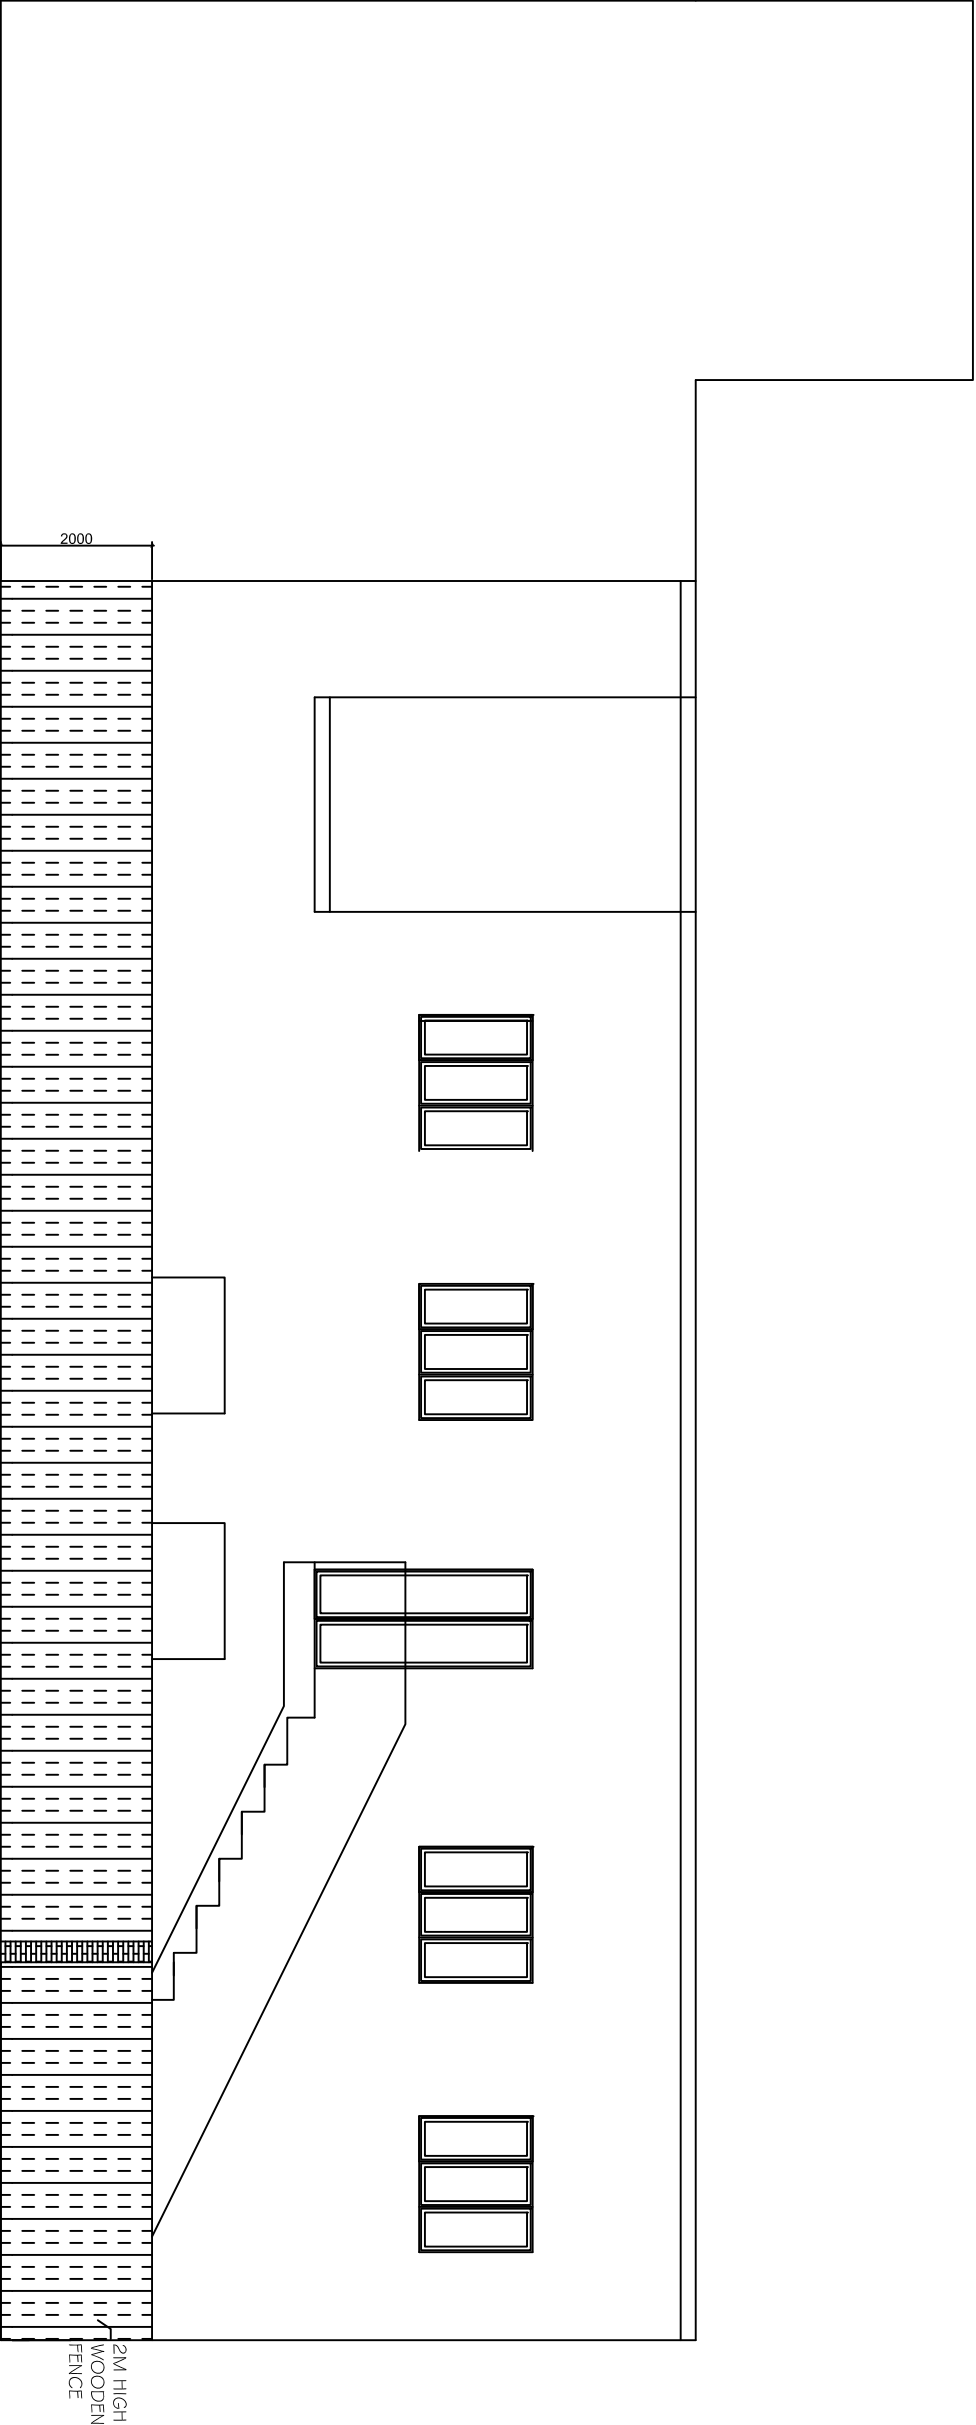

PROPOSED SIDE ELEVATION

This drawing is the copyright of Rehal Planning. It must not be copied or reproduced or used in any way without written permission from Rehal Planning.
All dimensions in millimetres & to be checked on site prior to commencement of any building works.

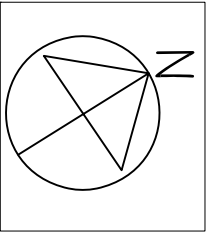


734 - 736 Uxbridge Road

Proposed change of use to form hmo

1:100@a3

APR 2014

sd00738/PL10
REV A

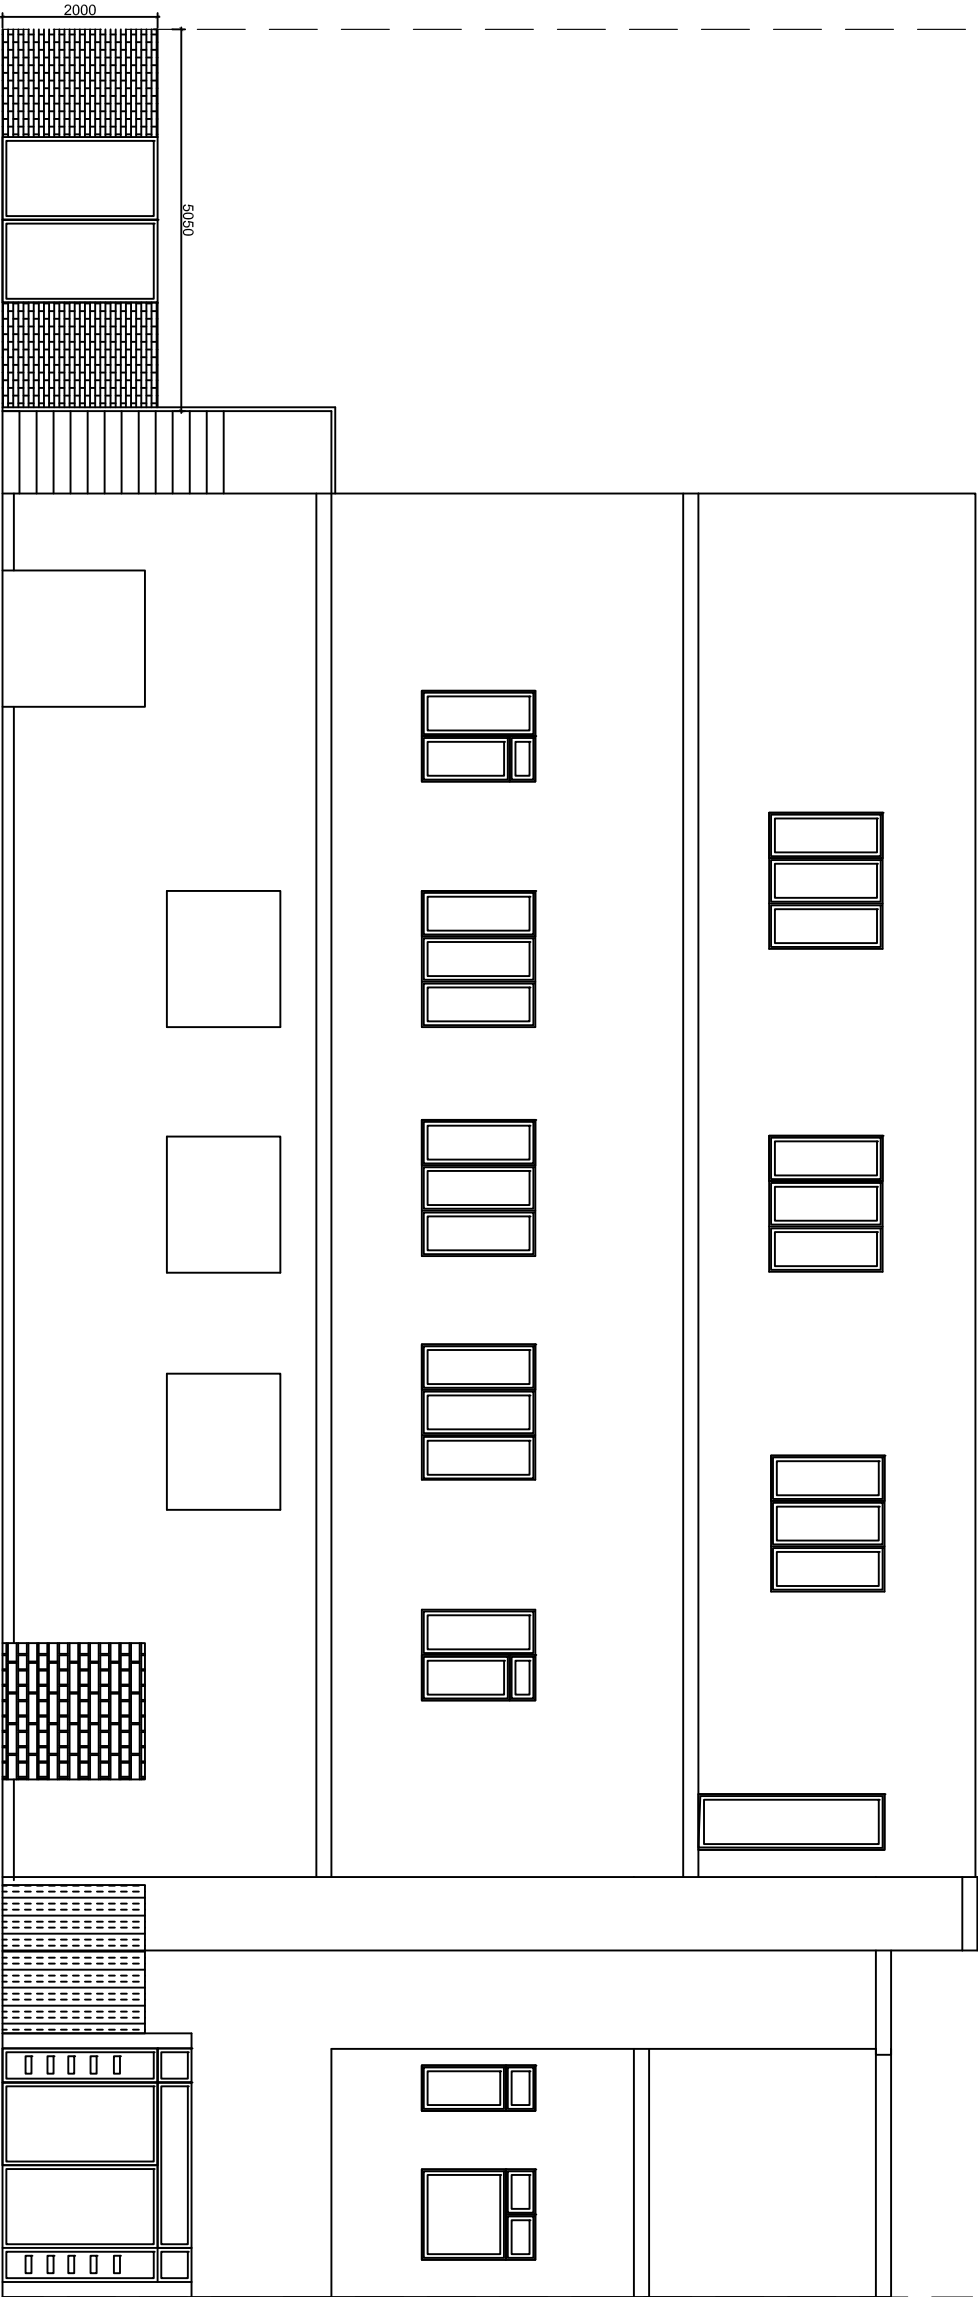

PROPOSED REAR ELEVATION