


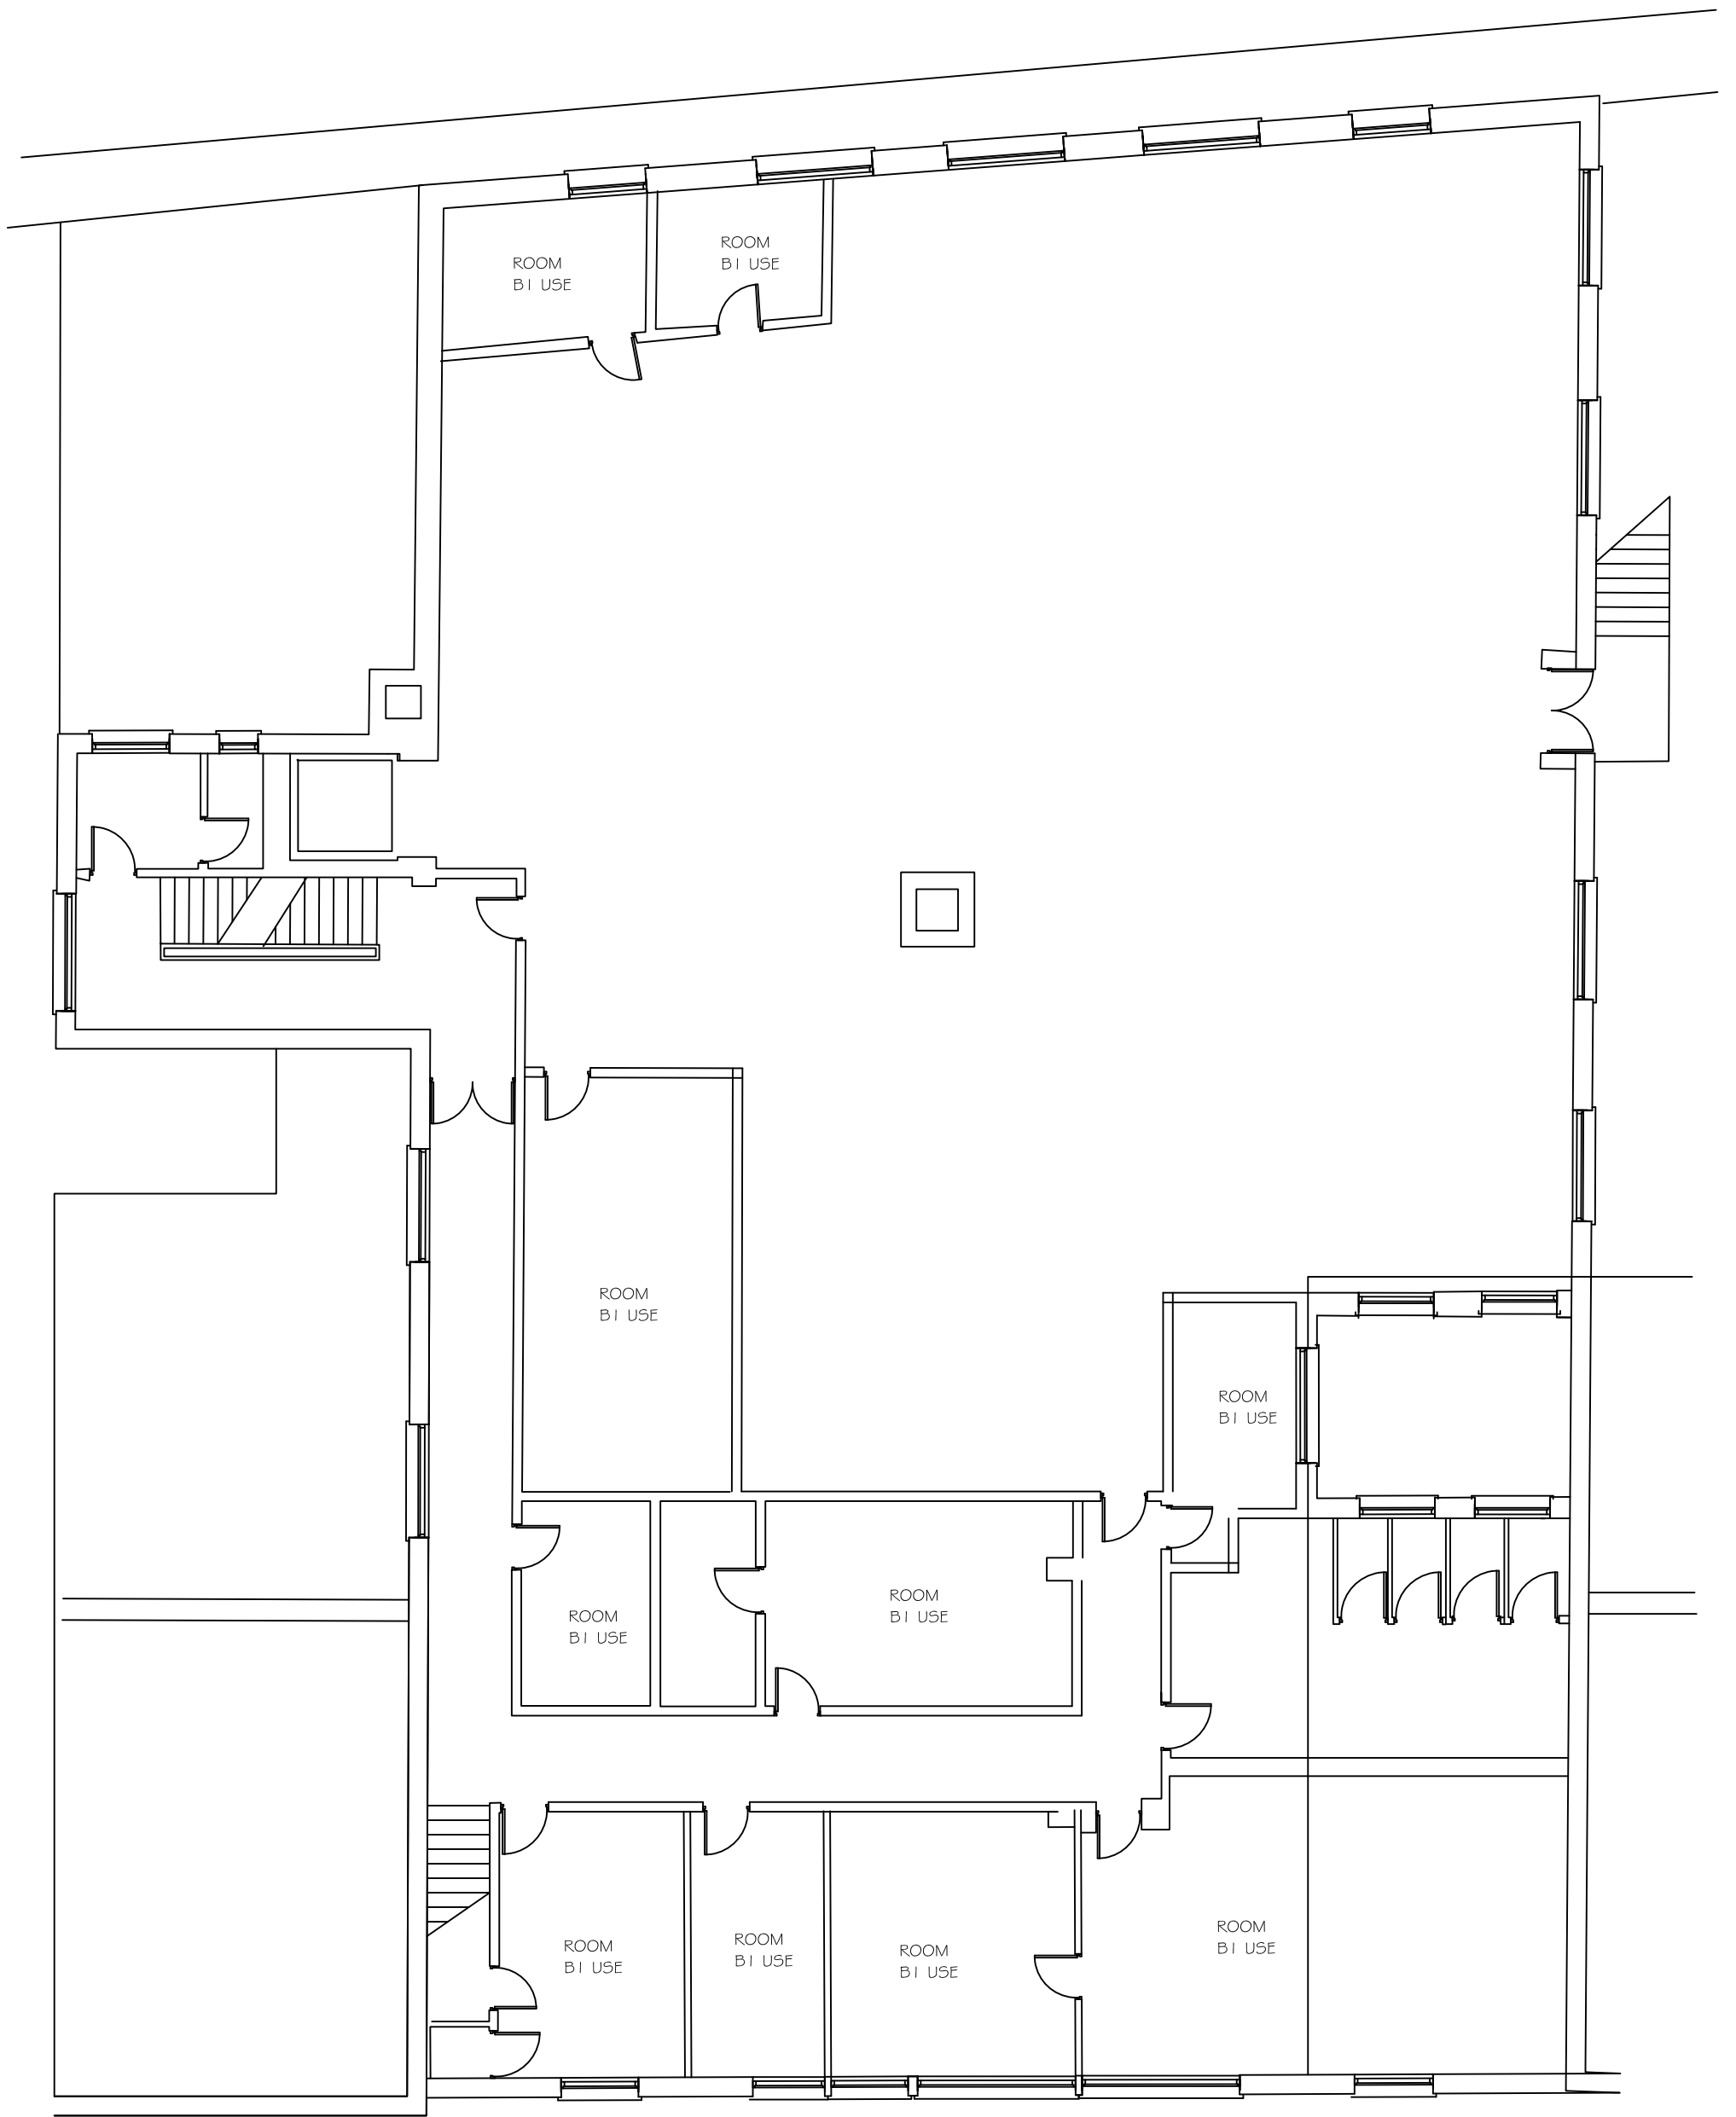

734 - 736 Uxbridge
Road


proposed change of use
to form HMO

1:100@a3

APR 2014

sd00736/PL02

PRE EXISTING FIRST FLOOR PLAN

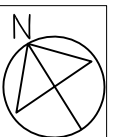

This drawing is the copyright of Rehal Planning. It must not be copied or reproduced or used in any way without written permission from Rehal Planning.

All dimensions in millimetres & to be checked on site prior to commencement of any building works.