


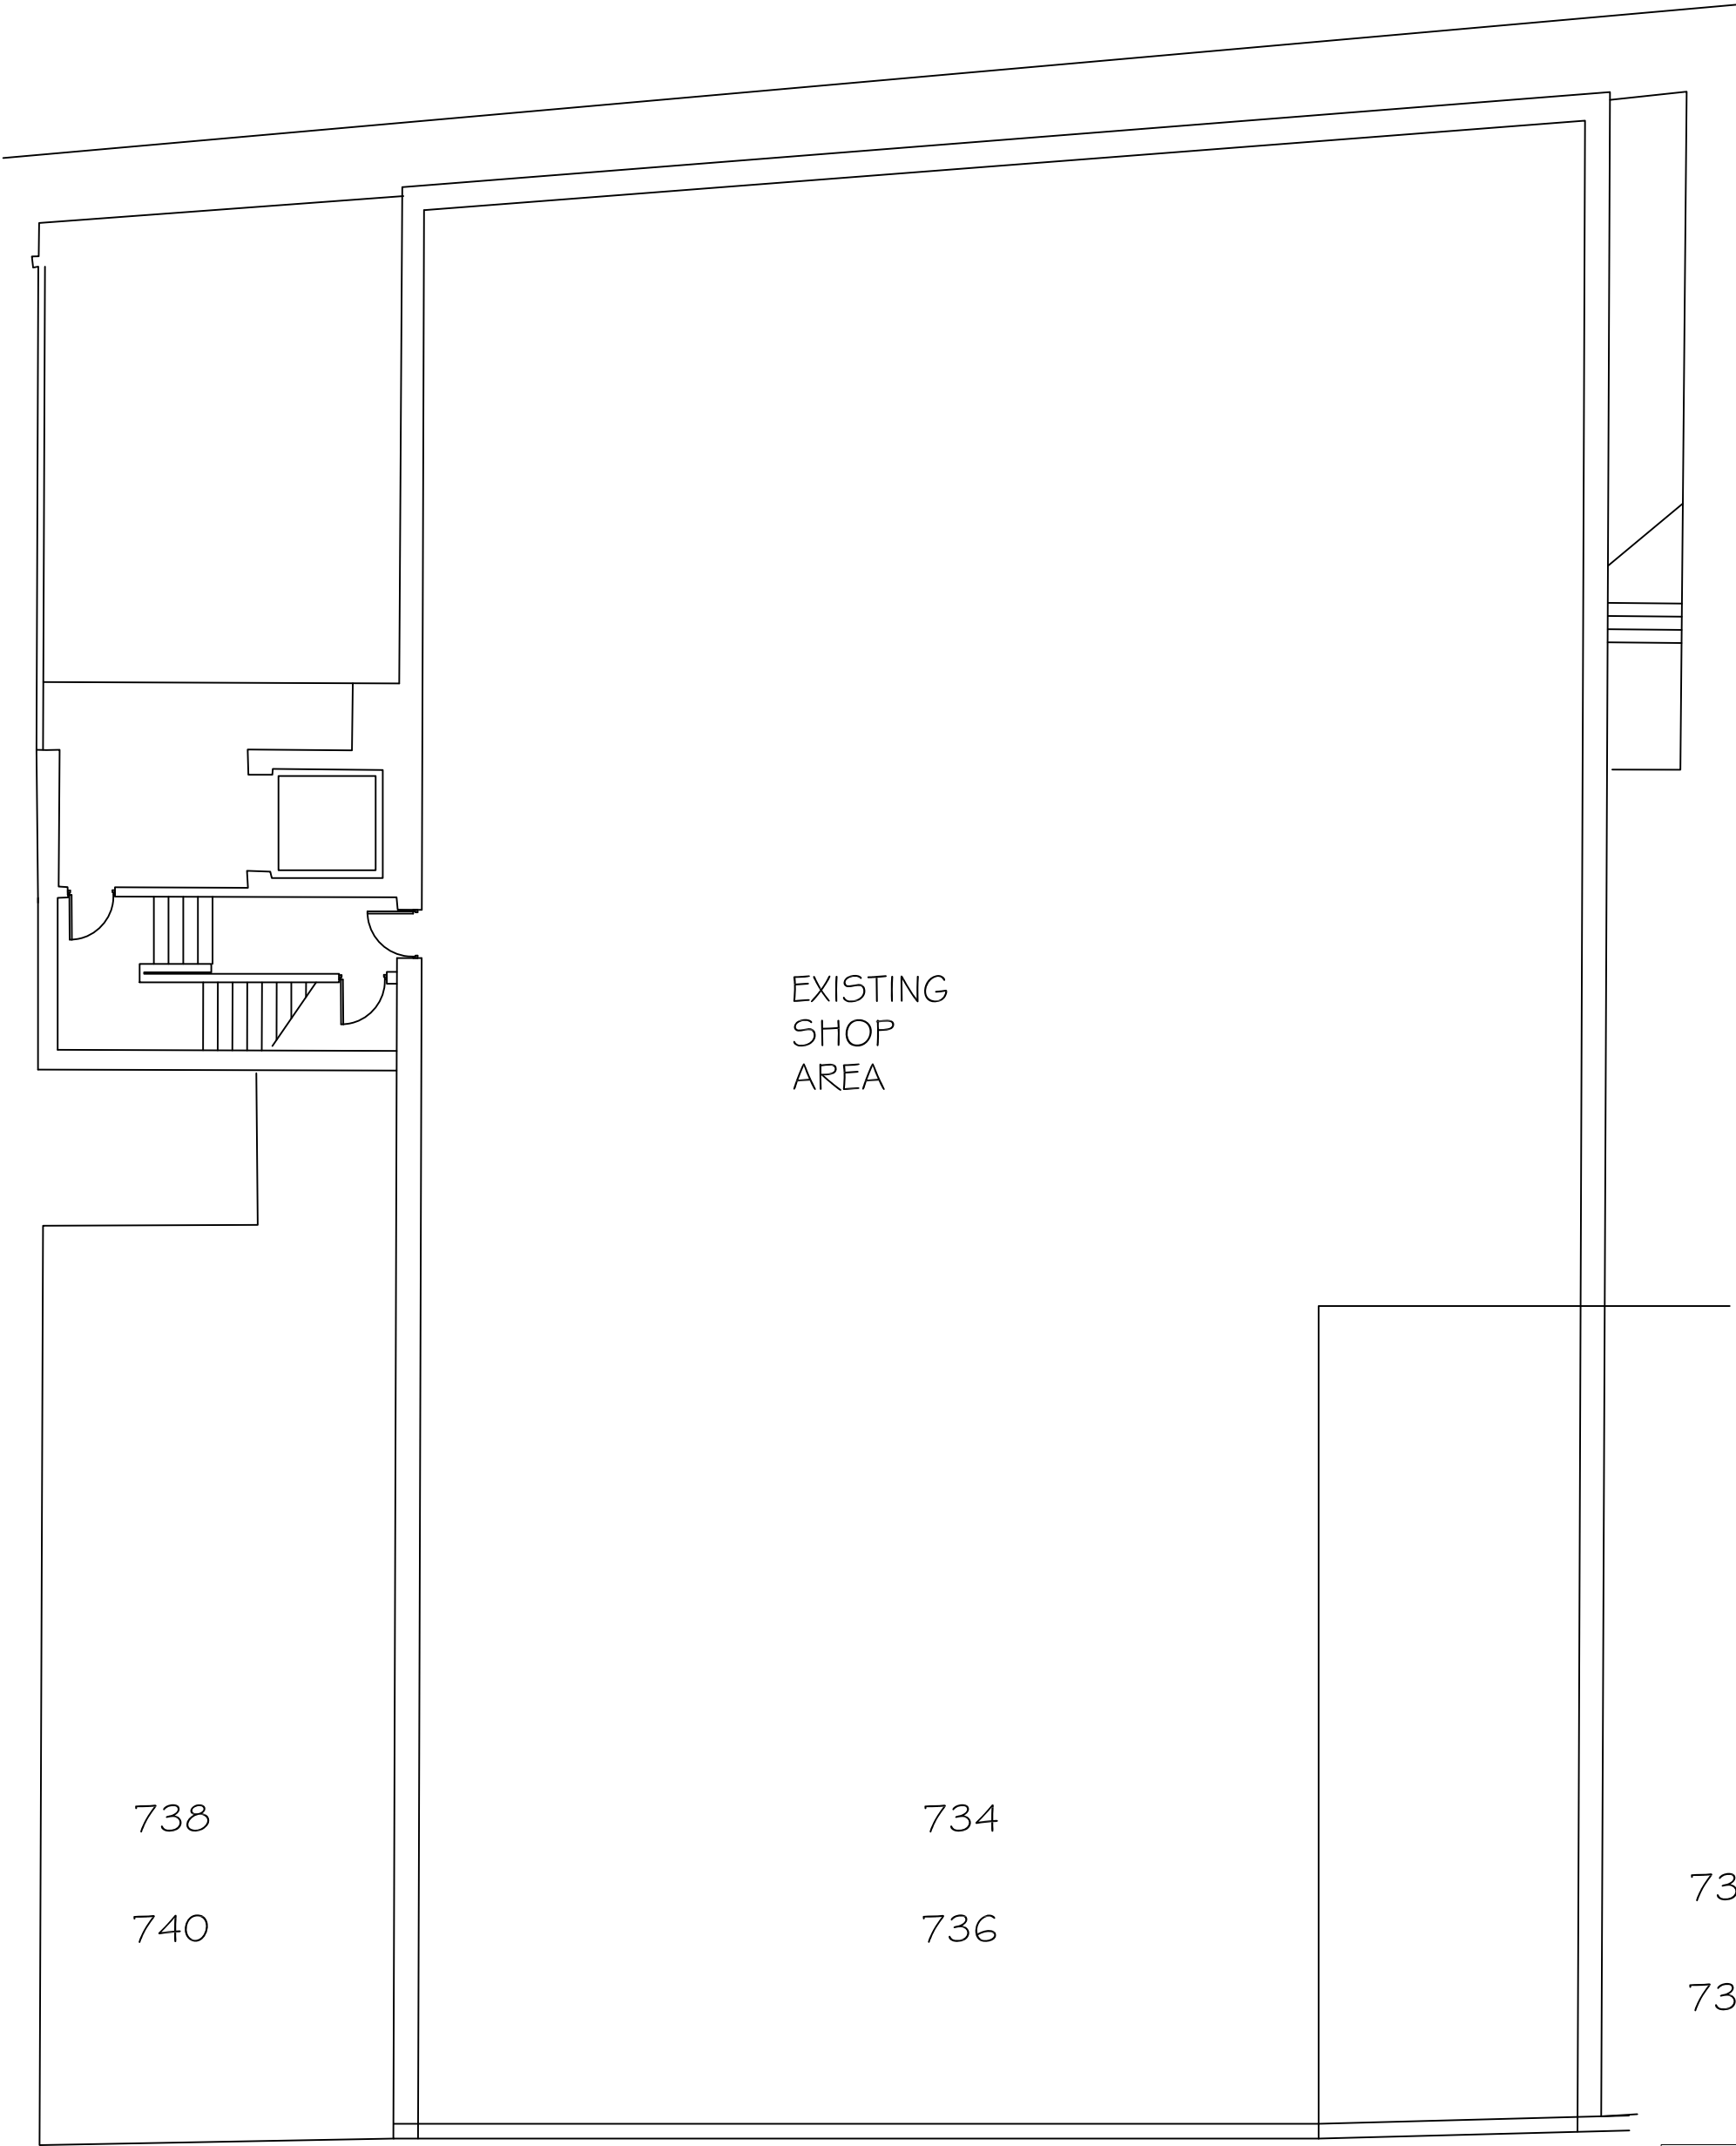

EXISTING
SHOP
AREA

738

734

730

740

736

732

734 - 736 Uxbridge
Road

change of use to form
HMO

1:100@a3

APR 2014

sd00736/PL01

PRE EXISTING GROUND FLOOR PLAN

This drawing is the copyright of Rehal Planning. It must not be copied or reproduced or used in any way without written permission from Rehal Planning.
All dimensions in millimetres & to be checked on site prior to commencement of any building works.

