



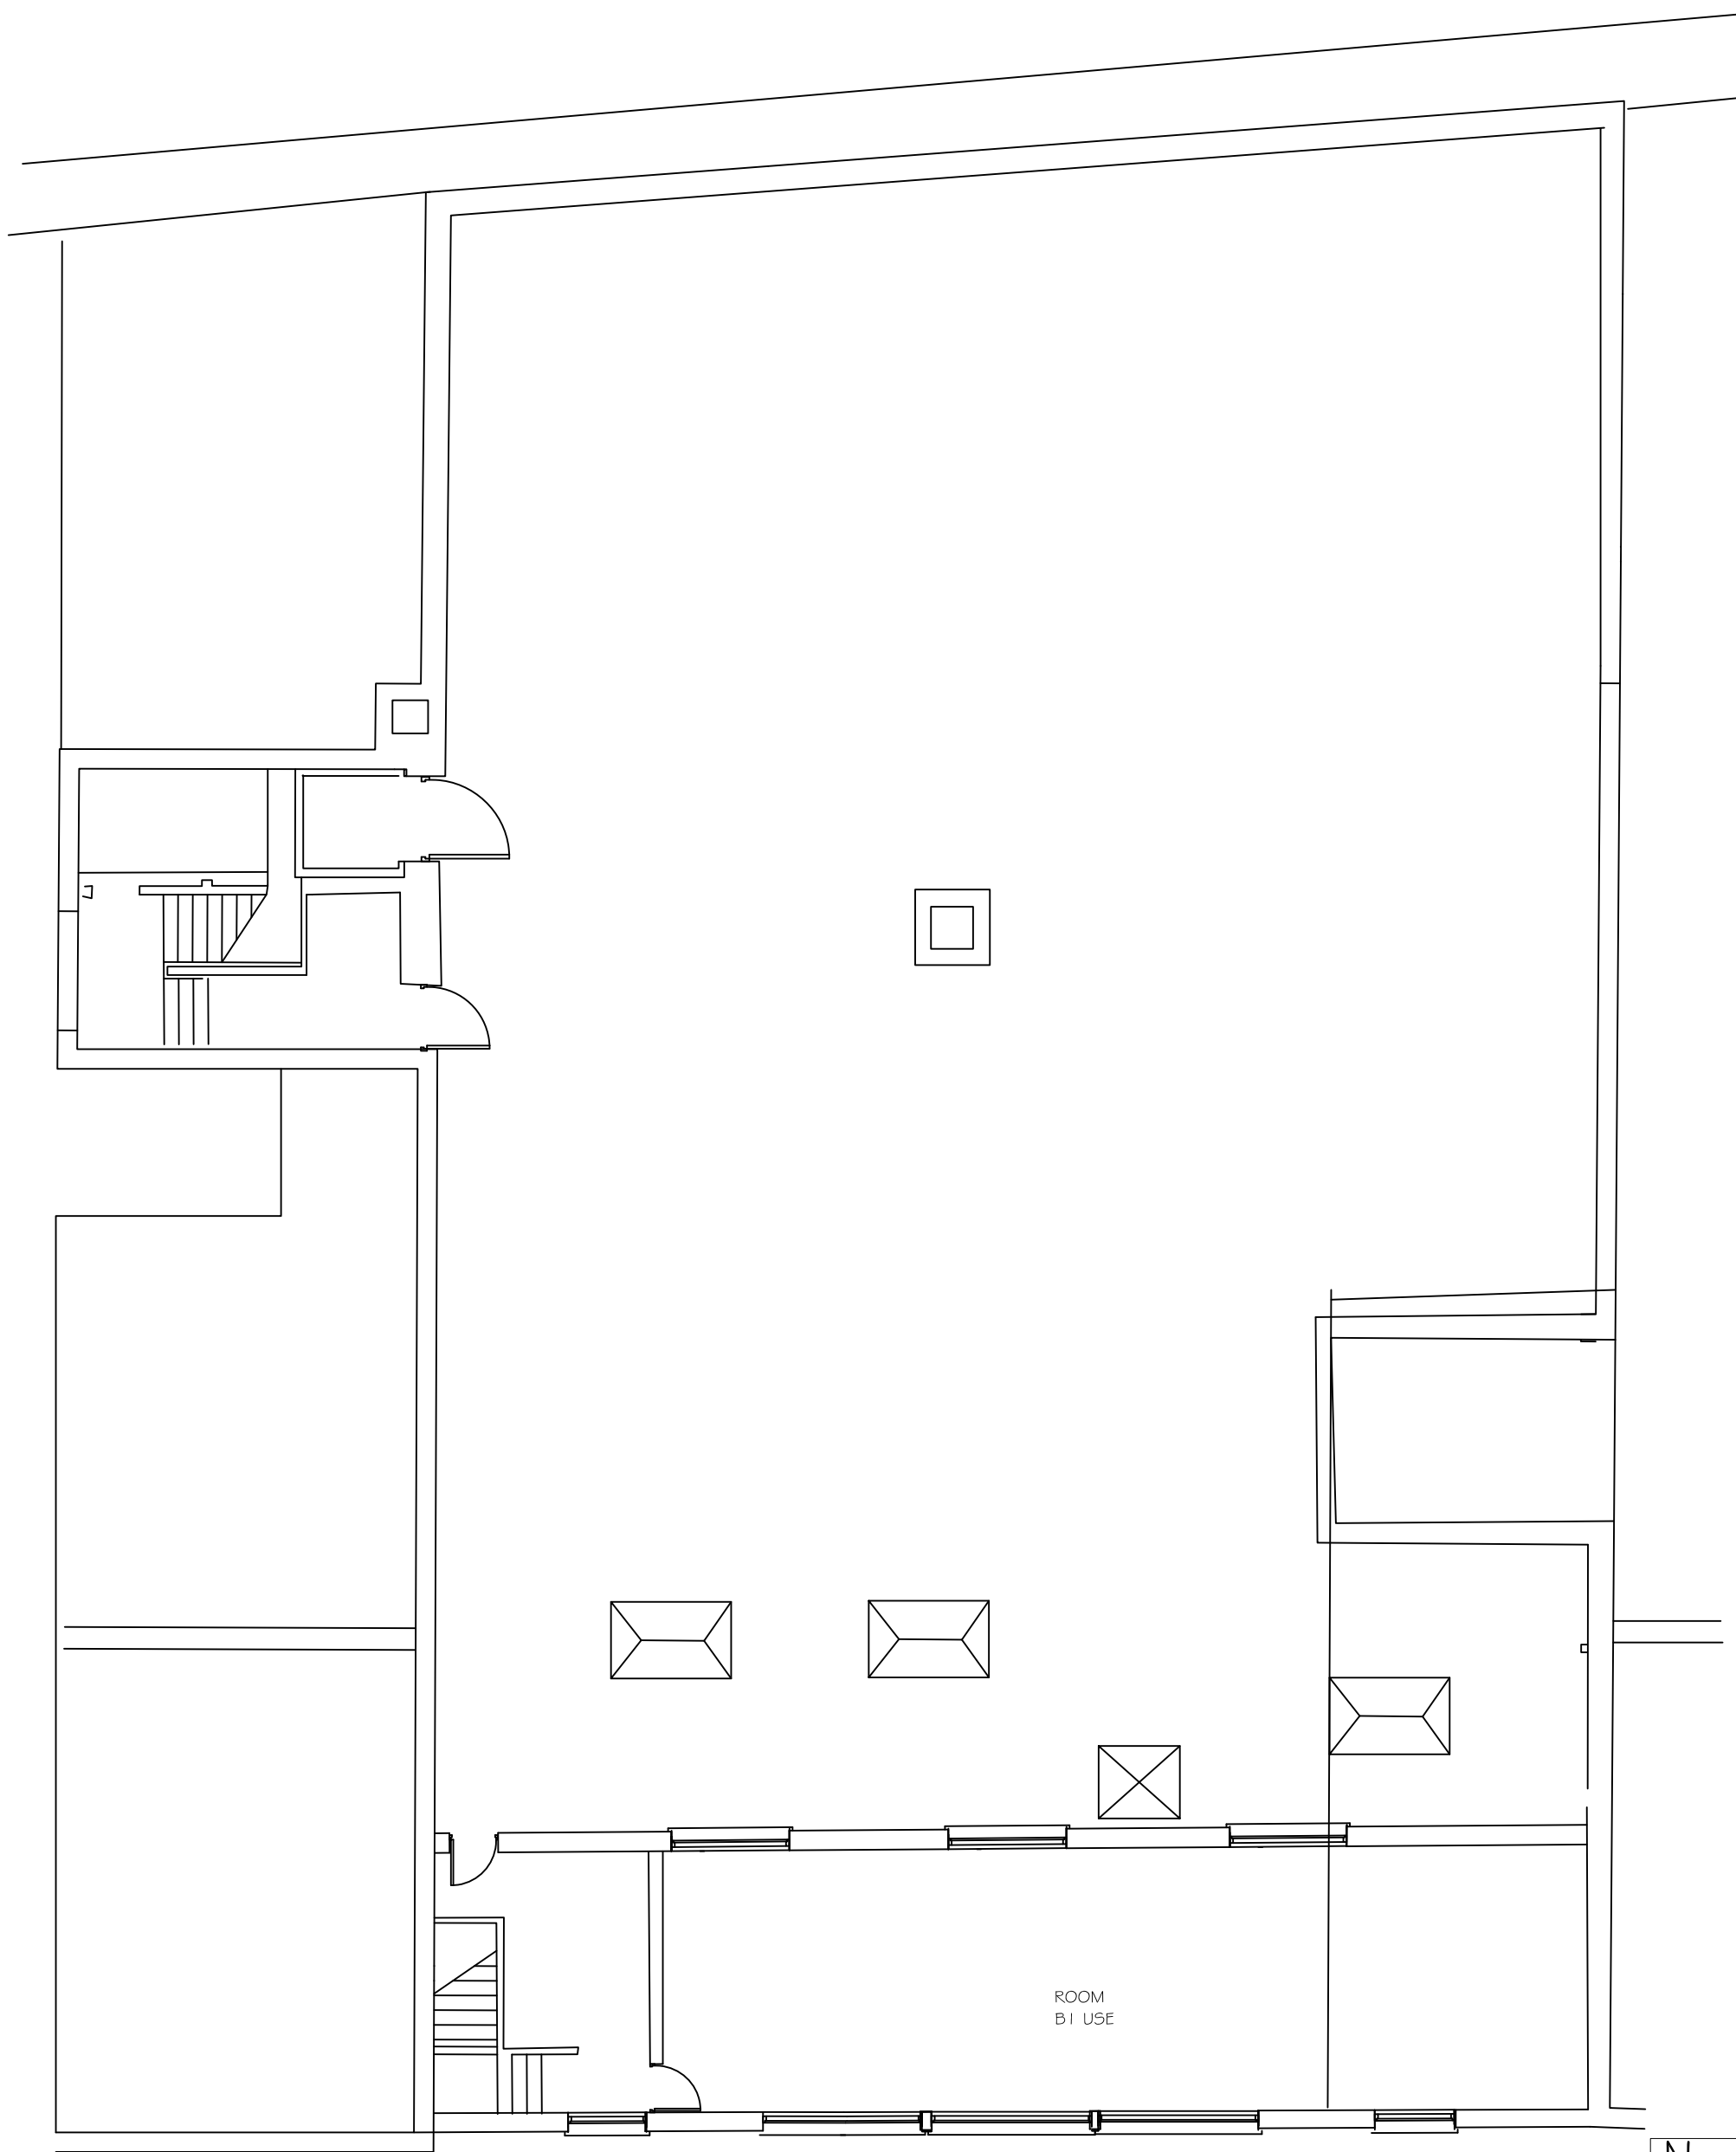

PRE EXISTING SECOND FLOOR PLAN

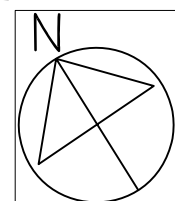

734 - 736 Uxbridge
Road

proposed change of use
to form HMO

1:100@a3

APR 2014

sd00736/PL03

This drawing is the copyright of Rehal Planning. It must
not be copied or reproduced or used in any way without
written permission from Rehal Planning.

All dimensions in millimetres & to be checked on
site prior to commencement of any building works.