


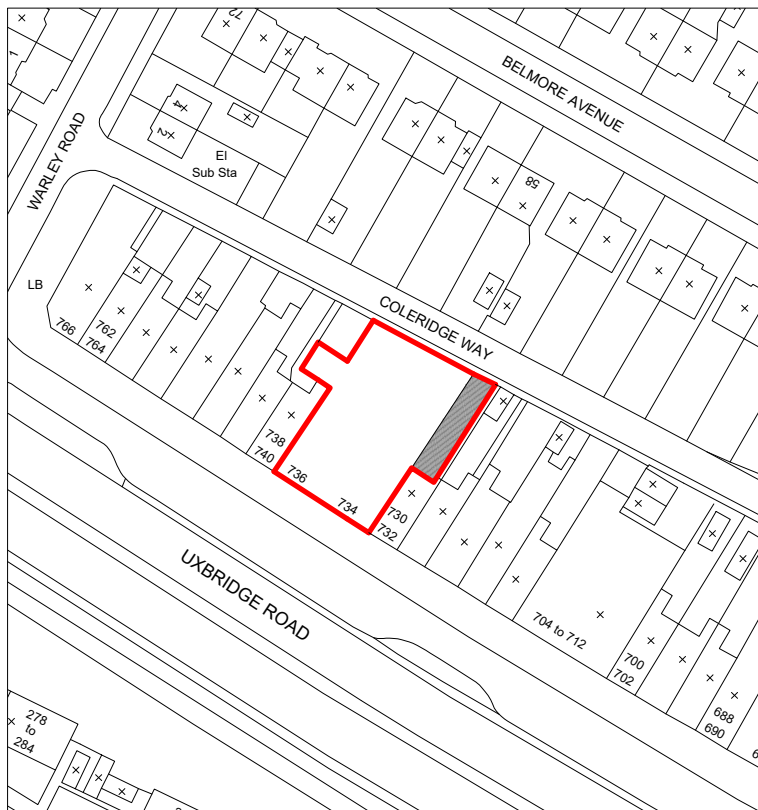


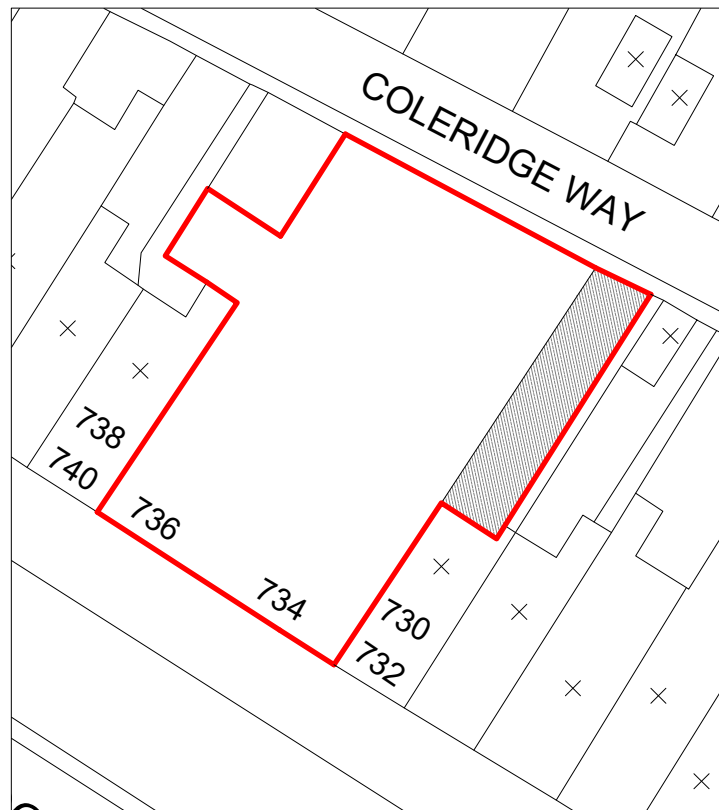


Location Plan
Scale 1:1250

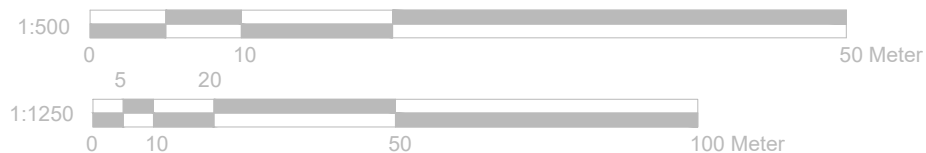

Block Plan
Scale 1:500

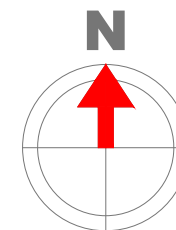

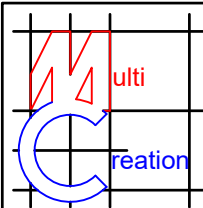	Project:	Title:	Scale: 1:500/1250 @ A4					
	734-736 Uxbridge Road, Hillingdon, Middlesex, UB4 0RU	Block plan Location plan	Date: AUG 2026					
			Drawing No.:					
			3706/HH-09/JG					
			Revision					
<table border="1"> <tr> <td></td> <td></td> <td></td> <td></td> <td></td> </tr> </table>								
239 Western Road, Southall, Middx, UB2 5HS Tel: 020 8571 1369 info@multicreation.co.uk								