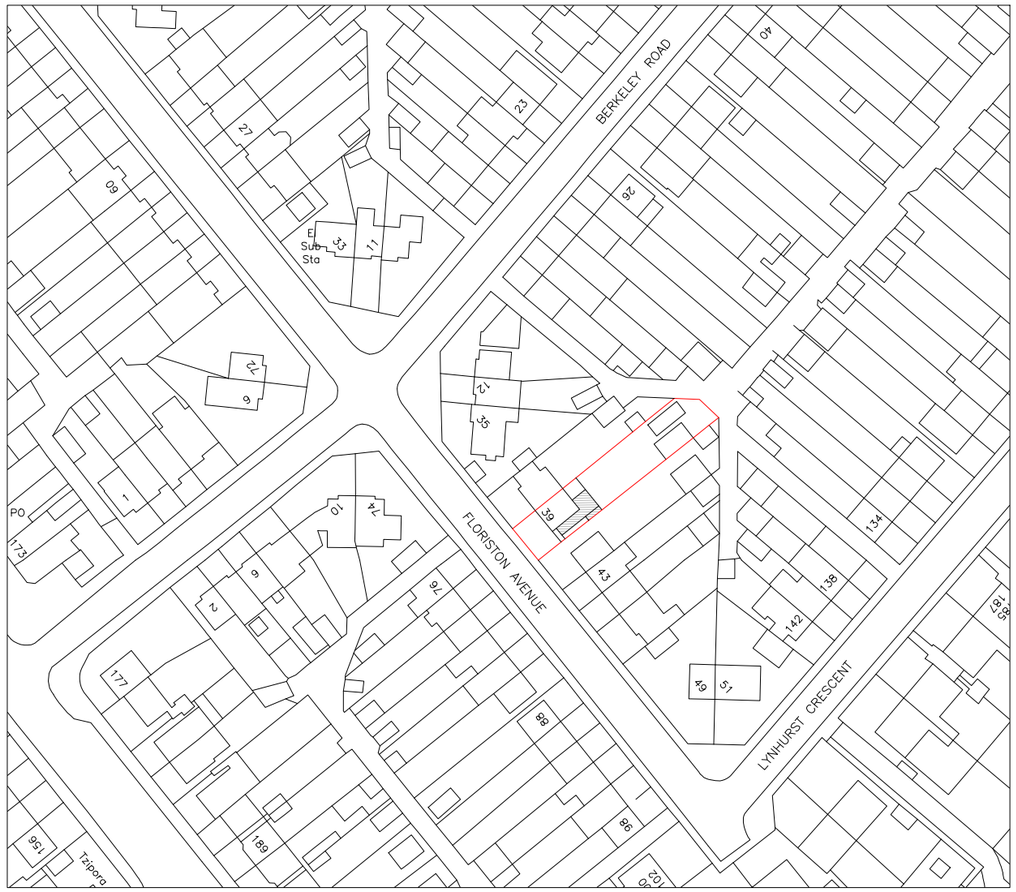

Location Plan

Scale:1:1250

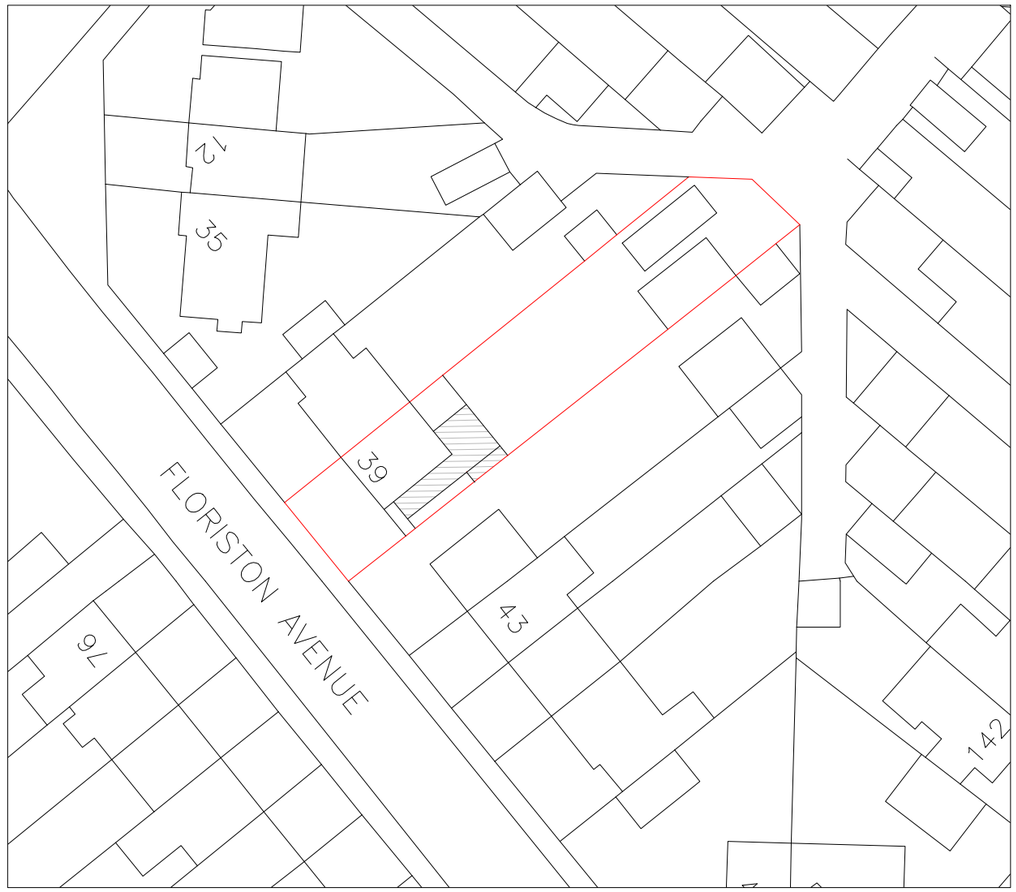

Block Plan

Scale:1:500

1:1250

1:500

BANCIL PARTNERSHIP LTD

Dimensions to be verified on site
DO NOT SCALE FROM THIS DRAWING.
Any areas indicated on this drawing are for guidance only.
No responsibility is taken for their accuracy.

This drawing is the property of BANCIL PARTNERSHIP LTD
Copyright is reserved by them and the drawing is issued on the condition that it is not copied, reproduced, retained or disclosed to any unauthorised person, either wholly or in part without the consent in writing of BANCIL PARTNERSHIP LTD

131 Heston Road, Hounslow, Middx, TW5 0RD Tel: 020 8574 4546 Fax: 020 8574 4526

Site Address:
39 Floriston Avenue
Uxbridge
Middlesex
UB10 9EB

Client Detail:
39 Floriston Avenue
Uxbridge
Middlesex
UB10 9EB

Title:
Location Plan
Block Plan

Scale: 1:1250/ 500
Paper Size: A3

Drawn By: NM
Checked By: SM
Date: 11/2021
Drawing No. PL2/SM/3171 - 00

Revisions:

Rev	Revision	Date

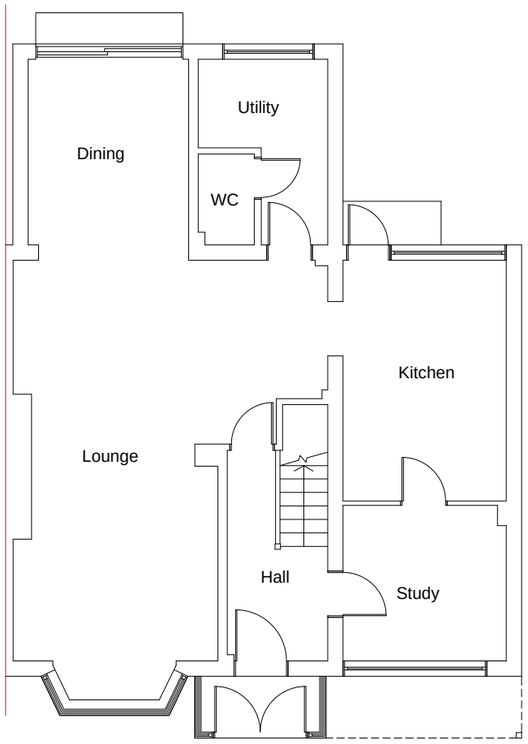

Existing Ground Floor Plan
Scale:1:100

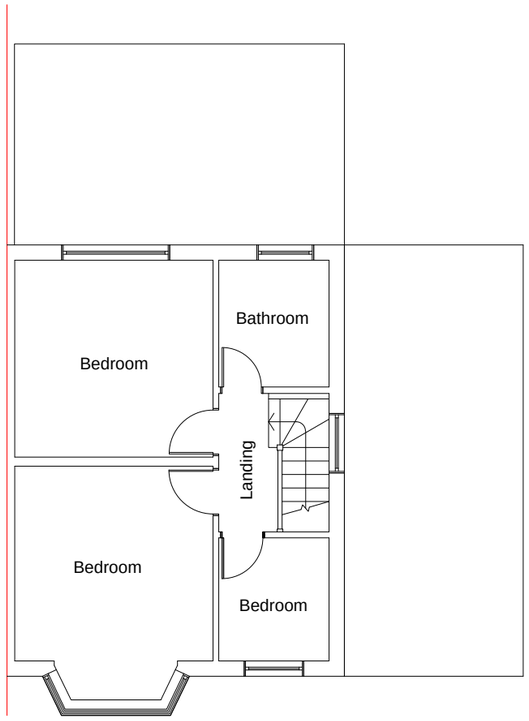

Existing First Floor Plan
Scale:1:100

1:100

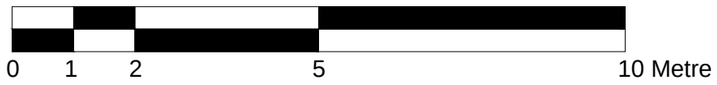

BANCIL PARTNERSHIP LTD

Dimensions to be verified on site
DO NOT SCALE FROM THIS DRAWING.
Any areas indicated on this drawing are for guidance only.
No responsibility is taken for their accuracy.

This drawing is the property of BANCIL PARTNERSHIP LTD
Copyright is reserved by them and the drawing is issued on the condition that it is not copied, reproduced, retained or disclosed to any unauthorised person, either wholly or in part without the consent in writing of BANCIL PARTNERSHIP LTD

131 Heston Road, Hounslow, Middx, TW5 0RD Tel: 020 8574 4546 Fax: 020 8574 4526

Site Address:
39 Floriston Avenue
Uxbridge
Middlesex
UB10 9EB

Client Detail:
39 Floriston Avenue
Uxbridge
Middlesex
UB10 9EB

Title:
Existing Ground Floor Plan
Existing First Floor Plan

Scale:	1:100
Paper Size:	A3

Drawn By:	NM
Checked By:	SM
Date:	11/2021
Drawing No.	PL2/SM/3171 - 01

Revisions:

Rev	Revision	Date

Existing Front Elevation
Scale:1:100

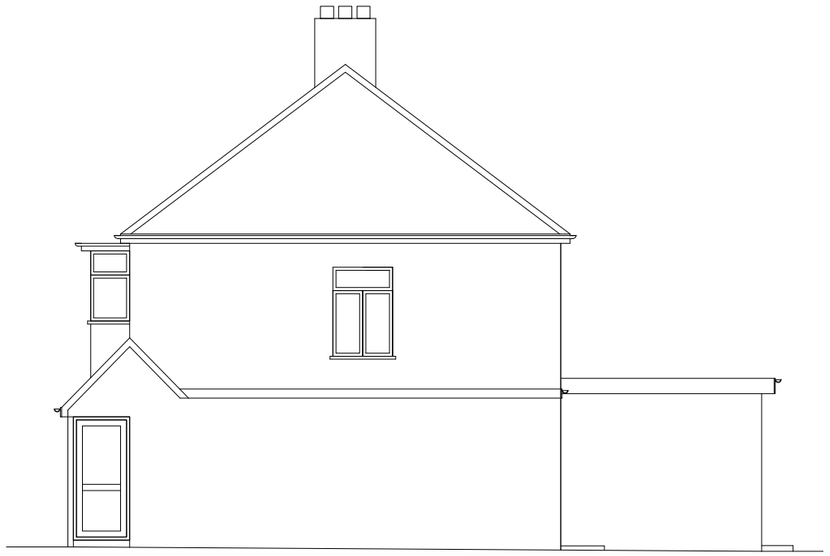

Existing Side Elevation
Scale:1:100

Existing Rear Elevation
Scale:1:100

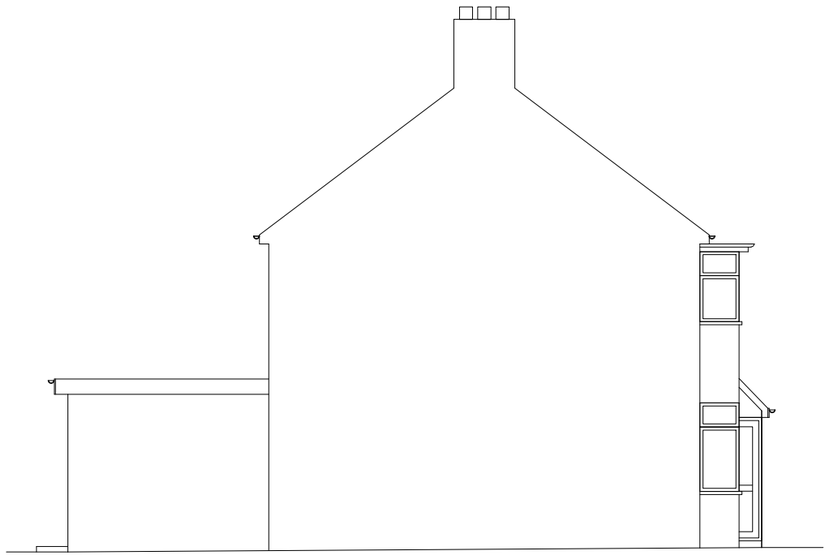

Existing Side Elevation
Scale:1:100

1:100

0 1 2 5 10 Metre

BANCIL PARTNERSHIP LTD

Dimensions to be verified on site
DO NOT SCALE FROM THIS DRAWING.
Any areas indicated on this drawing are for guidance only.
No responsibility is taken for their accuracy.

This drawing is the property of BANCIL PARTNERSHIP LTD
Copyright is reserved by them and the drawing is issued on the condition that it is not copied, reproduced, retained or disclosed to any unauthorised person, either wholly or in part without the consent in writing of BANCIL PARTNERSHIP LTD

131 Heston Road, Hounslow, Middx, TW5 0RD Tel: 020 8574 4546 Fax: 020 8574 4526

Site Address:
39 Floriston Avenue
Uxbridge
Middlesex
UB10 9EB

Client Detail:
39 Floriston Avenue
Uxbridge
Middlesex
UB10 9EB

Title:
Existing Elevations

Scale:	1:100
Paper Size:	A3

Drawn By:	NM
Checked By:	SM
Date:	11/2021
Drawing No.	PL2/SM/3171 - 02

Revisions:

Rev	Revision	Date

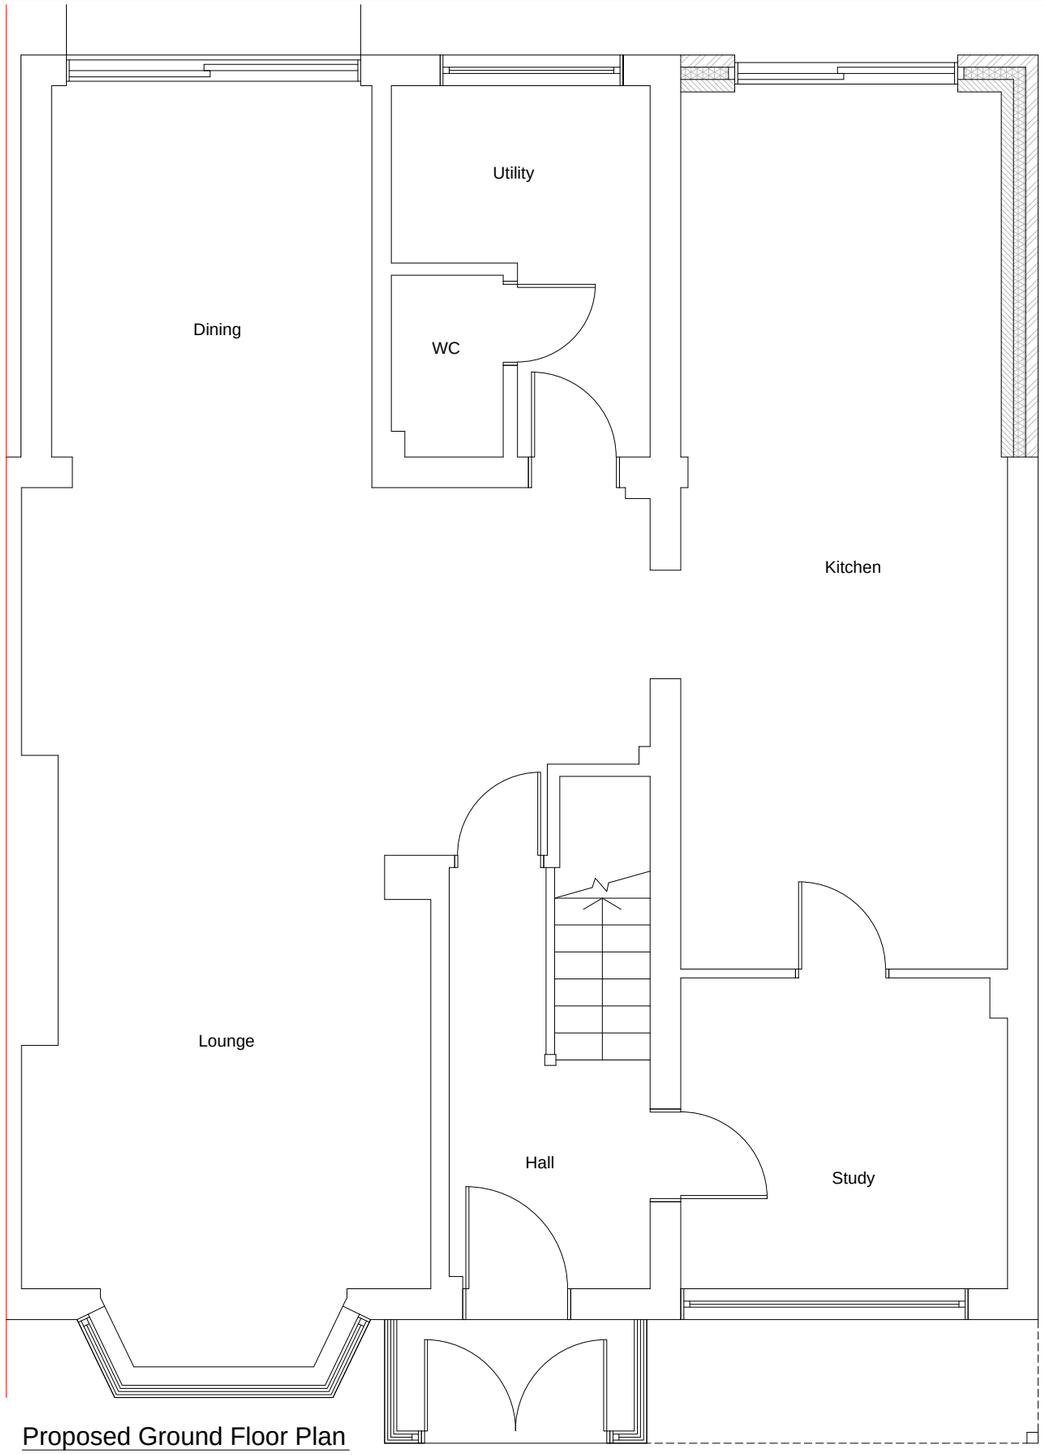

Proposed Ground Floor Plan

Scale:1:50

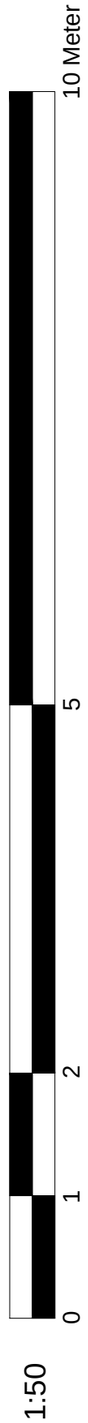

BANCIL PARTNERSHIP LTD

Dimensions to be verified on site
DO NOT SCALE FROM THIS DRAWING.
Any areas indicated on this drawing are for guidance only.
No responsibility is taken for their accuracy.

This drawing is the property of BANCIL PARTNERSHIP LTD
Copyright is reserved by them and the drawing is issued on the condition that it is not copied, reproduced, retained or disclosed to any unauthorised person, either wholly or in part without the consent in writing of BANCIL PARTNERSHIP LTD

131 Heston Road, Hounslow, Middx, TW5 0RD Tel: 020 8574 4546 Fax: 020 8574 4526

Site Address:
39 Floriston Avenue
Uxbridge
Middlesex
UB10 9EB

Client Detail:
39 Floriston Avenue
Uxbridge
Middlesex
UB10 9EB

Title:
Proposed First Floor Plan
Proposed Second Floor Plan

Scale:	1:50
Paper Size:	A3

Drawn By:	NM
Checked By:	SM
Date:	11/2021
Drawing No.	PL2/SM/3171 - 03

Revisions:

Rev	Revision	Date

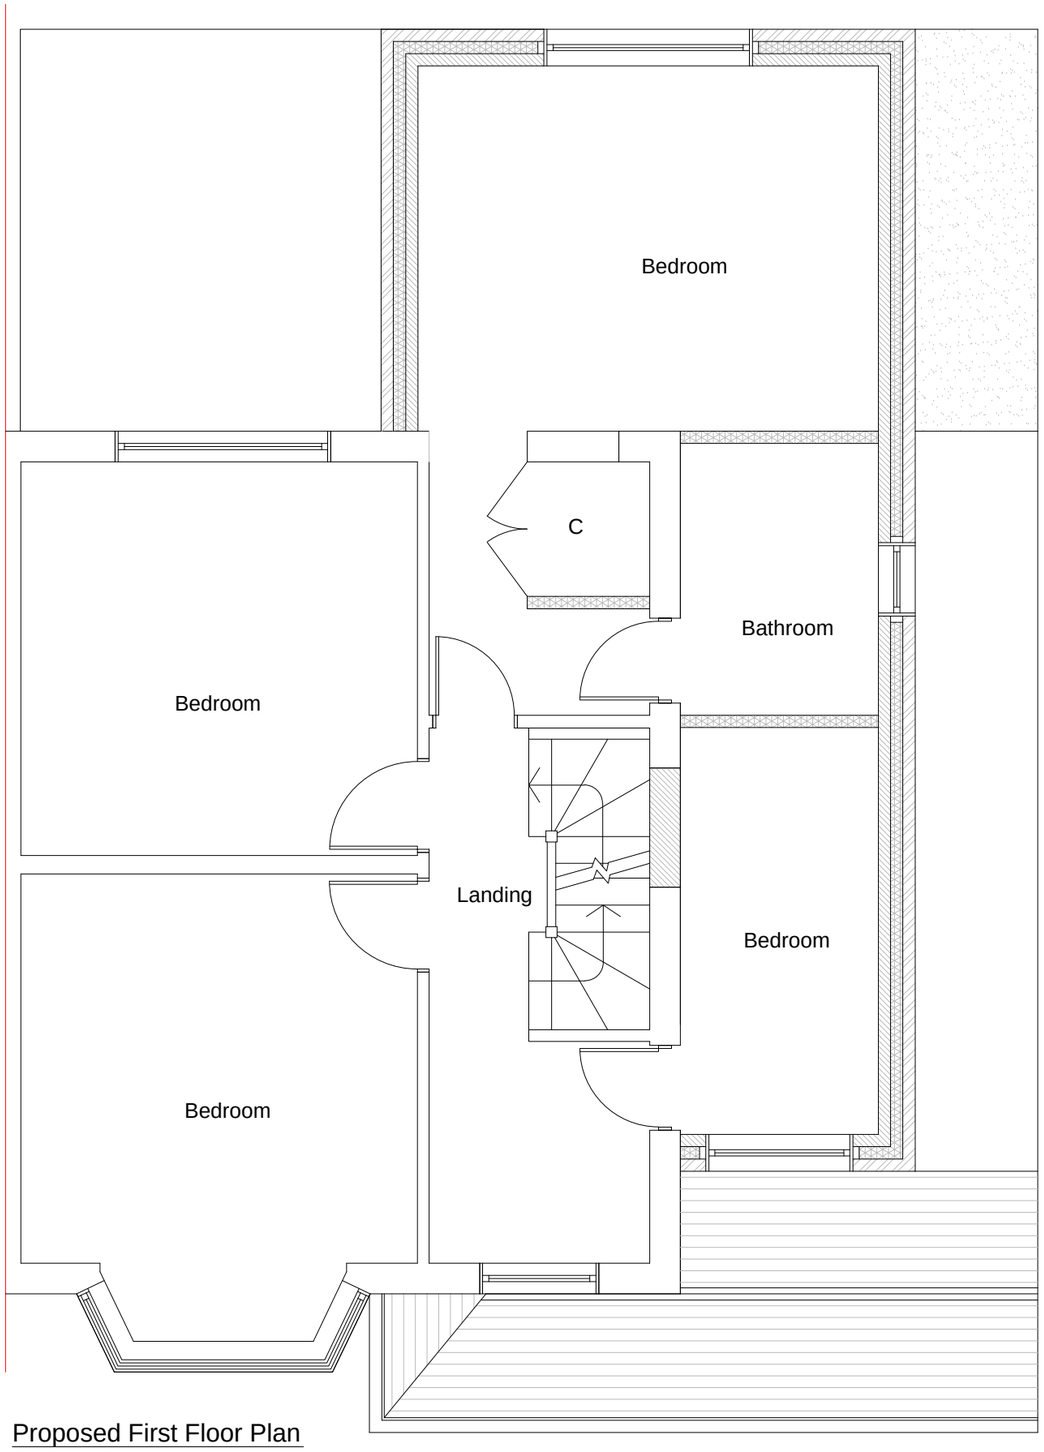

Proposed First Floor Plan
Scale:1:50

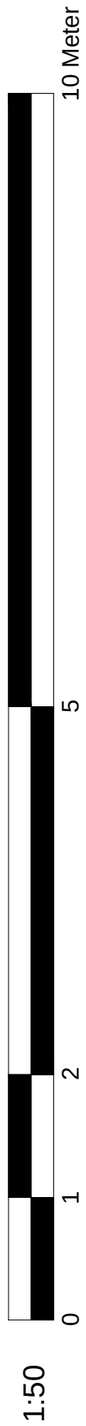

BANCIL PARTNERSHIP LTD

Dimensions to be verified on site
DO NOT SCALE FROM THIS DRAWING.
Any areas indicated on this drawing are for guidance only.
No responsibility is taken for their accuracy.

This drawing is the property of BANCIL PARTNERSHIP LTD
Copyright is reserved by them and the drawing is issued on the condition that it is not copied, reproduced, retained or disclosed to any unauthorised person, either wholly or in part without the consent in writing of BANCIL PARTNERSHIP LTD

131 Heston Road, Hounslow, Middx, TW5 0RD Tel: 020 8574 4546 Fax: 020 8574 4526

Site Address:
39 Floriston Avenue
Uxbridge
Middlesex
UB10 9EB

Client Detail:
39 Floriston Avenue
Uxbridge
Middlesex
UB10 9EB

Title:
Proposed First Floor Plan
Proposed Second Floor Plan

Scale:	1:50
Paper Size:	A3

Drawn By:	NM
Checked By:	SM
Date:	11/2021
Drawing No.	PL2/SM/3171 - 03

Revisions:

Rev	Revision	Date

Proposed Front Elevation
Scale:1:100

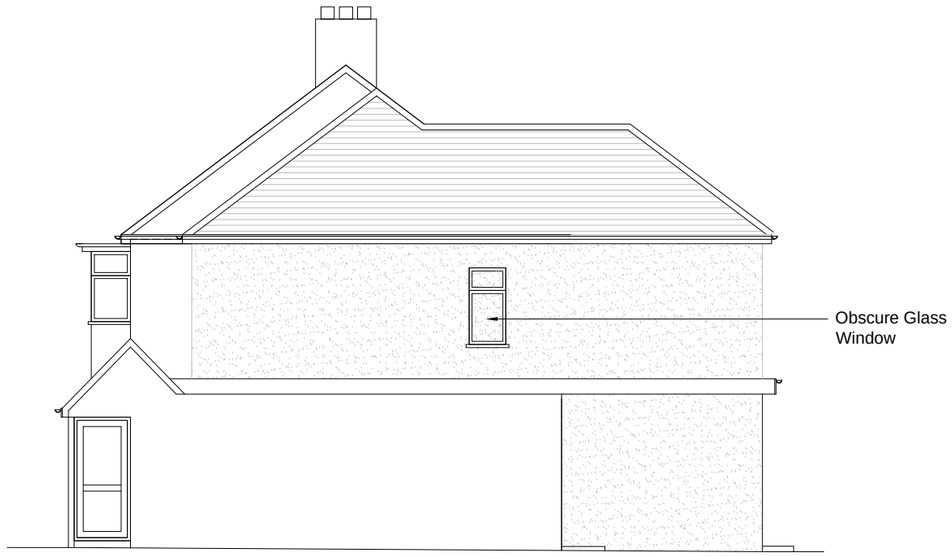

Proposed Side Elevation
Scale:1:100

Proposed Rear Elevation
Scale:1:100

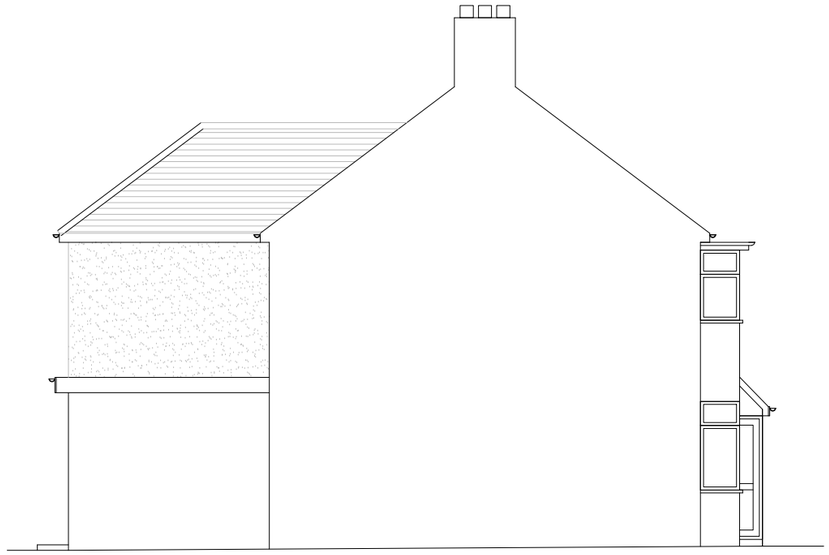

Proposed Side Elevation
Scale:1:100

1:100

0 1 2 5 10 Metre

BANCIL PARTNERSHIP LTD

Dimensions to be verified on site
DO NOT SCALE FROM THIS DRAWING.
Any areas indicated on this drawing are for guidance only.
No responsibility is taken for their accuracy.

This drawing is the property of BANCIL PARTNERSHIP LTD
Copyright is reserved by them and the drawing is issued on the condition that it is not copied, reproduced, retained or disclosed to any unauthorised person, either wholly or in part without the consent in writing of BANCIL PARTNERSHIP LTD

131 Heston Road, Hounslow, Middx, TW5 0RD Tel: 020 8574 4546 Fax: 020 8574 4526

Site Address:
39 Floriston Avenue
Uxbridge
Middlesex
UB10 9EB

Client Detail:
39 Floriston Avenue
Uxbridge
Middlesex
UB10 9EB

Title:
Proposed Elevations

Scale:	1:100
Paper Size:	A3

Drawn By:	NM
Checked By:	SM
Date:	11/2021
Drawing No.	PL2/SM/3171 - 04

Revisions:

Rev	Revision	Date

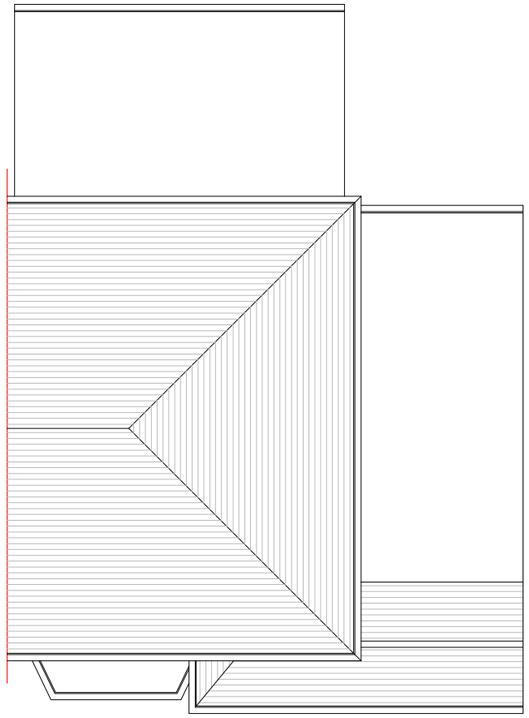

Existing Roof Plan
Scale:1:100

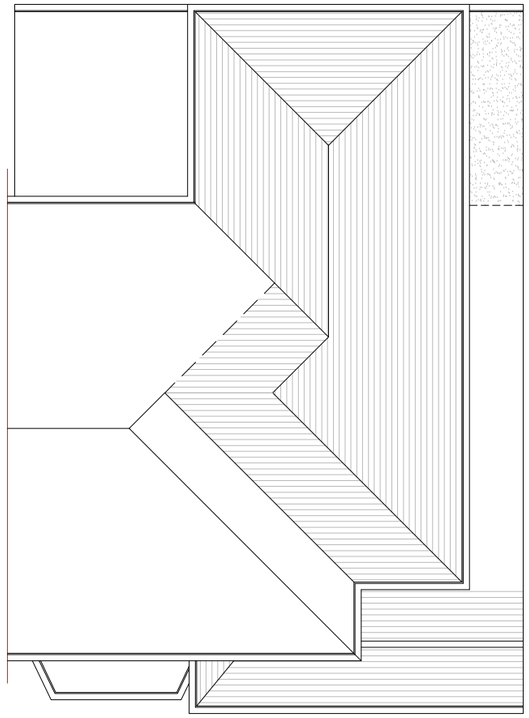

Proposed Roof Plan
Scale:1:100

1:100

0 1 2 5 10 Metre

BANCIL PARTNERSHIP LTD

Dimensions to be verified on site
DO NOT SCALE FROM THIS DRAWING.
Any areas indicated on this drawing are for guidance only.
No responsibility is taken for their accuracy.

This drawing is the property of BANCIL PARTNERSHIP LTD
Copyright is reserved by them and the drawing is issued on the condition that it is not copied, reproduced, retained or disclosed to any unauthorised person, either wholly or in part without the consent in writing of BANCIL PARTNERSHIP LTD

131 Heston Road, Hounslow, Middx, TW5 0RD Tel: 020 8574 4546 Fax: 020 8574 4526

Site Address:
39 Floriston Avenue
Uxbridge
Middlesex
UB10 9EB

Client Detail:
39 Floriston Avenue
Uxbridge
Middlesex
UB10 9EB

Title:
Proposed Roof Plan
Existing Roof Plan

Scale:	1:50	Paper Size:	A3

Drawn By:	NM
Checked By:	SM
Date:	11/2021
Drawing No.	PL2/SM/3171 - 05

Revisions:

Rev	Revision	Date