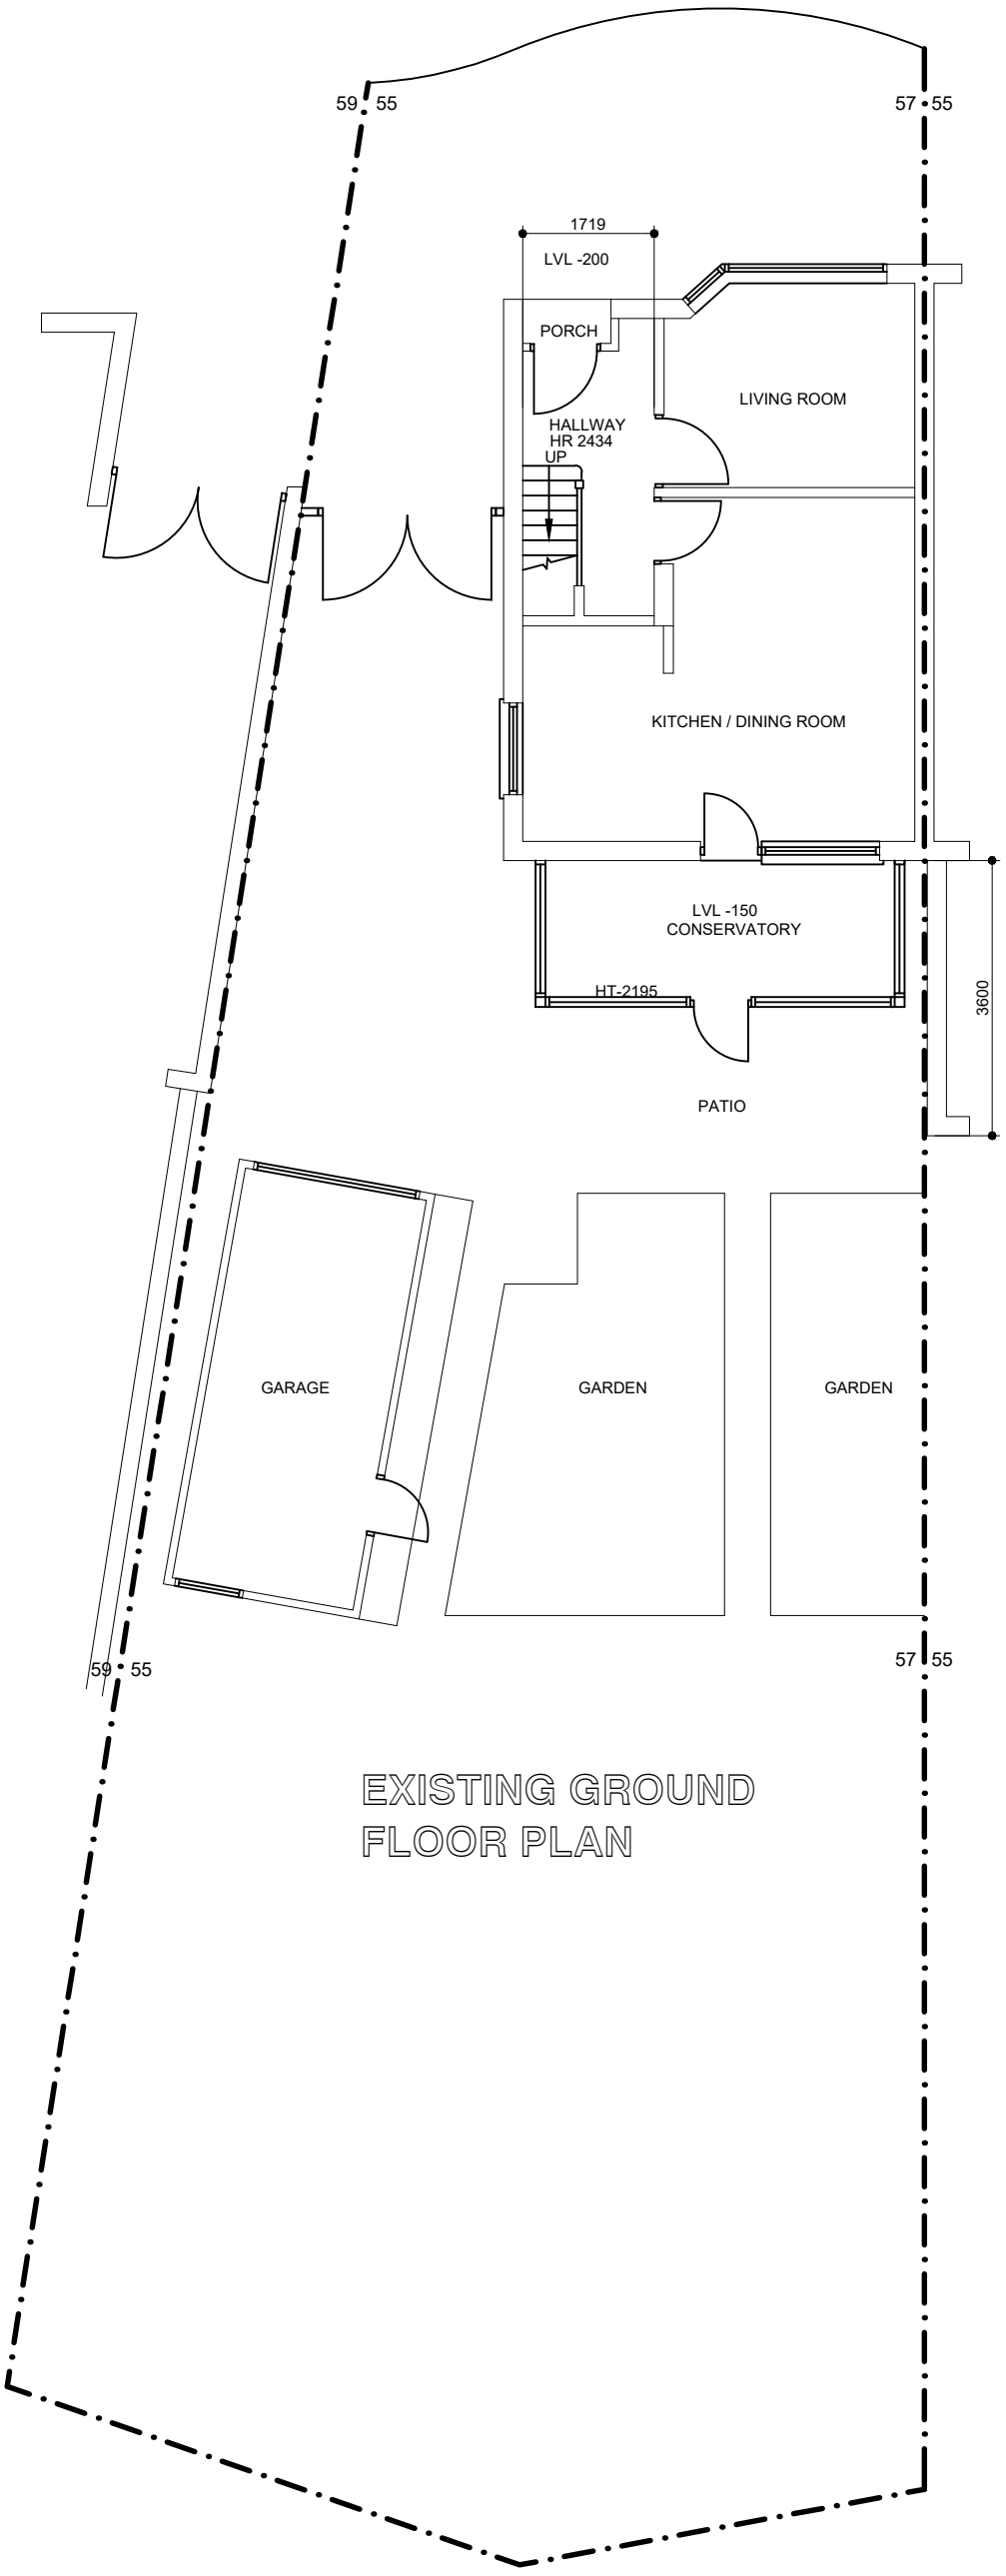

EXISTING GROUND FLOOR PLAN

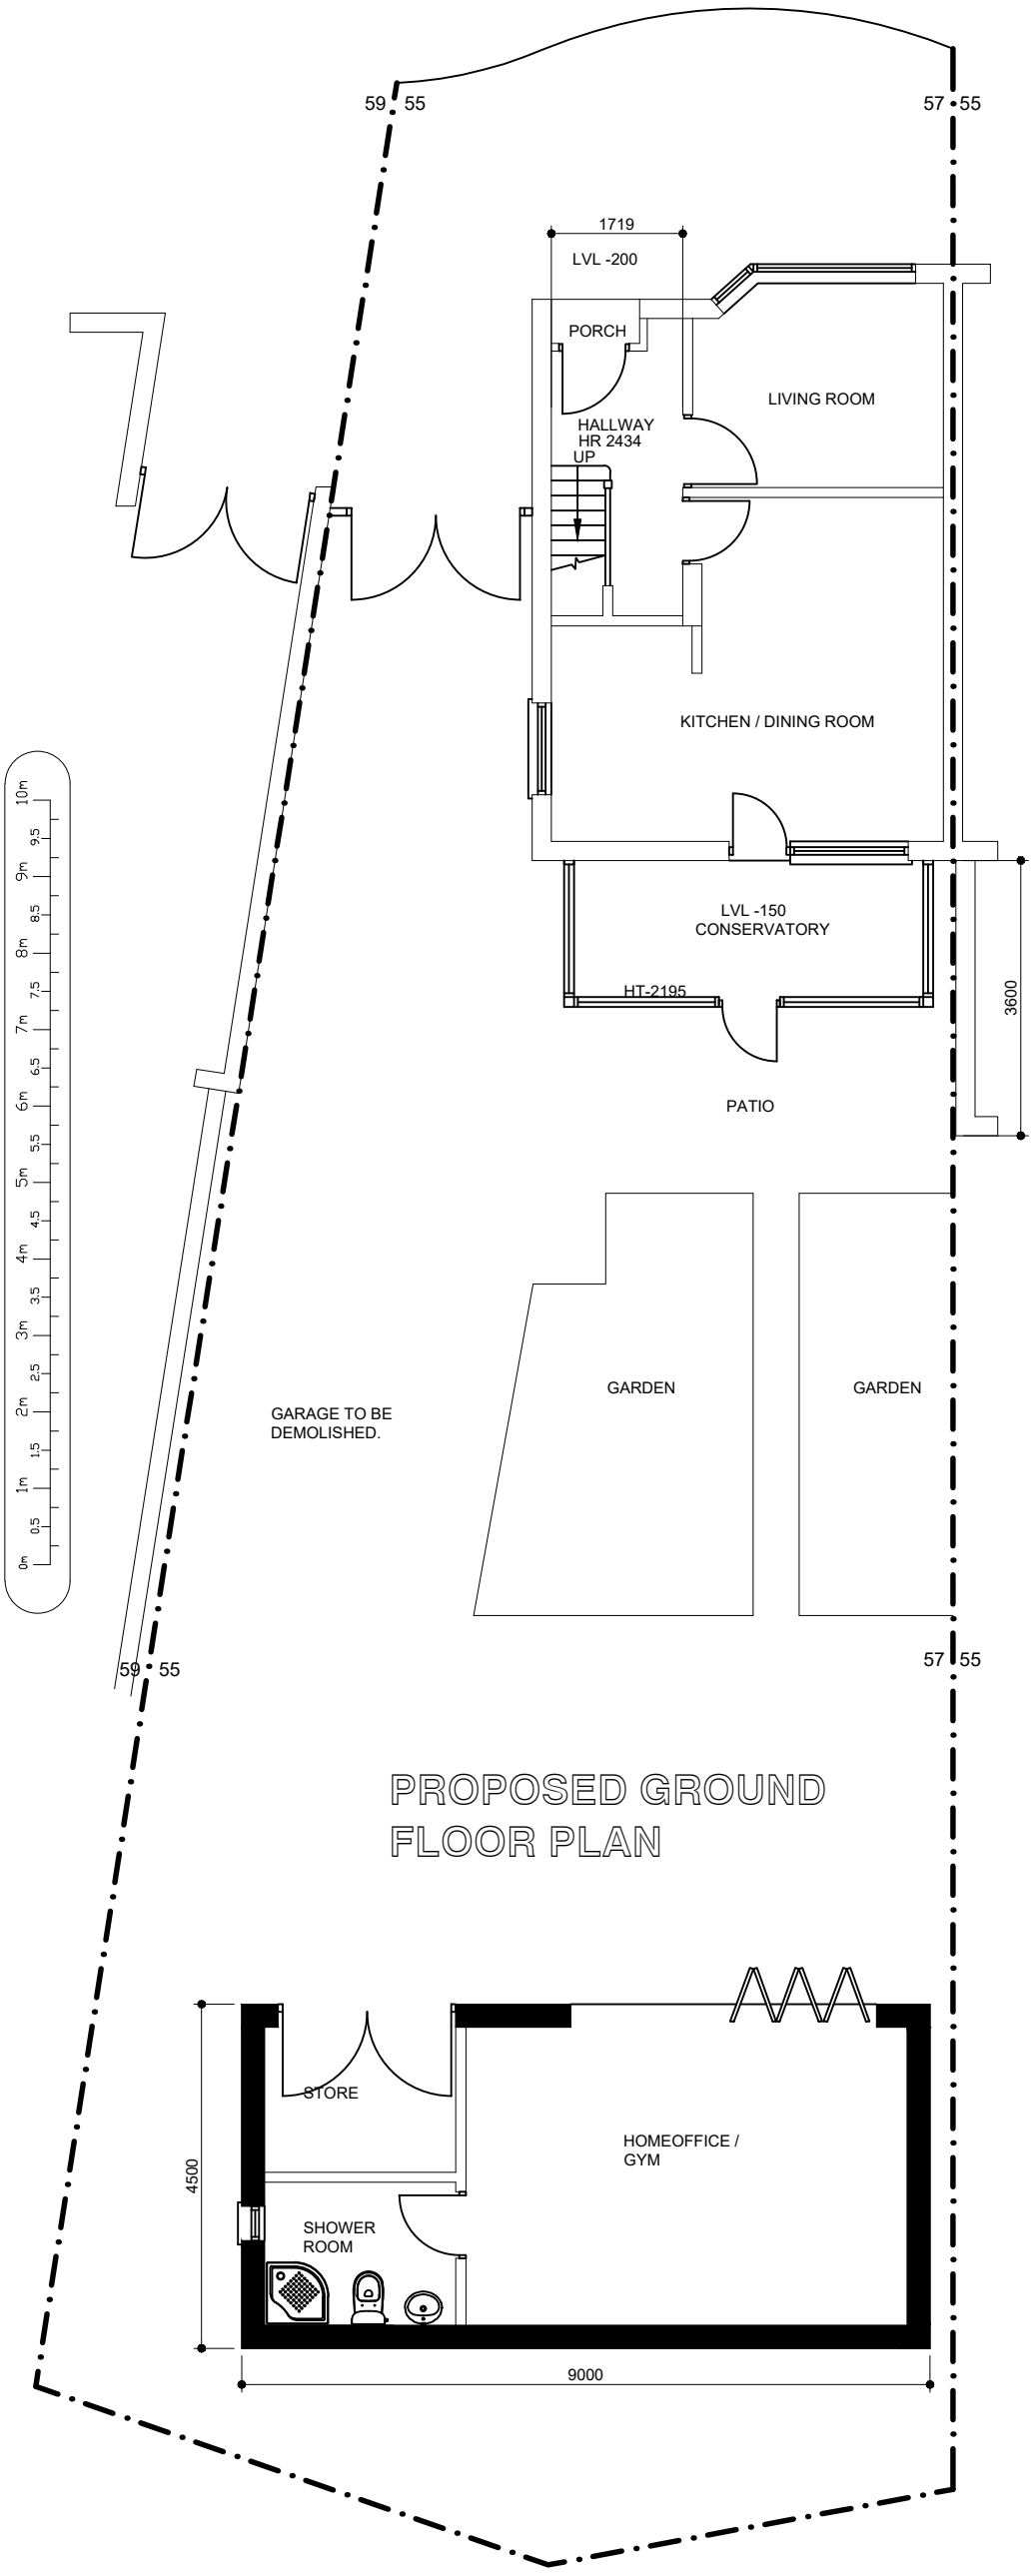

PROPOSED GROUND FLOOR PLAN

ICREATE ©
DESIGN LIMITED
Planning & Designing of All Types of Building Works
1 CRABTREE CLOSE, BUSHEY, WD23 3BJ
Tel: 07886759400 ; EM: ikreated@gmail.com

CLIENT :

MR. SHAFIQUE RANA
57 Ryefield AveNUE
Uxbridge
UB10 9BX

PROJECT/TITLE

ERECTION OF OUTBUILDING AT REAR END OF THE GARDEN ; TO BE USED AS HOME OFFCE / GYM

REV	DATES	COMMENTS
A	11.10.2024	FOR REPEAT PLANNING APPLICATION
	05.07.2024	FOR PLANNING APPLICATION

SCALE: 1:100@A3

DRG NO : 57 RYEFIELD AVE-101