

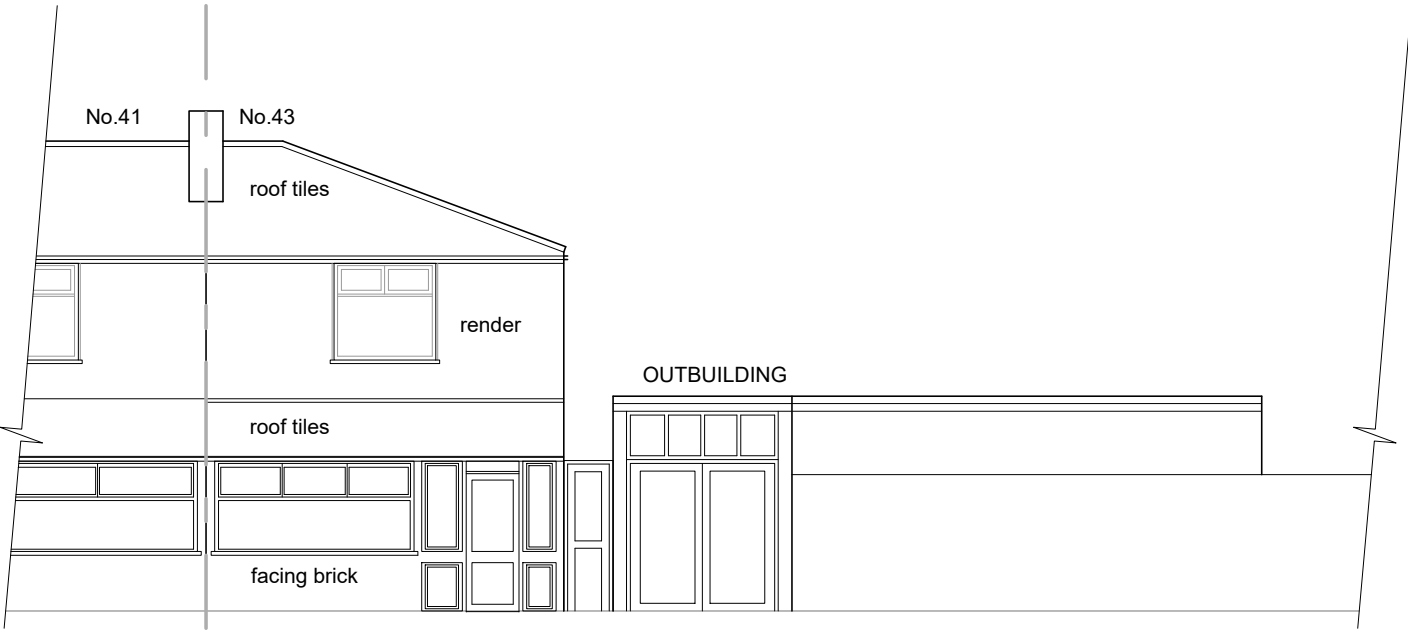



This drawing is the copyright of Get Planning & Architecture Ltd. and may not be reproduced without permission. Dimensions must not be scaled (except for planning purposes) and must be checked prior to construction and manufacture.

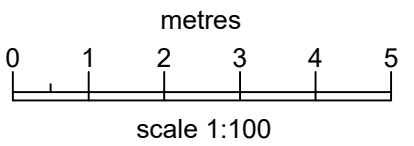


SOUTH-WEST (FRONT) ELEVATION

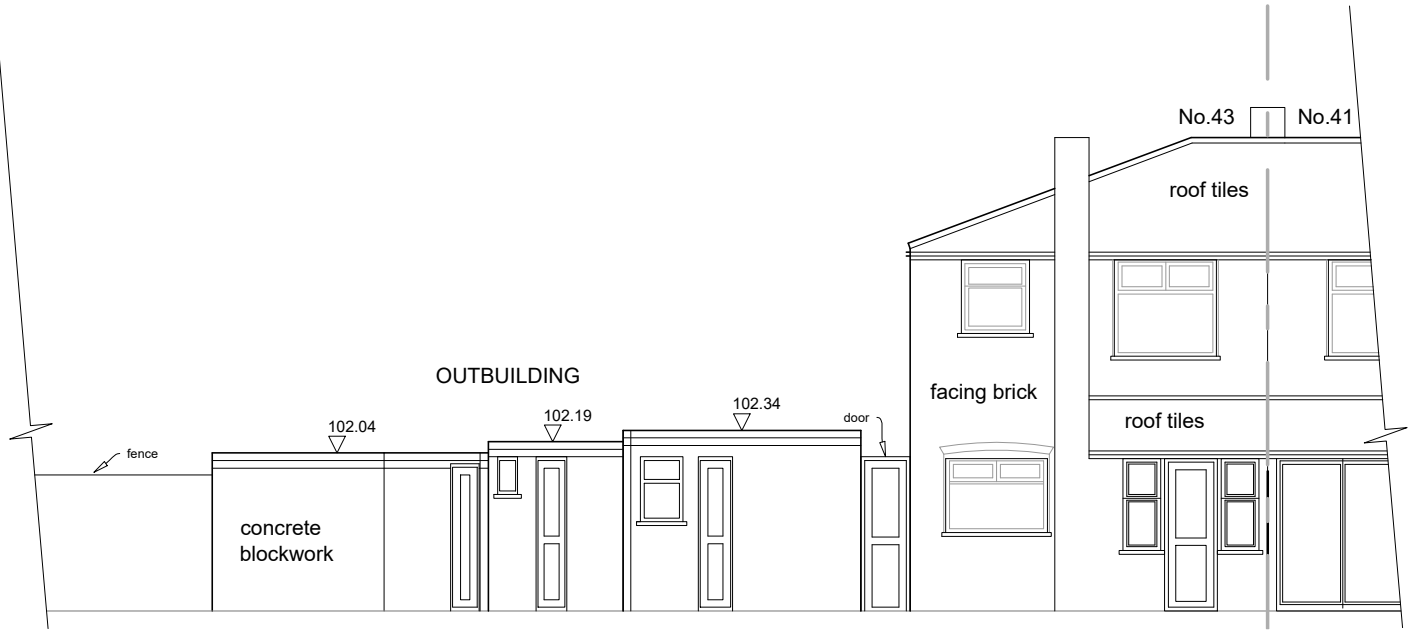


NORTH-EAST (SIDE) ELEVATION

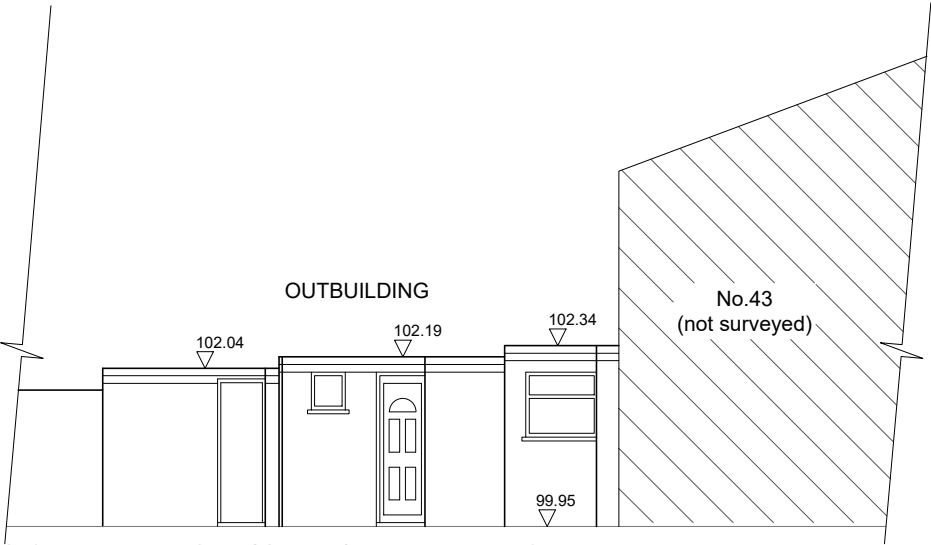

SOUTH-EAST (SIDE) ELEVATION

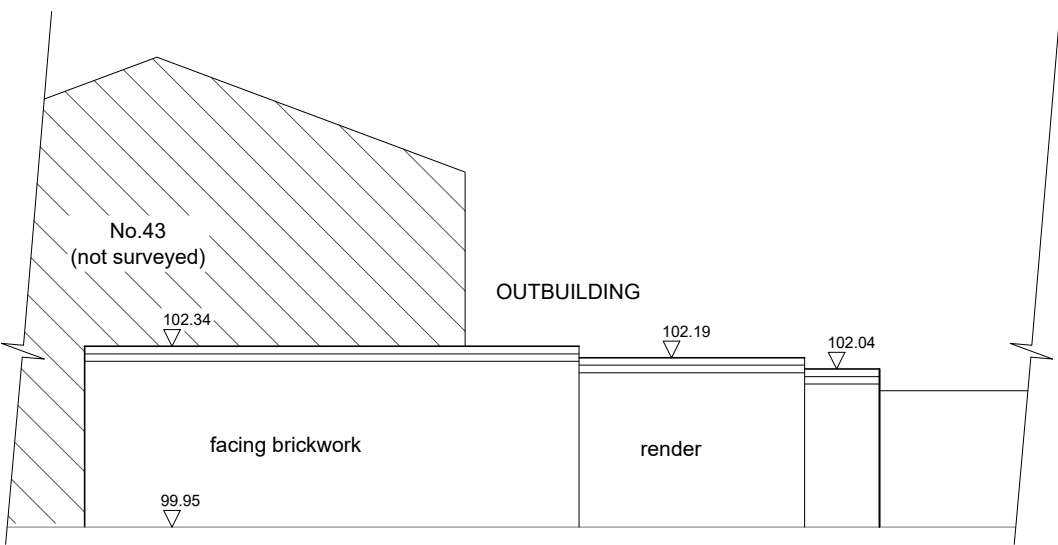

NORTH-WEST (SIDE) ELEVATION

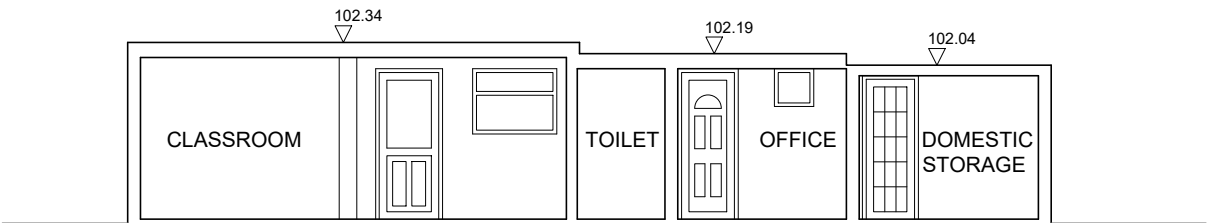

SECTION A-A

A	amended following client comments		CB	31/01/20
-	update		CB	28/01/20
-	drawn		CK	13/01/20
rev	details	check	AM	CAD date

revisions:

project: CLEUD	Get Planning & Architecture 7 Tudor Court, Brighton Road Sutton, Surrey SM2 5AE tel. 0208 770 3962 www.get-planning.co.uk email: info@get-planning.co.uk			
site: 43 WOODSTOCK GARDENS HAYES UB4 8BA				
drawing: ELEVATIONS AND SECTION A-A AS EXISTING				
scale: 1:100 @ A3	date: 13/01/2020	project no: 11794	drawing no: 05	rev: A