



1) ALL DIMENSIONS TO BE CHECKED ON SITE AND NOT
2) DAYLIGHT AND SUNLIGHT SHALL BE INFORMED
OF ANY DISCREPANCIES IN WRITING.
3) ALL DIMENSIONS ARE IN MMS

SOURCES OF INFORMATION

GA&A Design
Planning Drawings
Received September 2021

KEY

- EXISTING BUILDING
- PROPOSED BUILDING
- EXISTING BUILDING PROFILE

TITLE


Plan and 3D View
Existing Buildings

CLIENT

GA&A Design

PROJECT

38 to 40 Lancaster Road
Uxbridge, UB8 1PU


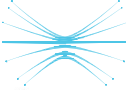


daylight&sunlight

Daylight and Sunlight (UK) Ltd
22 Wenlock Road,
London, N1 7GU

T. 0845 052 1146
E. enquiries@daylightandsunlight.co.uk
W. daylightandsunlight.co.uk

DRAWN BY JN	DATE Sept 2021
SCALE NTS	CHECKED .
DRAWING NO. 1825/D&S/01	RELEASE NO. 1

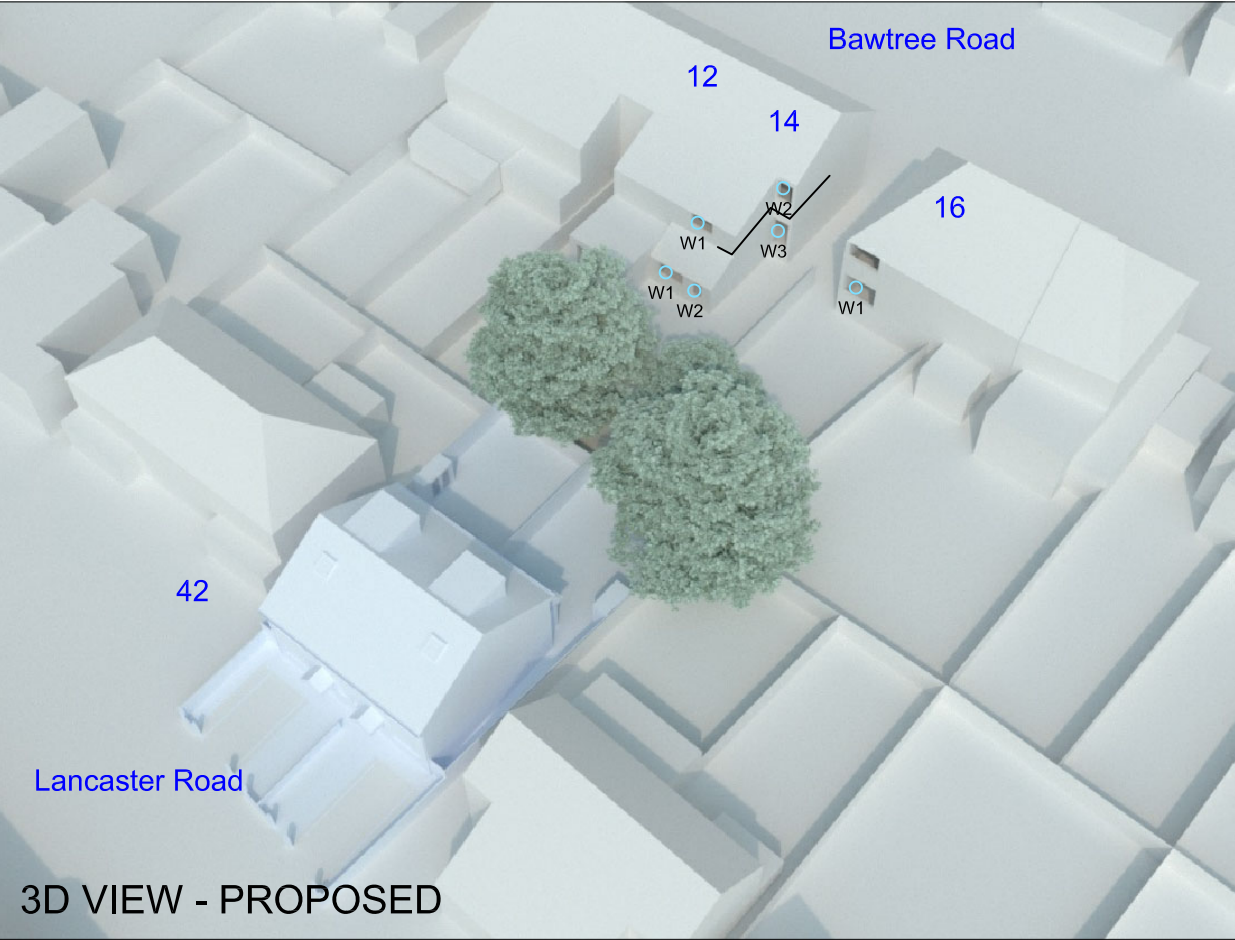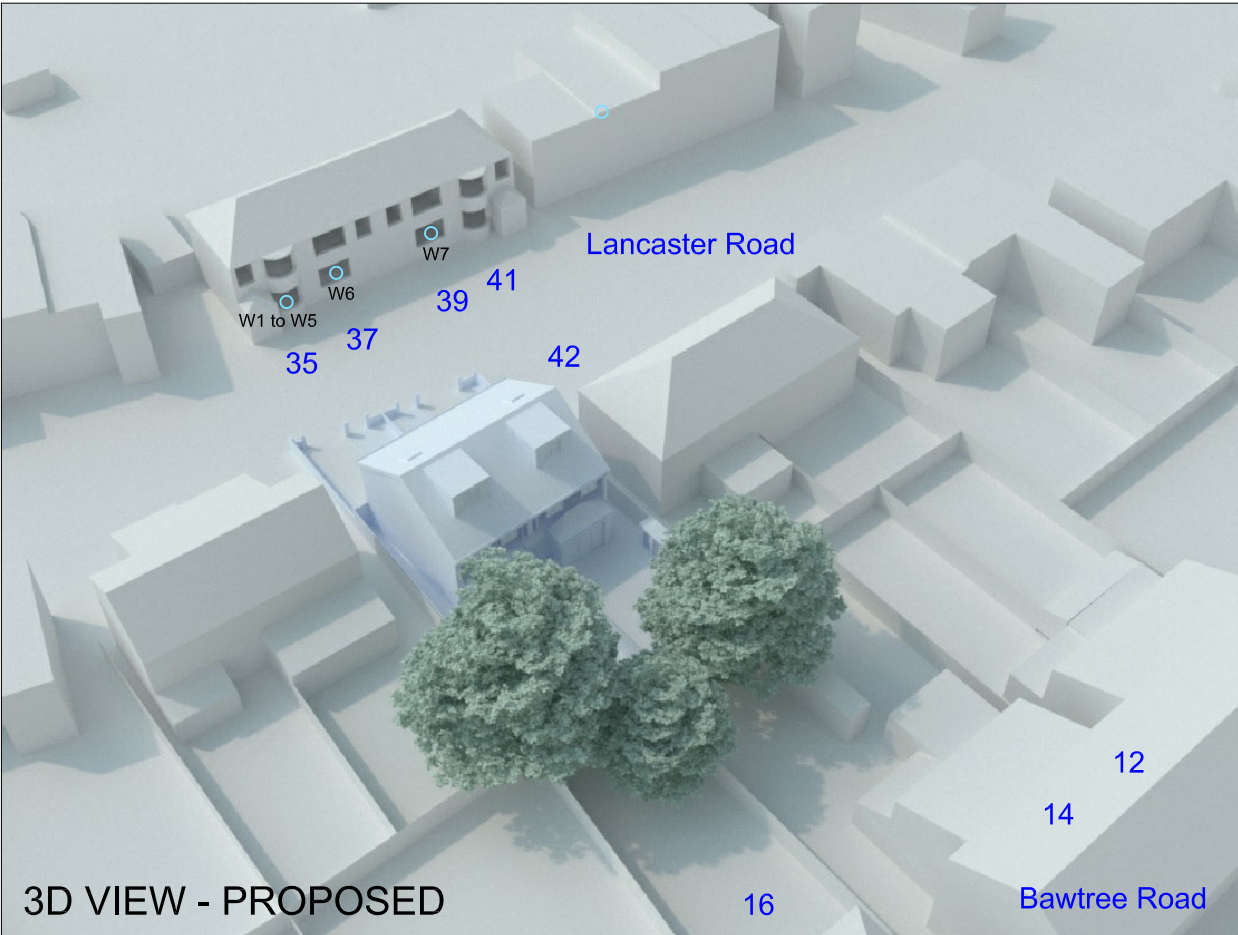

1) ALL DIMENSIONS TO BE CHECKED ON SITE AND NOT

2) DAYLIGHT AND SUNLIGHT SHALL BE INFORMED OF ANY DISCREPANCIES IN WRITING.

3) ALL DIMENSIONS ARE IN MMS

SOURCES OF INFORMATION

GA&A Design
Planning Drawings
Received September 2021

KEY

EXISTING BUILDING

PROPOSED BUILDING

EXISTING BUILDING PROFILE

TITLE

Plan and 3D View
Proposed Buildings

CLIENT

GA&A Design

PROJECT

38 to 40 Lancaster Road
Uxbridge, UB8 1PU


daylight&sunlight

Daylight and Sunlight (UK) Ltd
22 Wenlock Road,
London, N1 7GU
T. 0845 052 1146
E. enquiries@daylightandsunlight.co.uk
W. daylightandsunlight.co.uk

DRAWN BY
JN

DATE
Sept 2021

SCALE
NTS

CHECKED
.

DRAWING NO.
1825/D&S/02

RELEASE NO.
1