


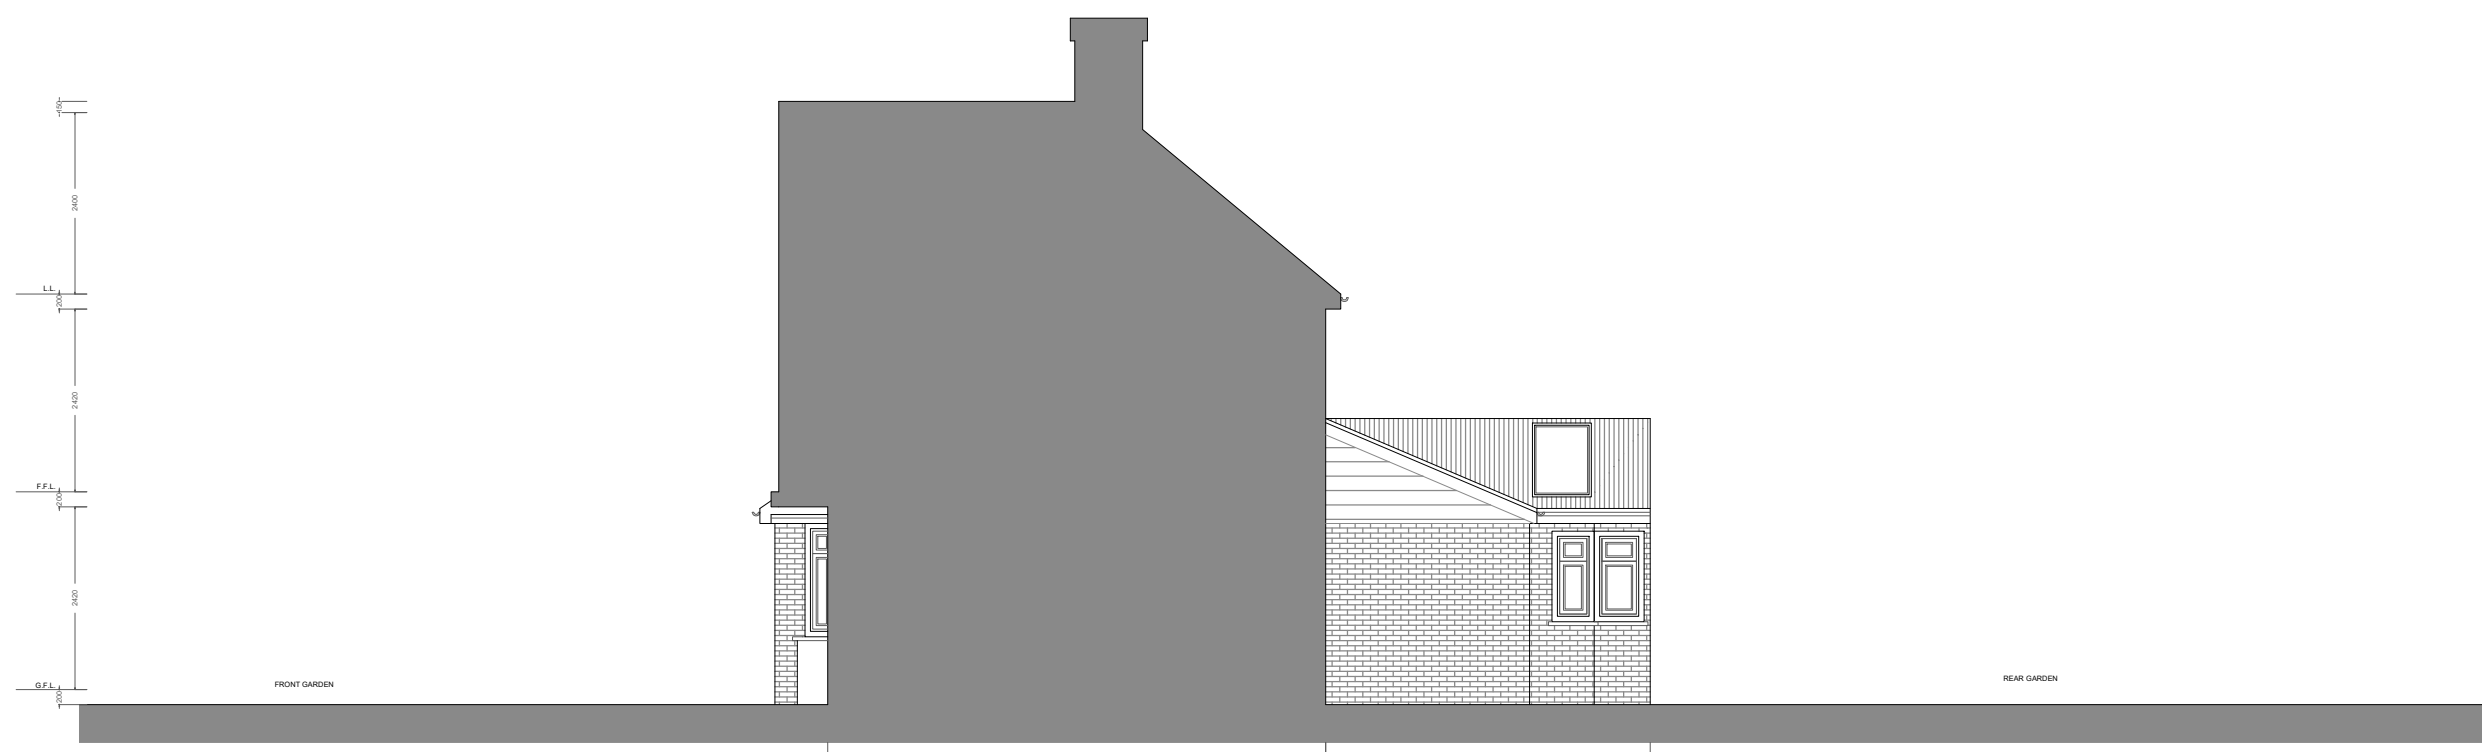

EXISTING RIGHT
SIDE ELEVATION




EXISTING LEFT
SIDE ELEVATION



EXISTING FRONT
ELEVATION



EXISTING REAR
ELEVATION

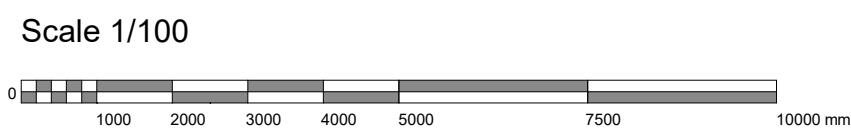

AsB Architecture Ltd

Title / Description		Project Address :		PLANNING - ENGINEERING - MANAGEMENT Asbarchitectureltd@gmail.com Office / Mobile - 07960 417 920
Existing Plans		101 Sweetcroft Lane Uxbridge UB10 9LG		
Date of Proj June 18	Drawn By Sunny Bahia	Drawing No 101 01	Scale of Drawing 1/100 @ A1	

Notes

- 1 All concrete to be 1:2:4 mix by volume
- 2 All dimensions are in millimeters
- 3 All materials used to be half hour fire resistance and used to manufacturers instructions
- 4 All new gullies to be roddable and back inlet type.
- 5 New walls bonded to existing using 'Furfix' or similar profiles.

- 6 The contractor to check all dimensions before commencement of works and inform the Client of any discrepancies.
- 7 All works to be carried out in accordance with Building regulations and British Standards, all in approval of the LA engineer.
- 8 All new glazing below 1000 from floor level to be toughened safety glass to BS6206.

- 10 Any proposed works likely to be affected by landfill gas to have 0.25 ZEDCOR DPM jointing system across the cavity at DPC level with cavity trays over, the floor slab to be vented using herringbone land drains out to air bricks.