


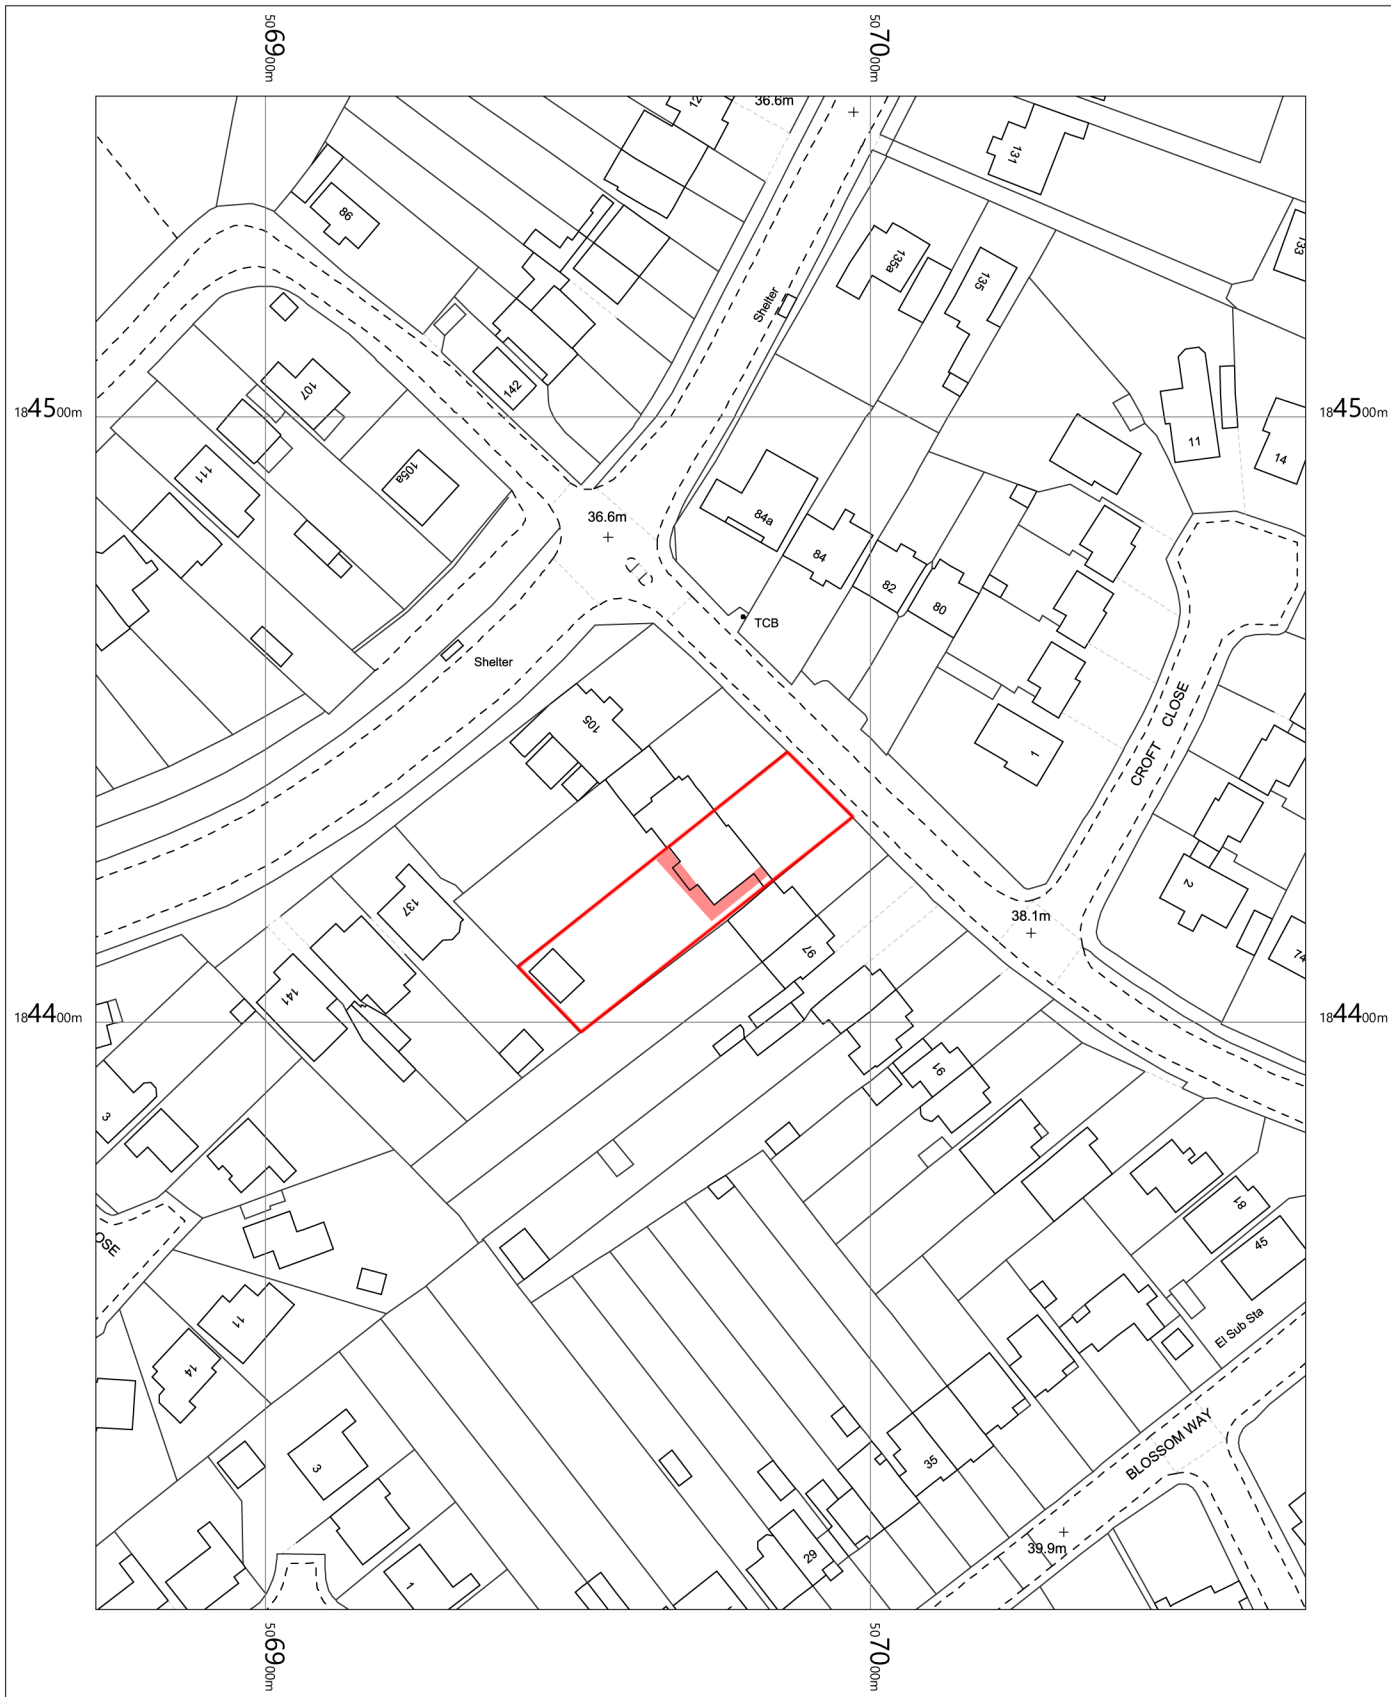

101 Sweetcroft Lane
 Uxbridge
 Hillingdon
 UB10 9LG

OS MasterMap 1250/2500/10000 scale
 Thursday, May 17, 2018, ID: M4P-00712931
 Above and Beyond Adventure Ltd

1:1250 scale print at A4, Centre: 506972 E, 184428 N

©Crown Copyright Ordnance Survey. Licence no. 100057546

