
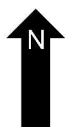
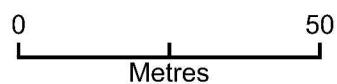


101 Sweetcroft Lane Location Plan

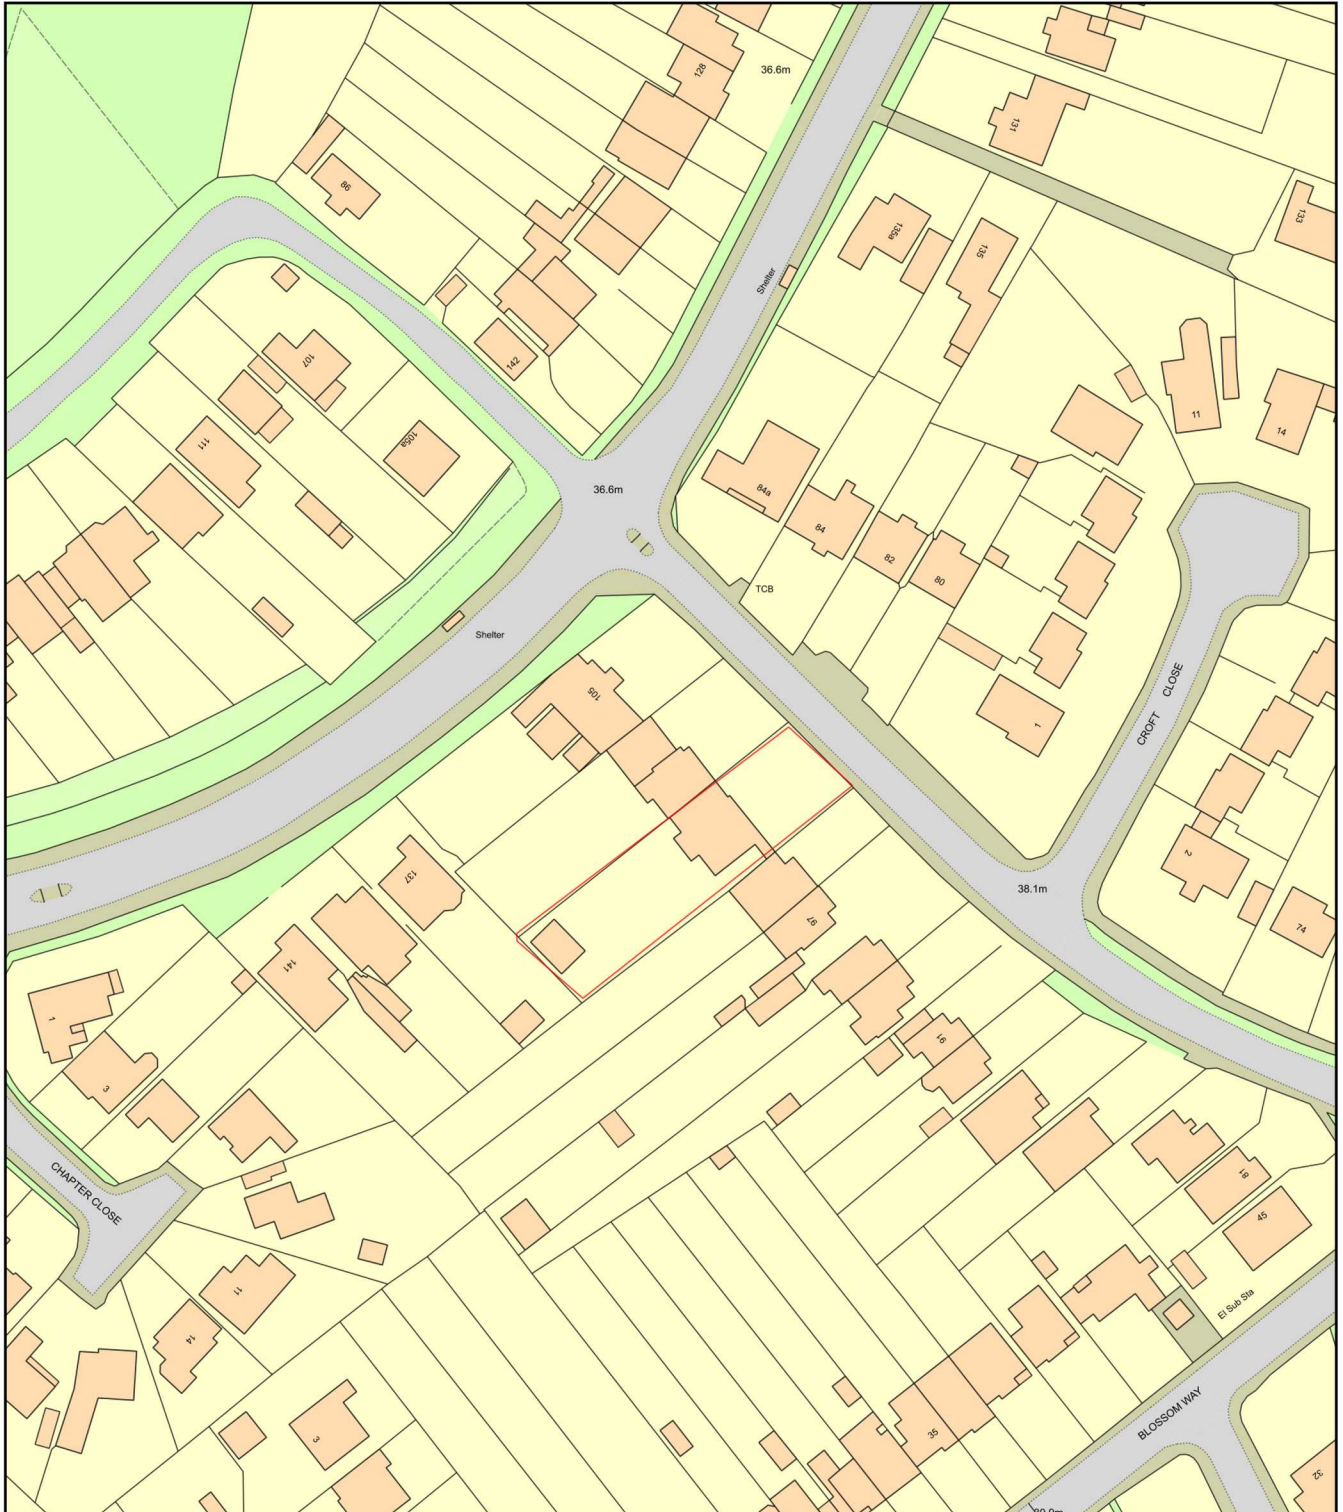

Plan Produced for: Hillingdon Council

Date Produced: 20 Aug 2019

Plan Number/Project ID: TQRQM19232190041480

Scale: 1:1250 @ A4