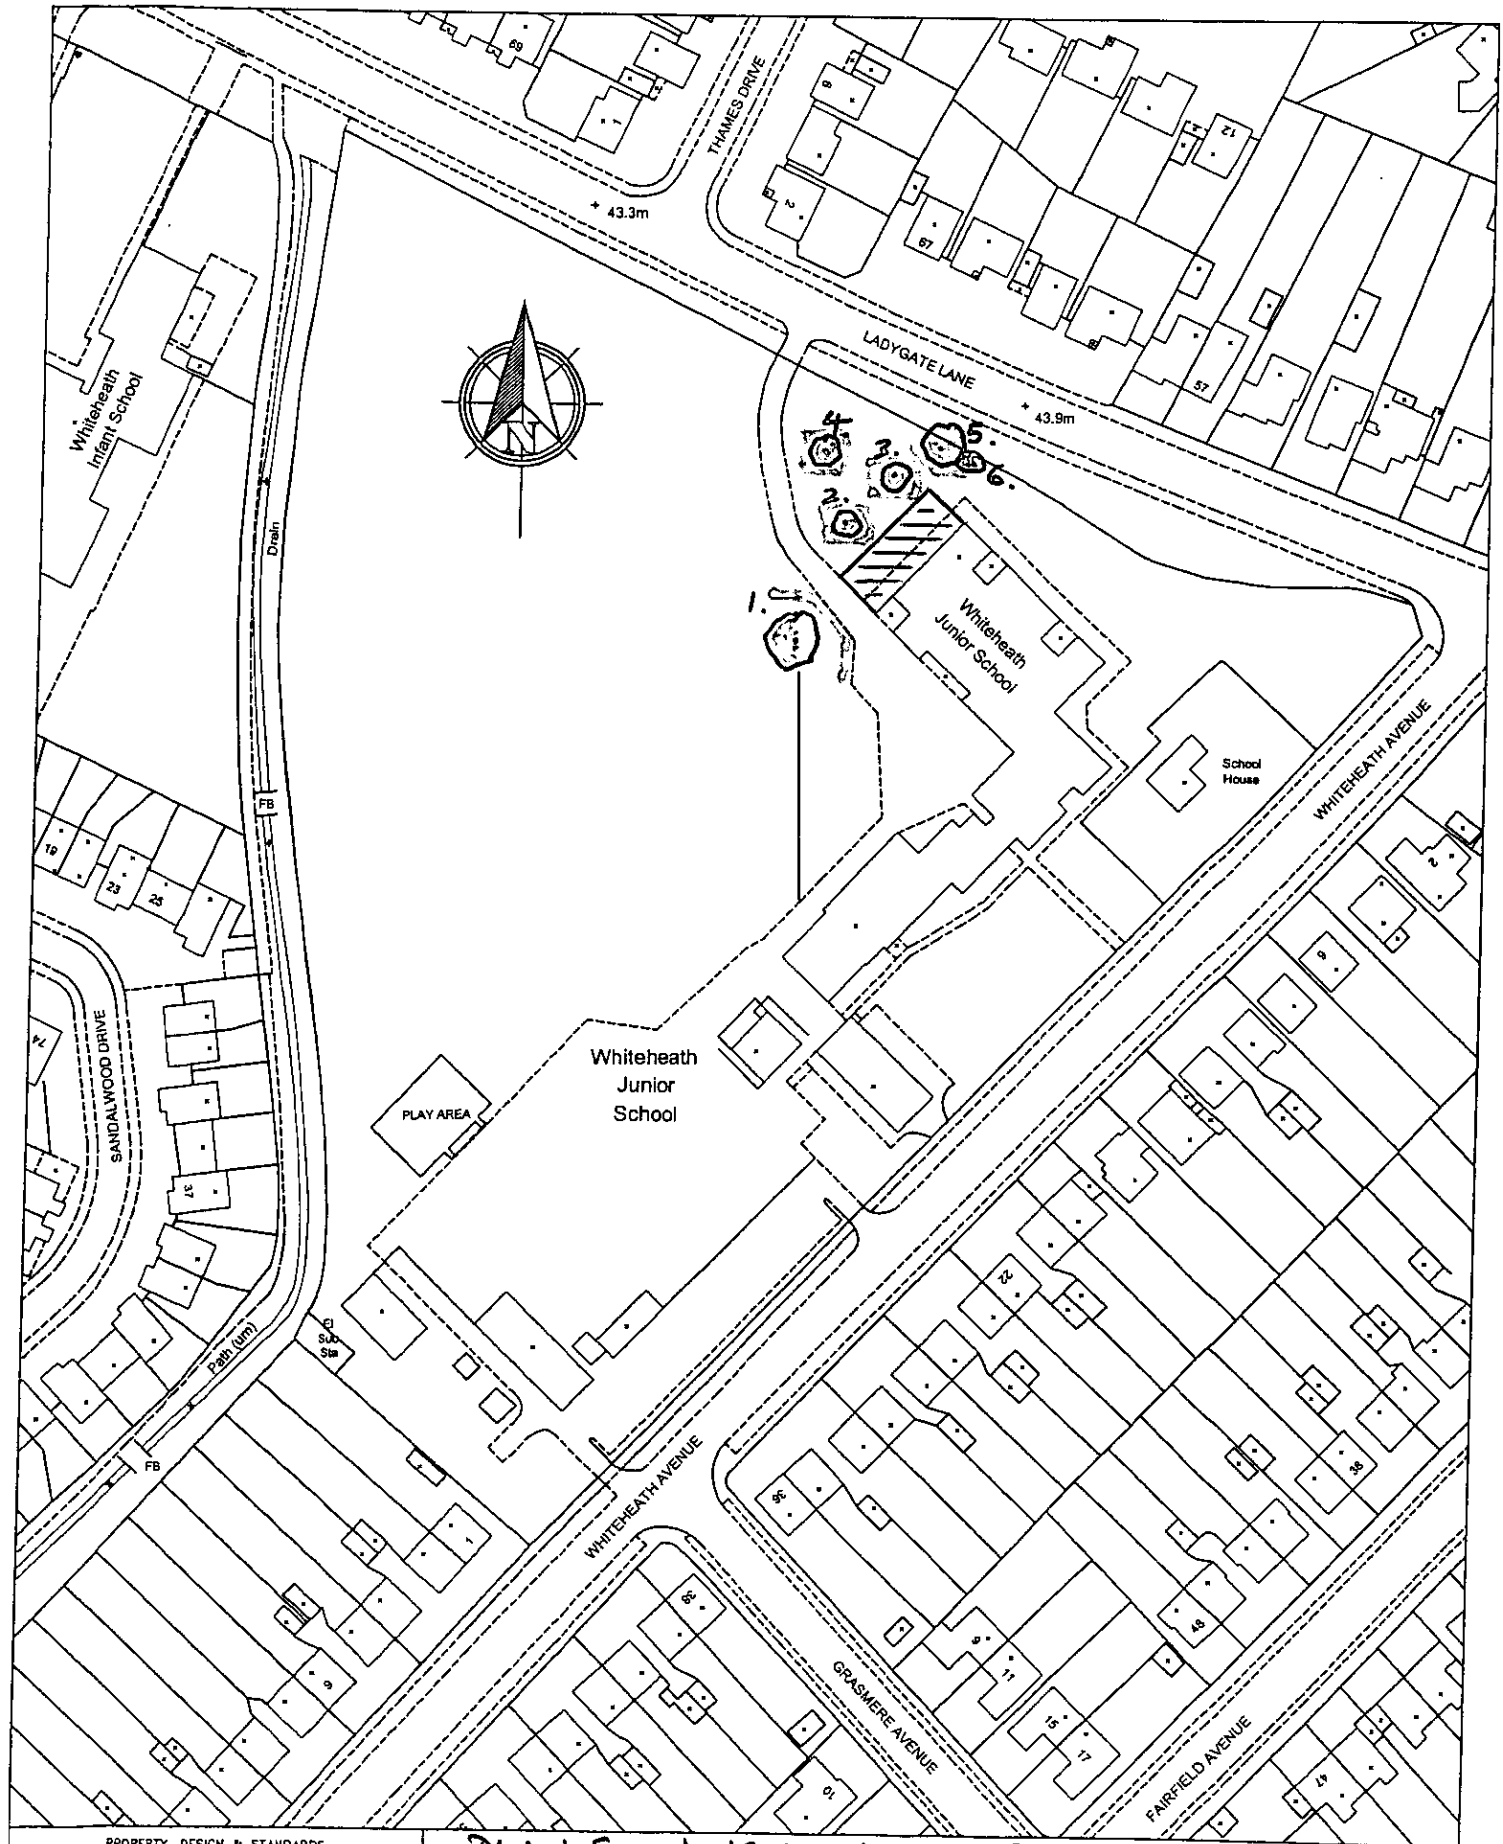


PROPERTY, DESIGN & STANDARDS
4N/11, CIVIC CENTRE, UXBRIDGE, MIDDLESEX, UB8 1UW
Tel: 01895 250111
Fax: 01895 250619

HILLINGDON
LONDON

PLAN SHOWING LOCATION OF TREES PROXIMATE TO PROPOSED BUILDING DEVELOPMENT WORKS.

Rev	Revision notes	Initials	Date

Project: ☒: PROPOSED SCHOOL EXTENSION ⊙: TREES
WHITEHEATH JUNIOR SCHOOL
/—/: PROPOSED HOARDINGS.

Description
LOCATION PLAN RE: TREES.

Scale: 1:1250 @ A4
Drawn by: SAM
Date: 27/02/08
Drawing No.: SKETCH.
Rev.