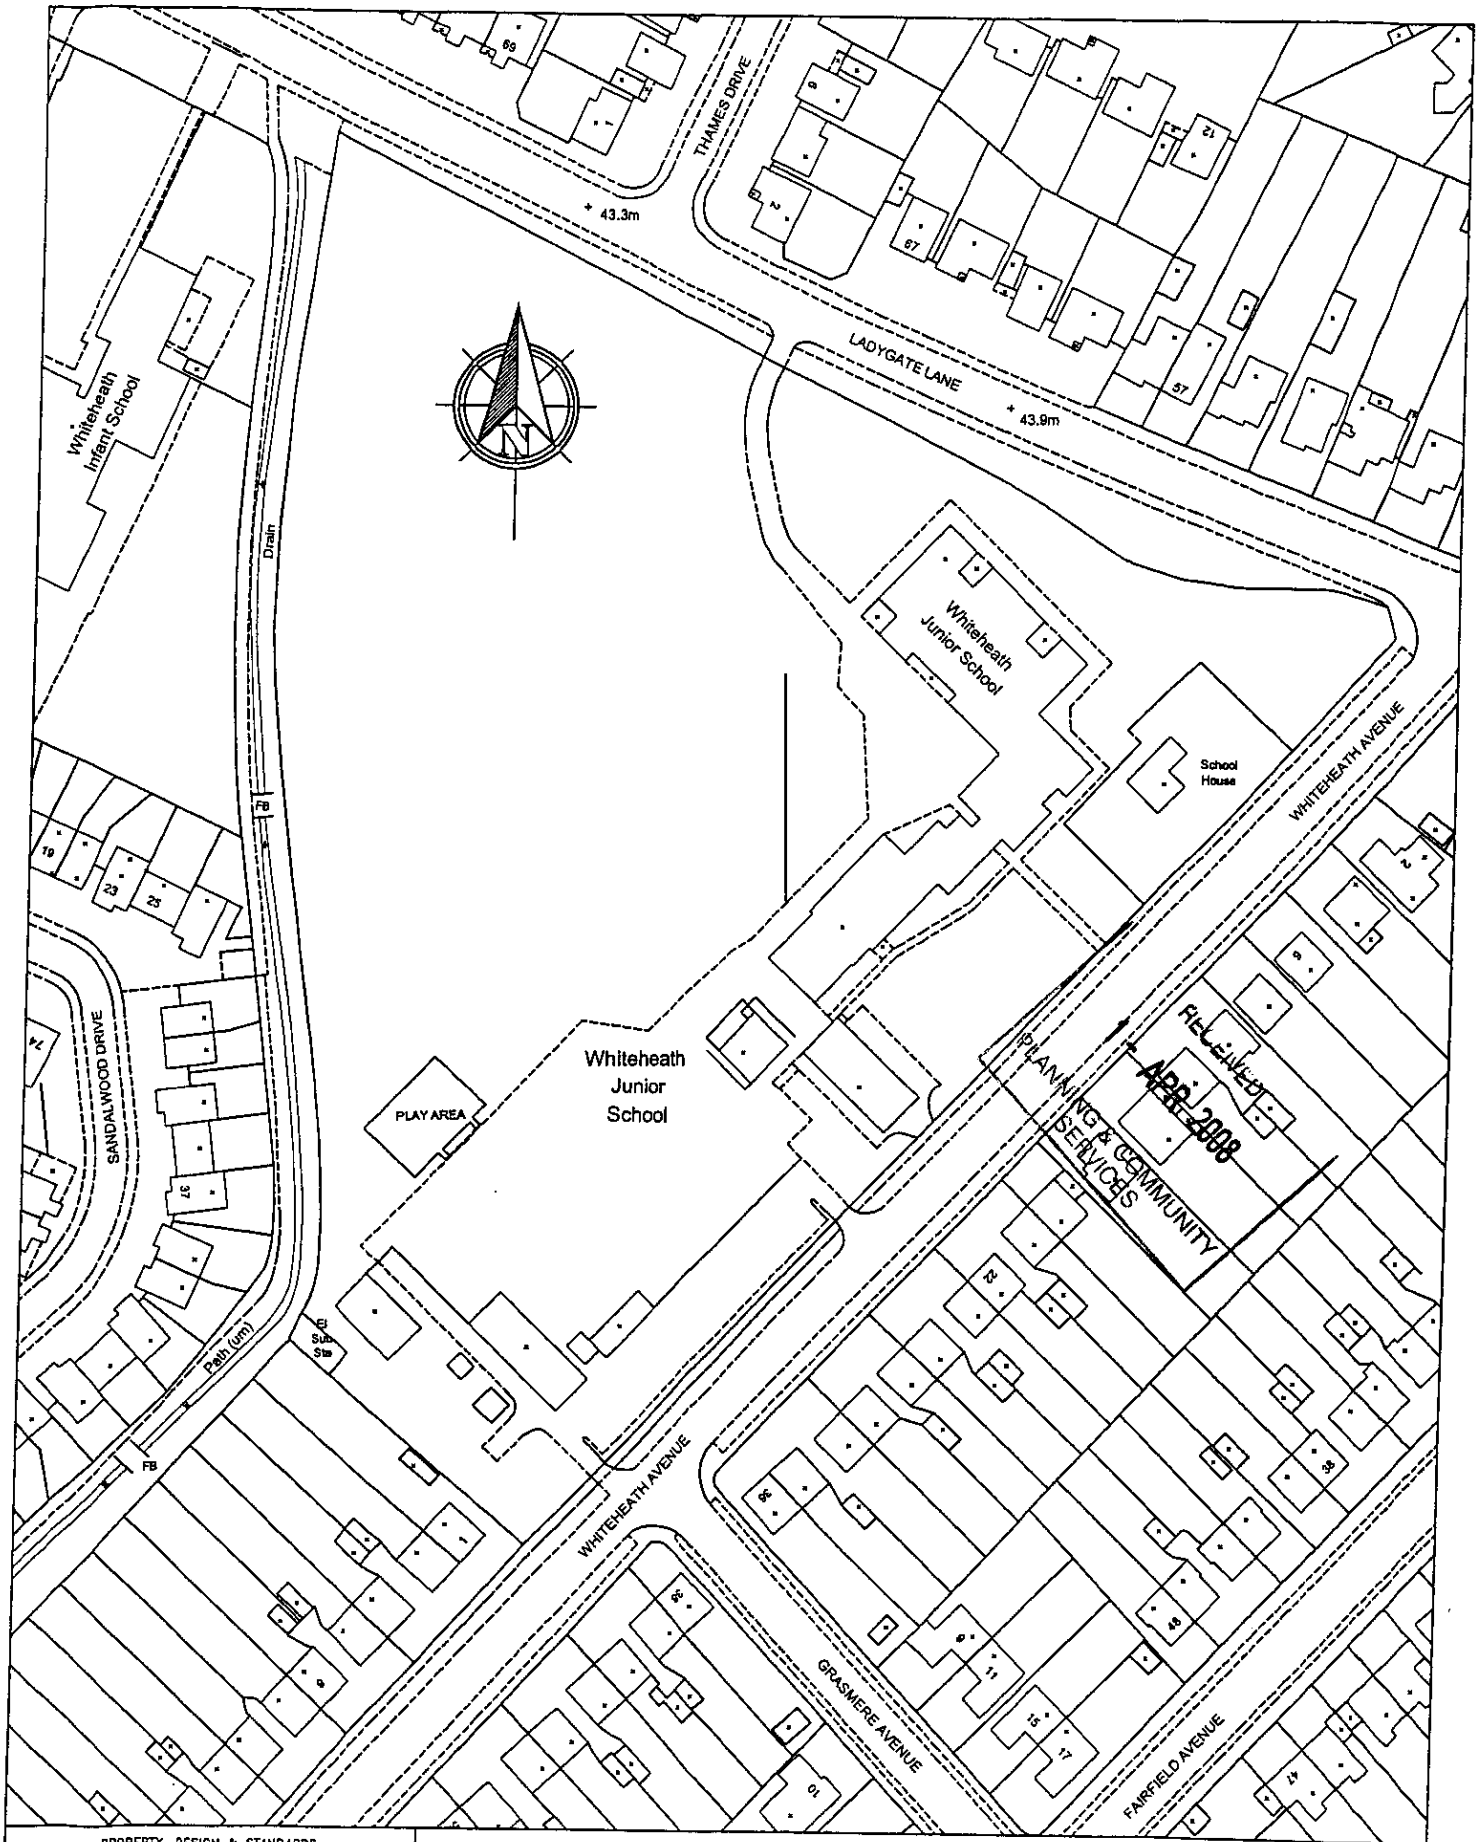


PROPERTY, DESIGN & STANDARDS
4N/11, CIVIC CENTRE, UXBRIDGE,MIDDLESEX, UB8 1UW
Tel: 01895 250111
Fax: 01895 250619

HILLINGDON
LONDON

Rev	Revision notes	Initials	Date
-	-	-	-

Project
WHITEHEATH JUNIOR SCHOOL

Description
LOCATION PLAN

Scale
1:1250 @ A4

Drawn by
SAM

Date
27/02/08

Drawing No.

Rev.